Scale 1:10



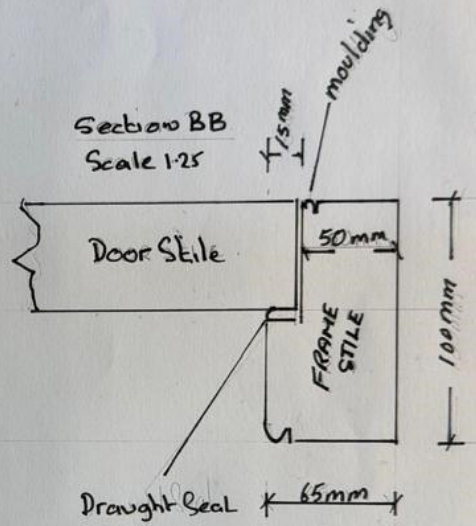

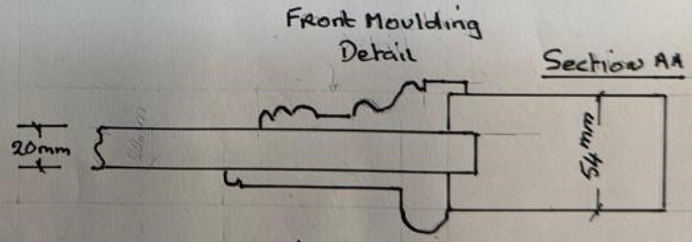

NOTES

All moulding to match exsisting side door

Low level aluminium threshold section

MATERIAL:
Accoya

SCALE 1:10

DRAWN BY
G. BAKER
CJC JOINERY LTD