


Z:\2898 Land North of Horsham\2898-5-5-FRN DETAILS\2898-5-5-FRN-FRN-001EP1 Wayfinding Sign.dwg

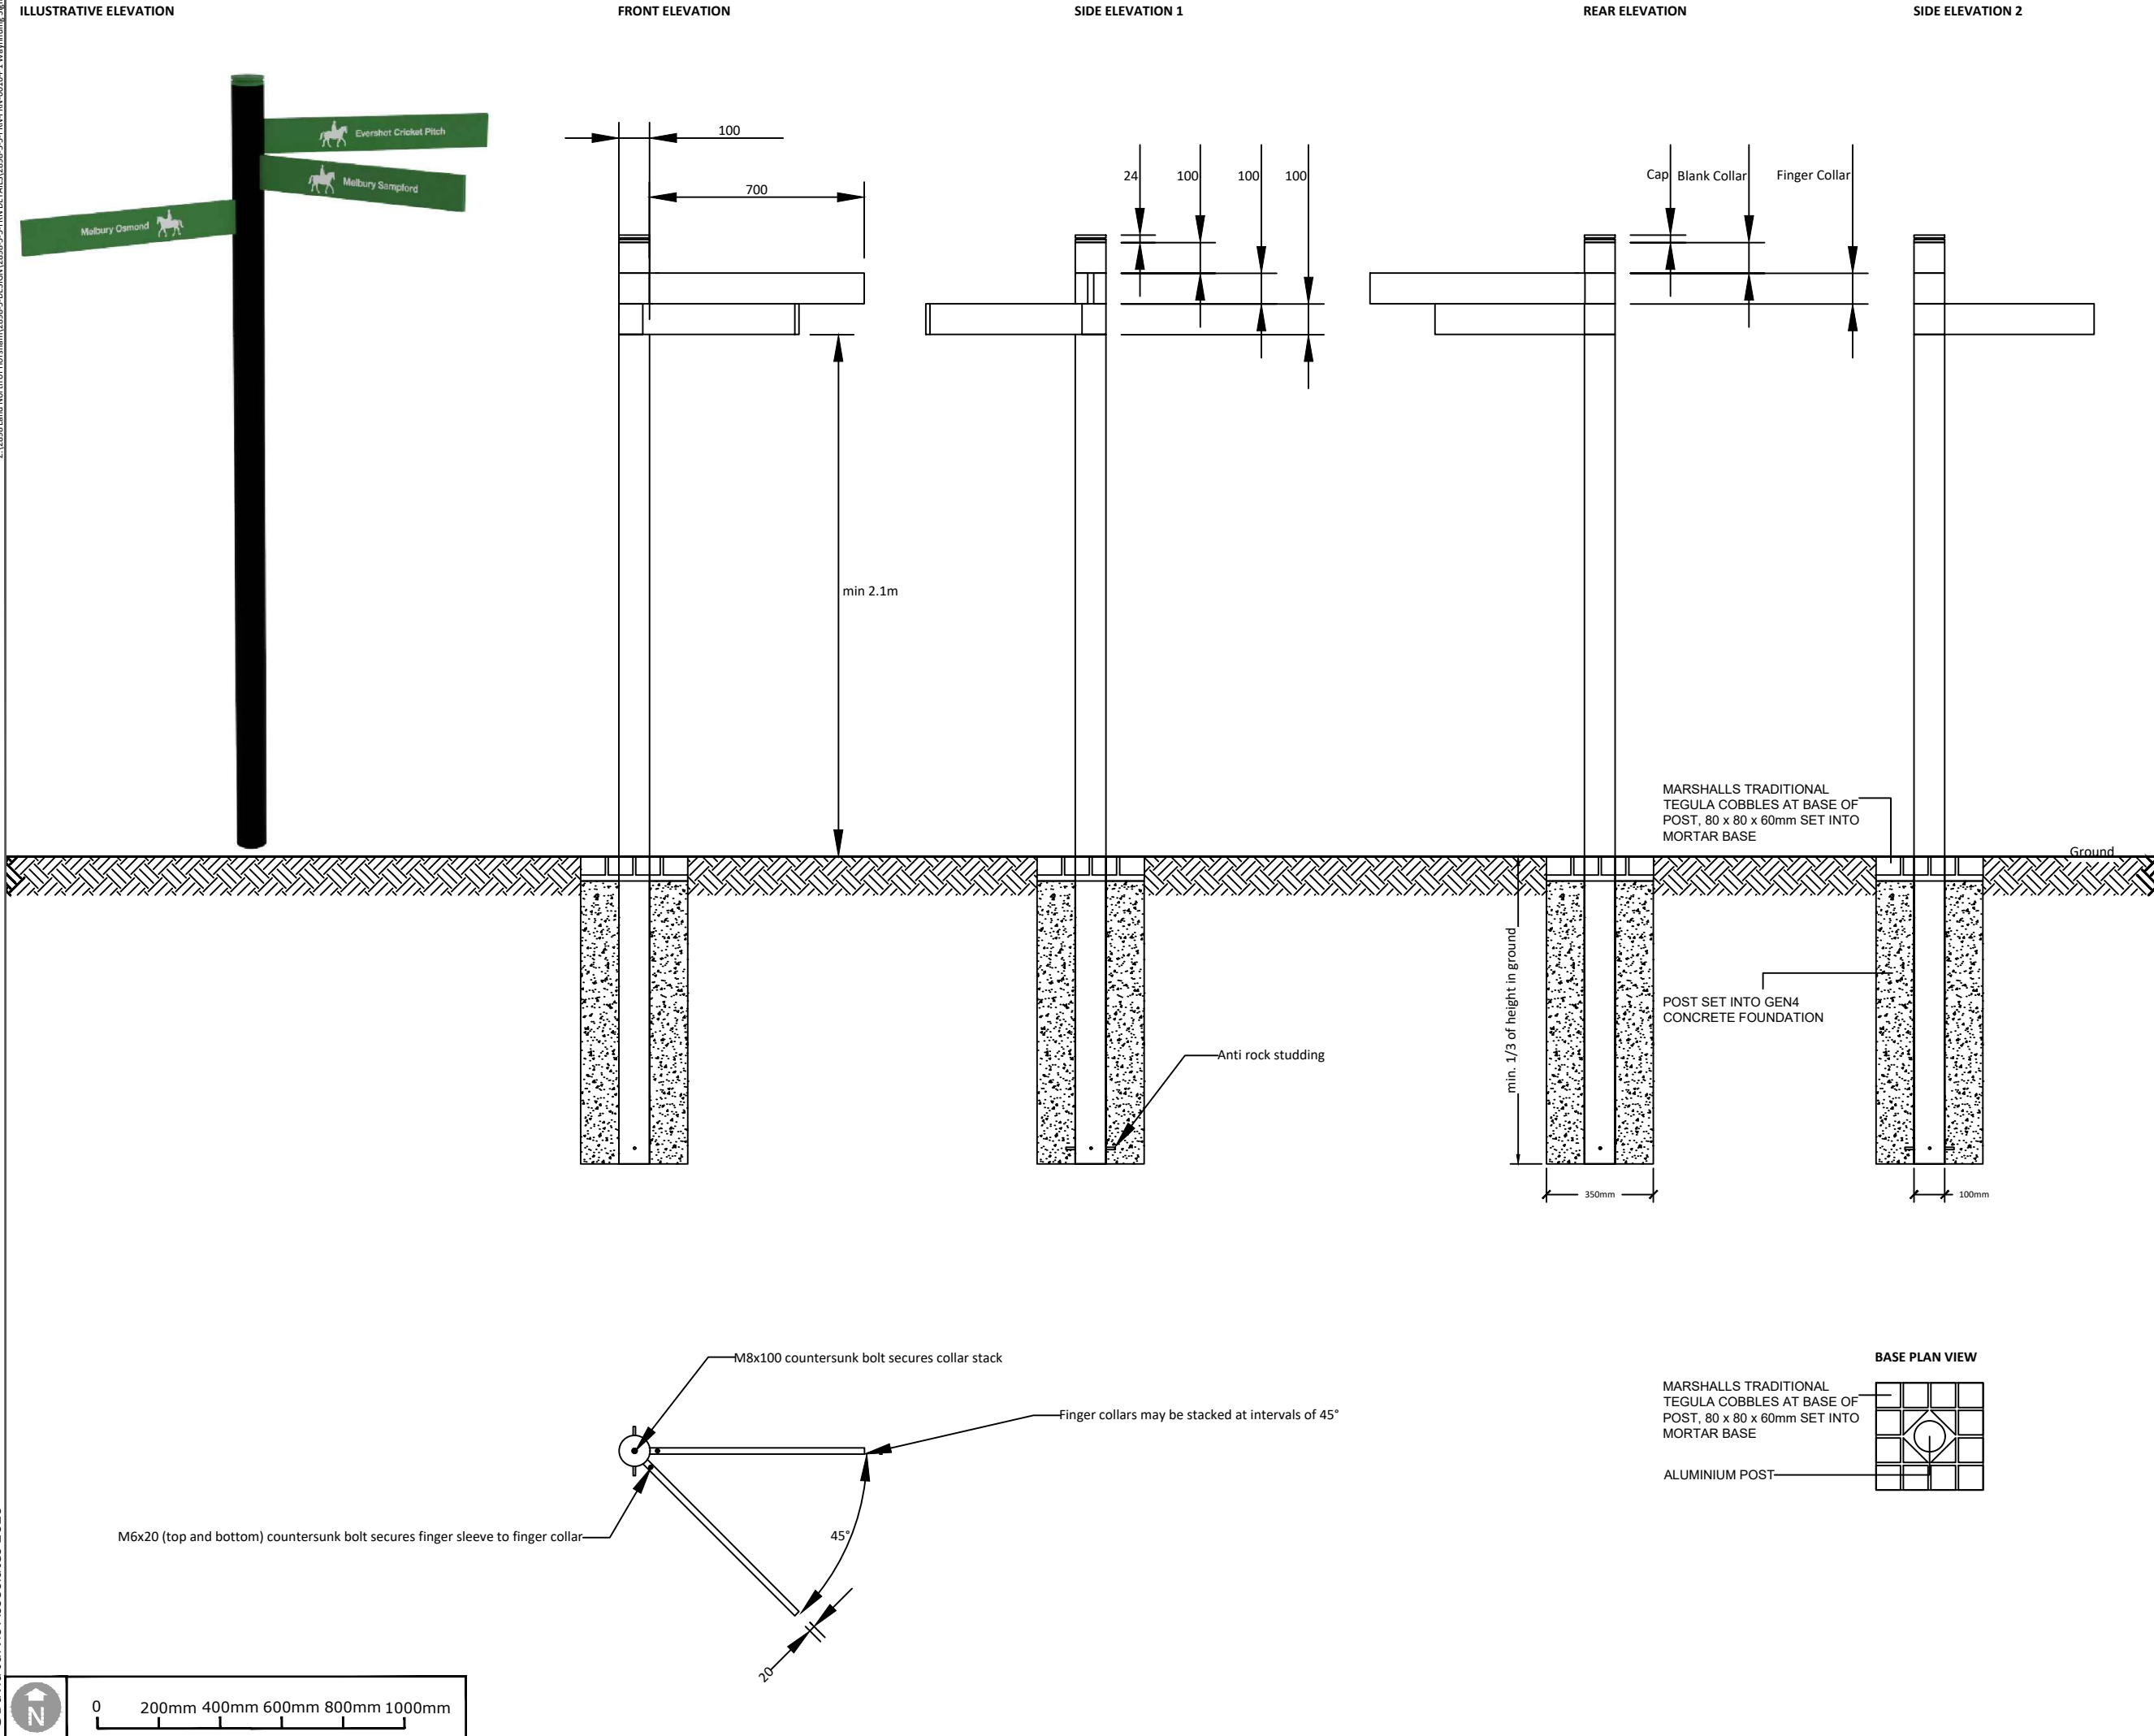

PRODUCT DETAILS
Manufacturer: Hornbeck
Address: 32 Henry Road,
New Barnet,
Hertfordshire
EN4 8BD

Telephone: 0808 129 3773

Email: enquiries@madebylandmark.com

Product: Fingerpost Sign Venice
72006

Materials: Aluminium

Post: Polyester powder-coated black
100mm Ø x 3000mm height

Finger arms: Polyester powder-coated to Holly
Green BS 4800 14-C-39

Standard:
100mm depth x 700mm length

Additional depths:
150mm, 200mm, 250mm, 300mm

Additional lengths:
700mm, 800mm, 900mm

Features: Simple modular design
8no. mounting positions
45° mounting increments on single
level
Locking panel alignment
Concealed locking method

DESIGN TO CONFORM TO MOWBRAY BRANDING
GUIDELINES AND TO BE CONFIRMED PRIOR TO
ORDERING

Drawing Revision				
Rev.	Date	Description	Drn	Ckd
P1	09/11/2022	First issue.	GR	PG
P2	18/03/2023	PENDING REVIEW	PG	PG
P3	06/09/2023	Amended following Client comments	GR	PG
P4	22/09/2023	Amended following Client comments	GR	PG

Status

DAVID JARVIS ASSOCIATES

DAVID JARVIS ASSOCIATES LIMITED
1 Tennison Street Swindon Wiltshire SN1 5DT
t: 01793 612173
e: mail@davidjarvis.biz
w: www.davidjarvis.biz

Client
**LEGAL & GENERAL (STRATEGIC LAND
NORTH HORSHAM) LIMITED**

Project
LAND NORTH OF HORSHAM

Drawing Title
WAYFINDING SIGN

Scale	Sheet Size	Date Plotted	
1:20	A3	04/02/2026	
Client Ref.	Drawing Ref.	Drawing No.	Version
-	2898-5-5-FRN	0010	S5-P4



0 200mm 400mm 600mm 800mm 1000mm