
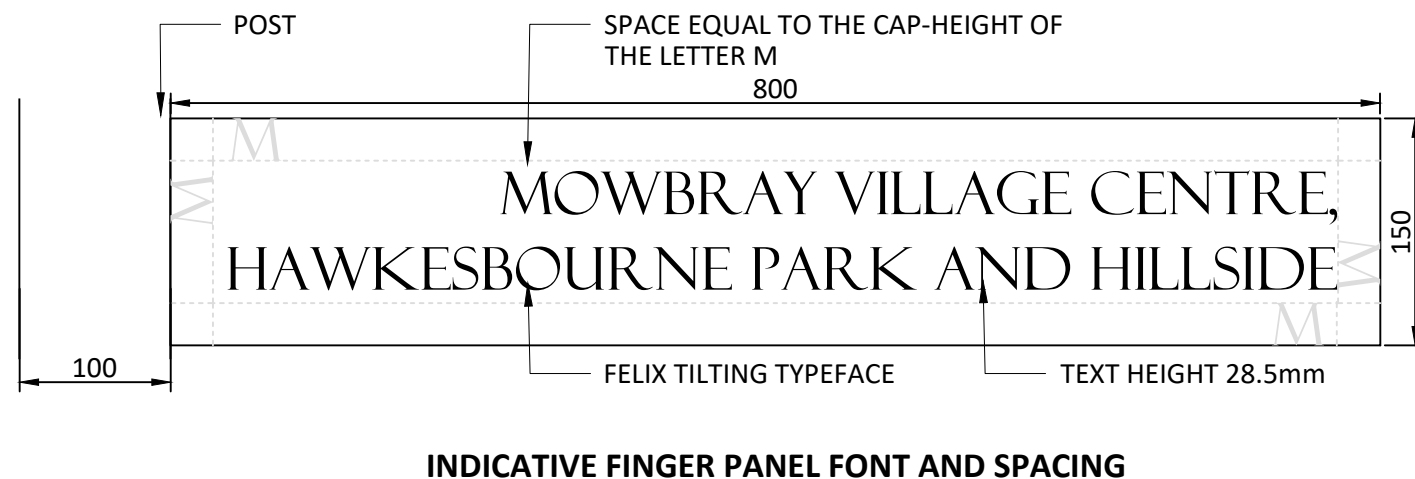
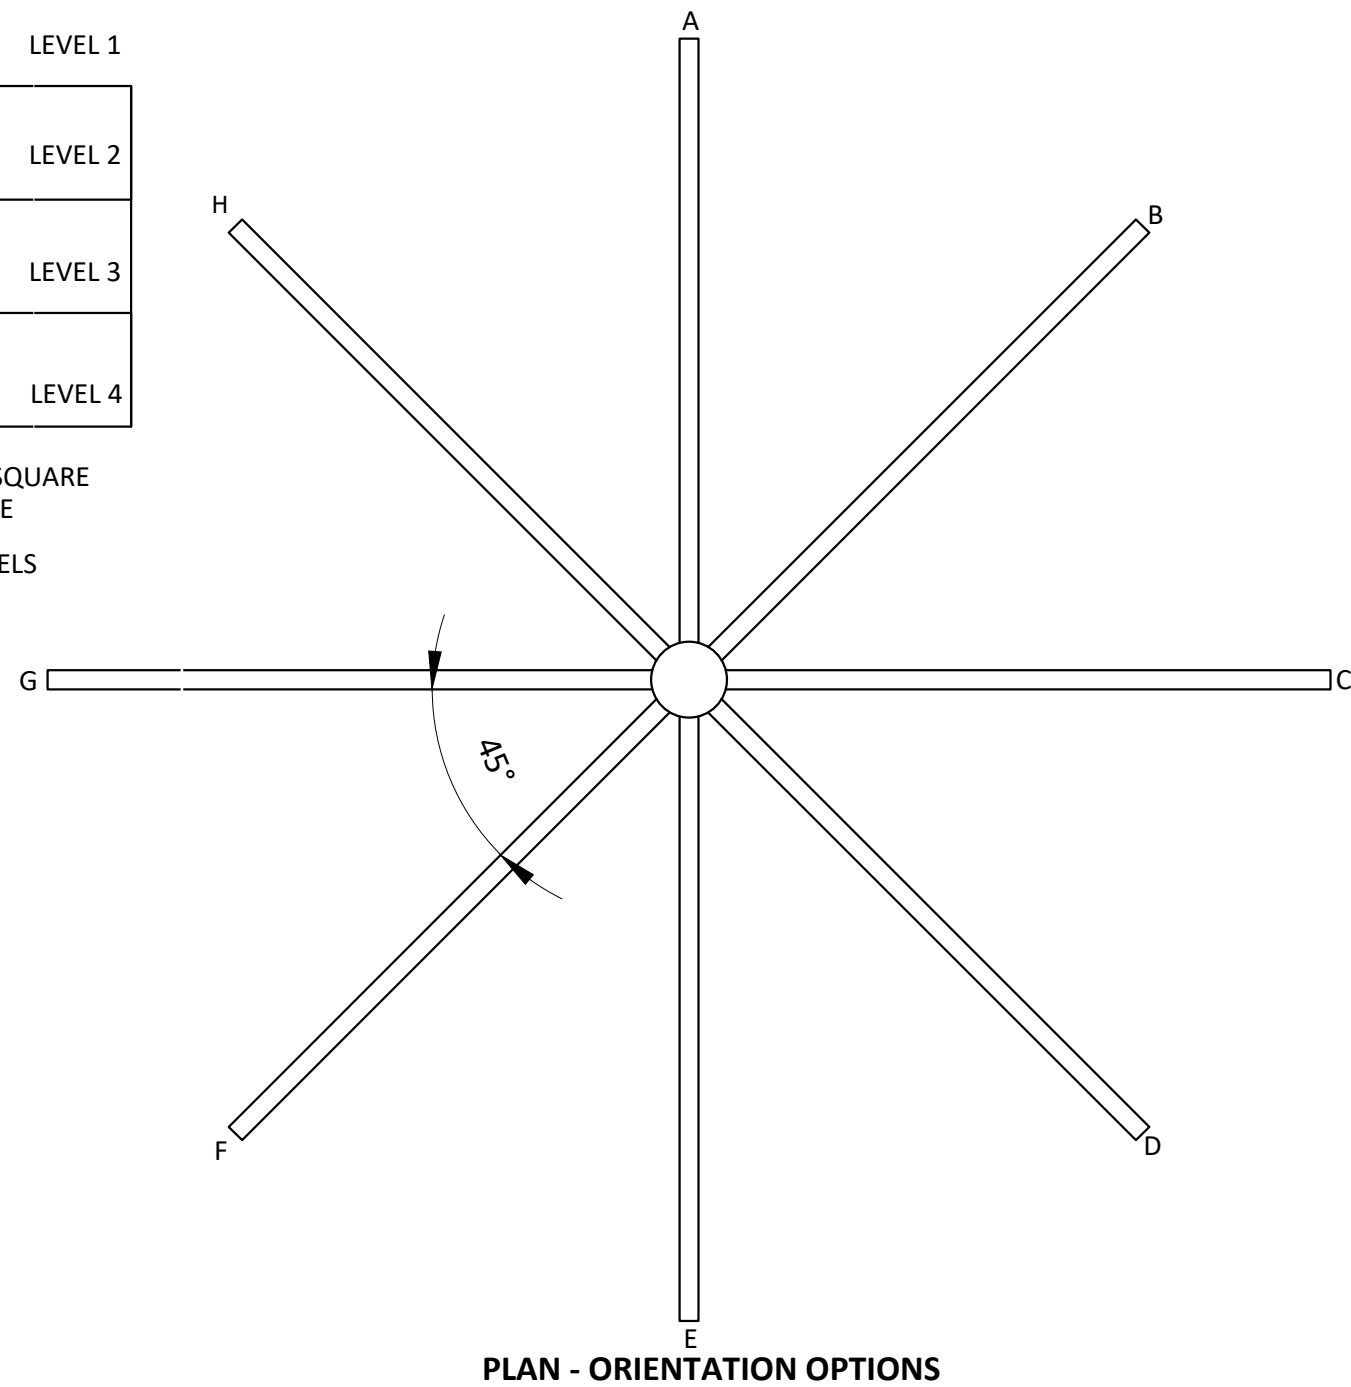


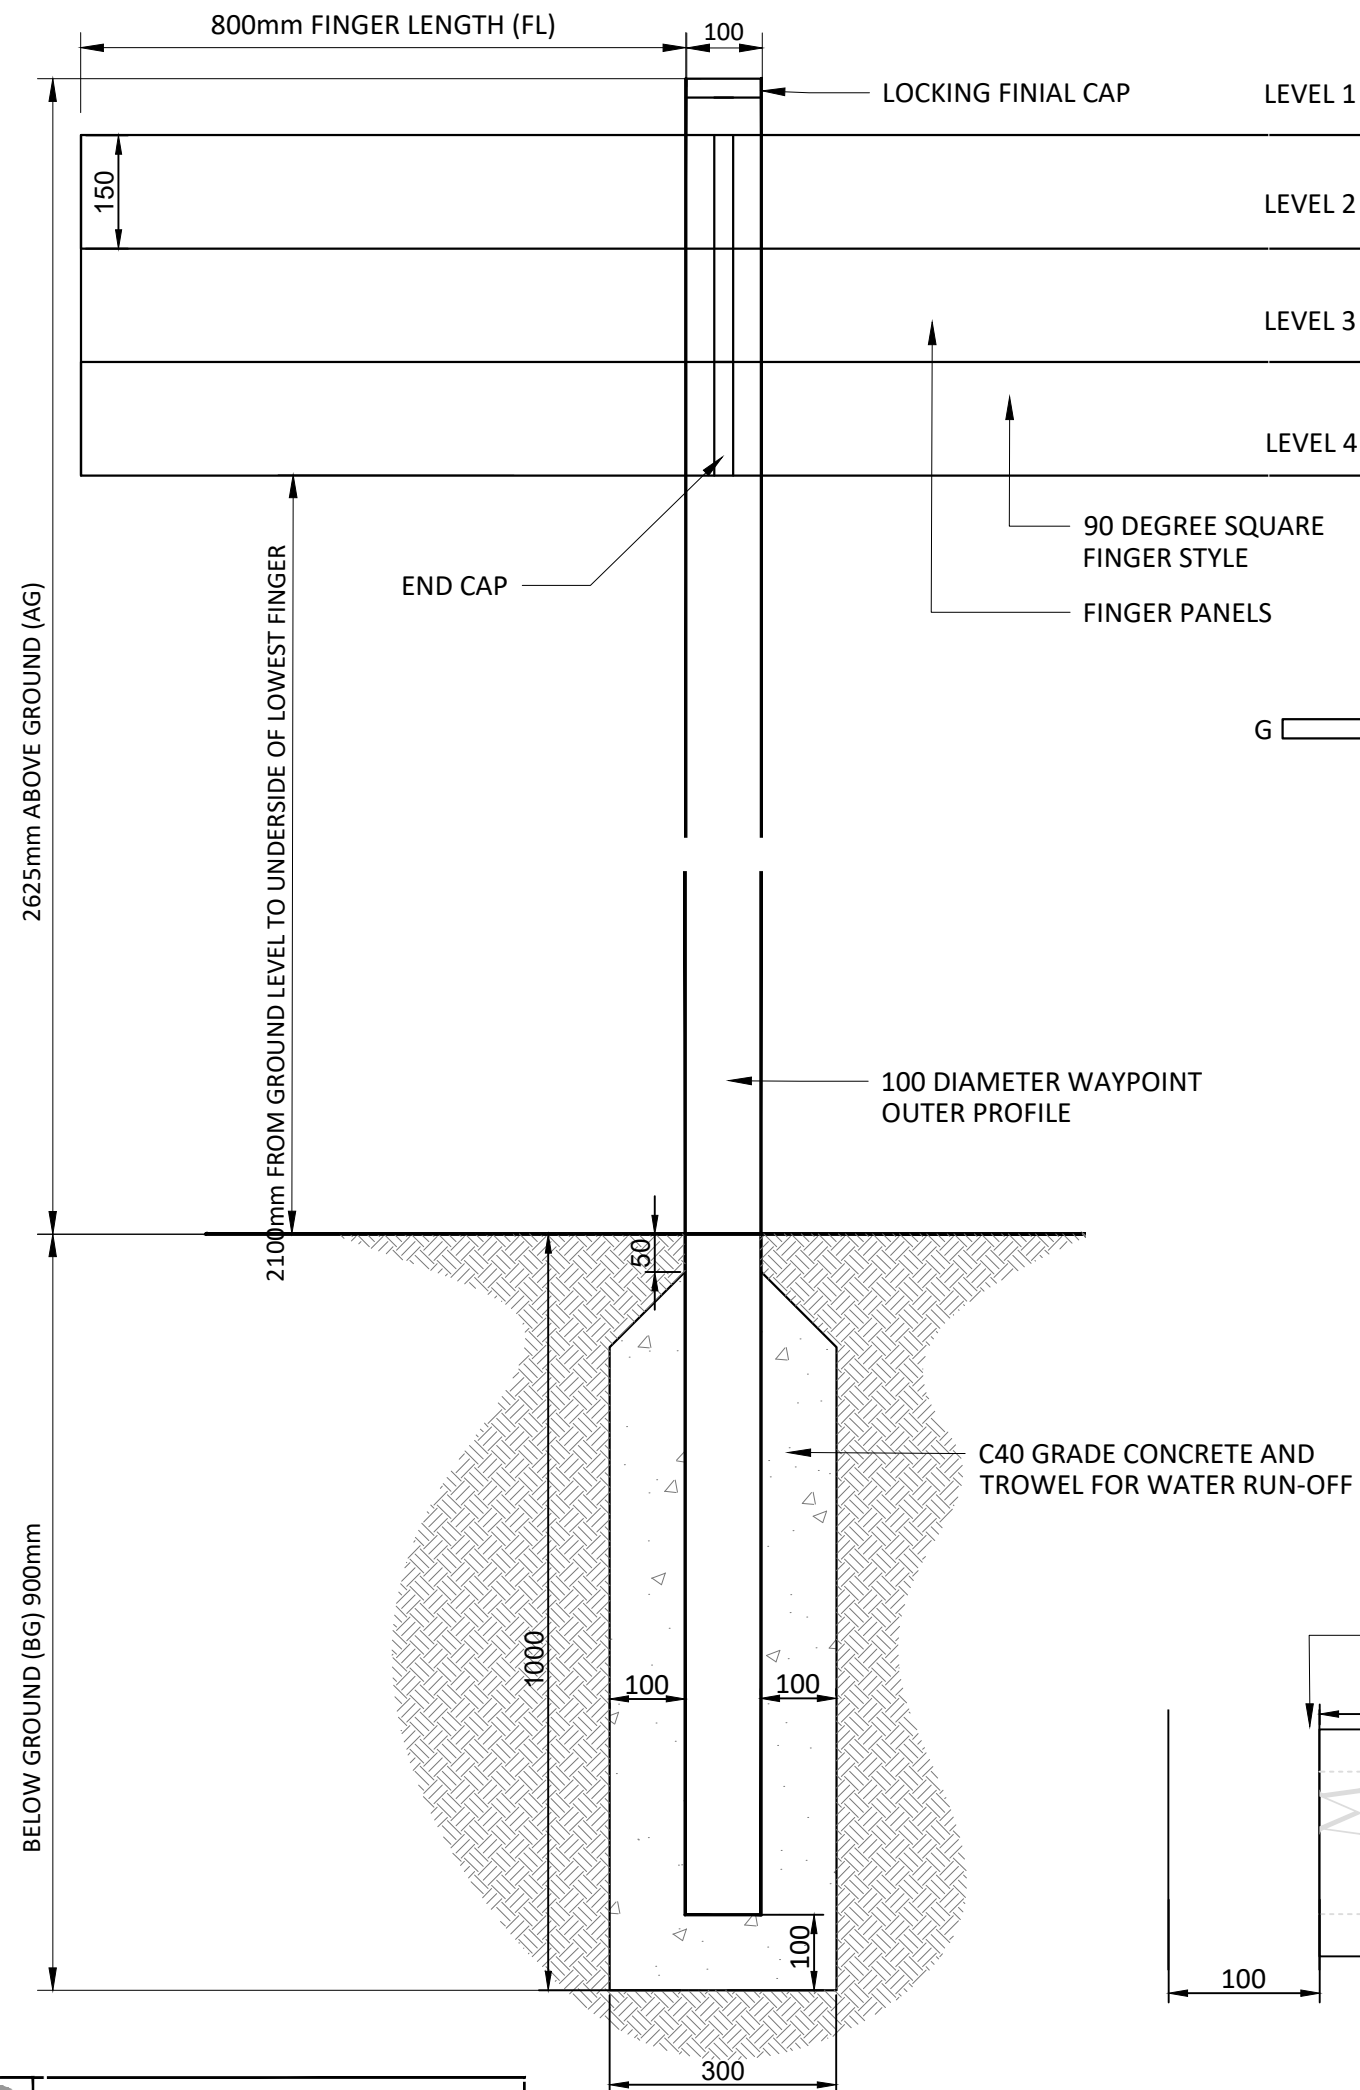

Notes

Related Drawings: DJA Drawing based on
- LANDMARK: 'Venice finger sign standard detail'

Rev.	Date	Description	Drawn	Checked
P1	01/09/2025	First draft issued to client.	AnB	PG

Status

DAVID JARVIS ASSOCIATES

DAVID JARVIS ASSOCIATES LIMITED
1 Tennyson Street Swindon Wiltshire SN1 5DT
t: 01793 612173
e: mail@davidjarvis.biz
w: www.davidjarvis.biz

Client

**LEGAL & GENERAL (STRATEGIC LAND
NORTH HORSHAM) LIMITED.**

Project

LAND NORTH OF HORSHAM

Drawing Title

VENICE FINGERPOST

Scale 1:10/ 1:20	Sheet Size A3	Date Plotted 04/02/2026	
Client Ref. -	Drawing Ref. 2898-5-5-FRN	Drawing No. 0012	Version S0-P1