


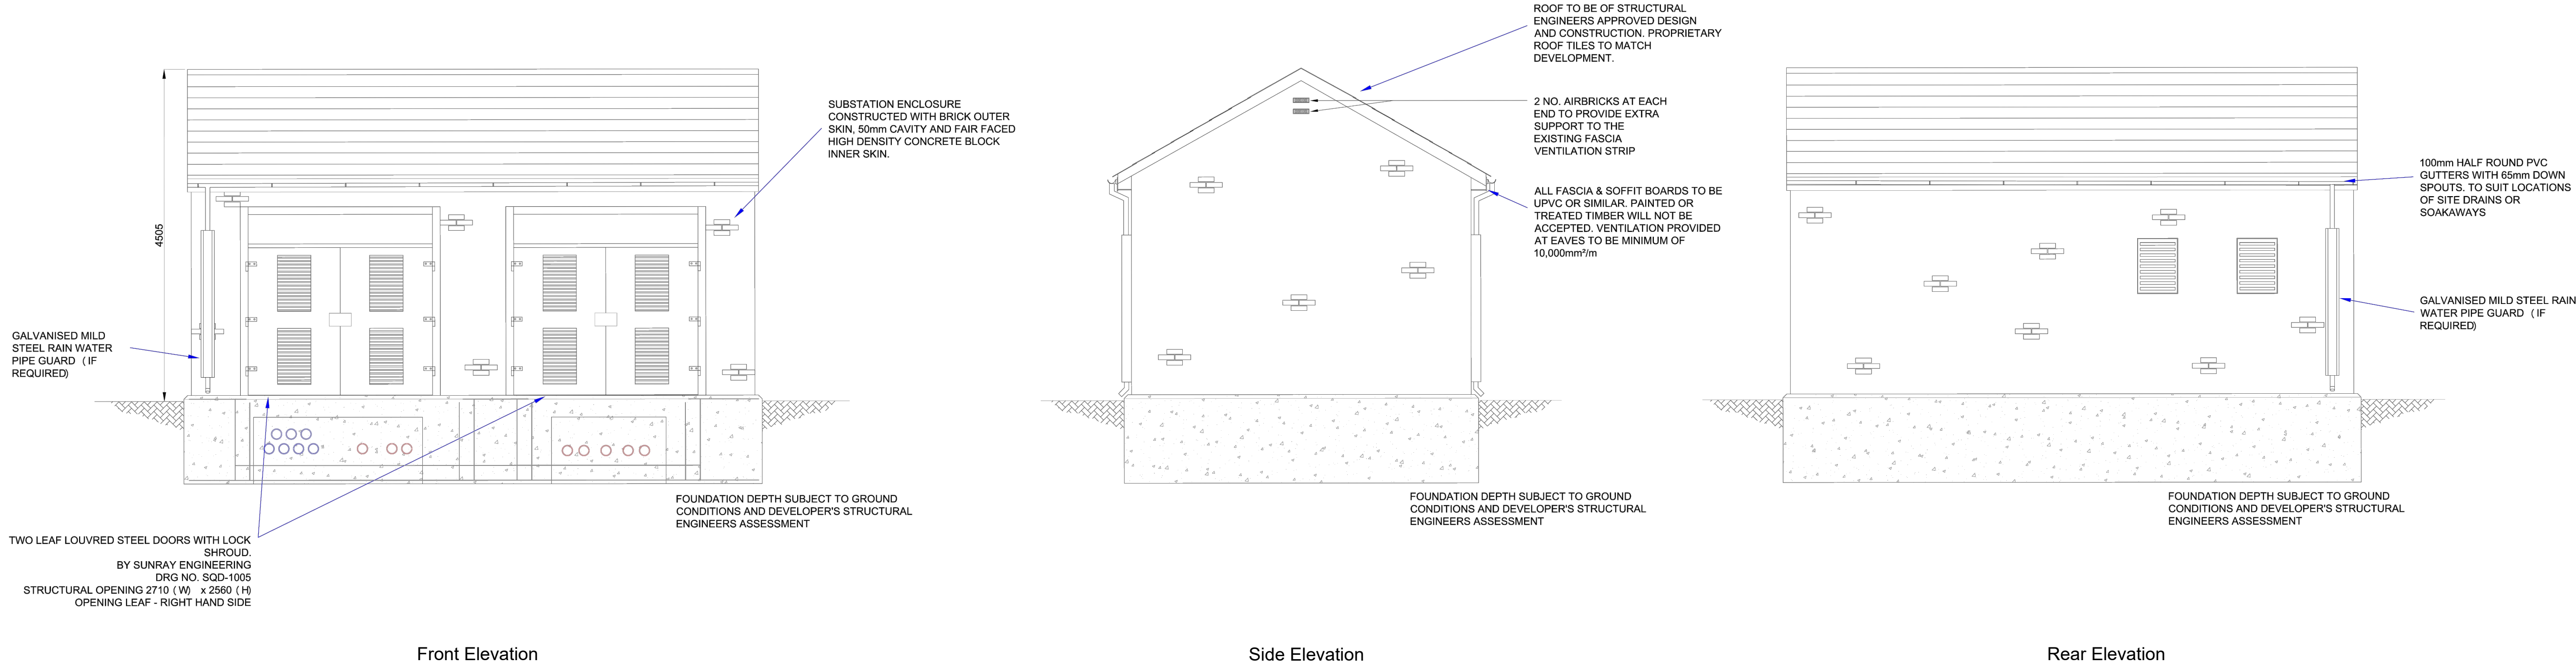

Substation 2 Elevations - Scale 1:50@A1



Proposed Materials

Facing brickwork to elevations : Red buff brick
Roof : Black slates
Door and Louvre Colour : Black
Rainwater Down Pipe : Black

Contractors and consultants are not to scale dimensions from this drawing

Reproduced by permission of Ordnance Survey on behalf of HMSO
© CROWN COPYRIGHT and database right 2005
All rights reserved
Ordnance Survey Licence number
AL 1000 17893 Broadway Malyan Limited

Revision	Date	Description
----------	------	-------------

BroadwayMalyan^{BM}

4 Pear Place
London
SE1 6BL
United Kingdom

T: +44 (0)20 7261 4200
F: +44 (0)20 7261 4300
E: Lon@BroadwayMalyan.com

www.BroadwayMalyan.com

Client
Legal & General
(Strategic Land North Horsham) Ltd
Project
Mowbray (Land North of Horsham)

Description
**RMA3
Substation 02
Elevations
Proposed**

Status
Preliminary

Scale	Drawn By	Date
1:50@A1	BM	Mar 2026

Drawing Number	Drawing Number	Revision
MOW-BM-PH2-RMA3-34854-DR-A-03759		SK02

100mm@A1 Original size Copyright Broadway Malyan Limited