


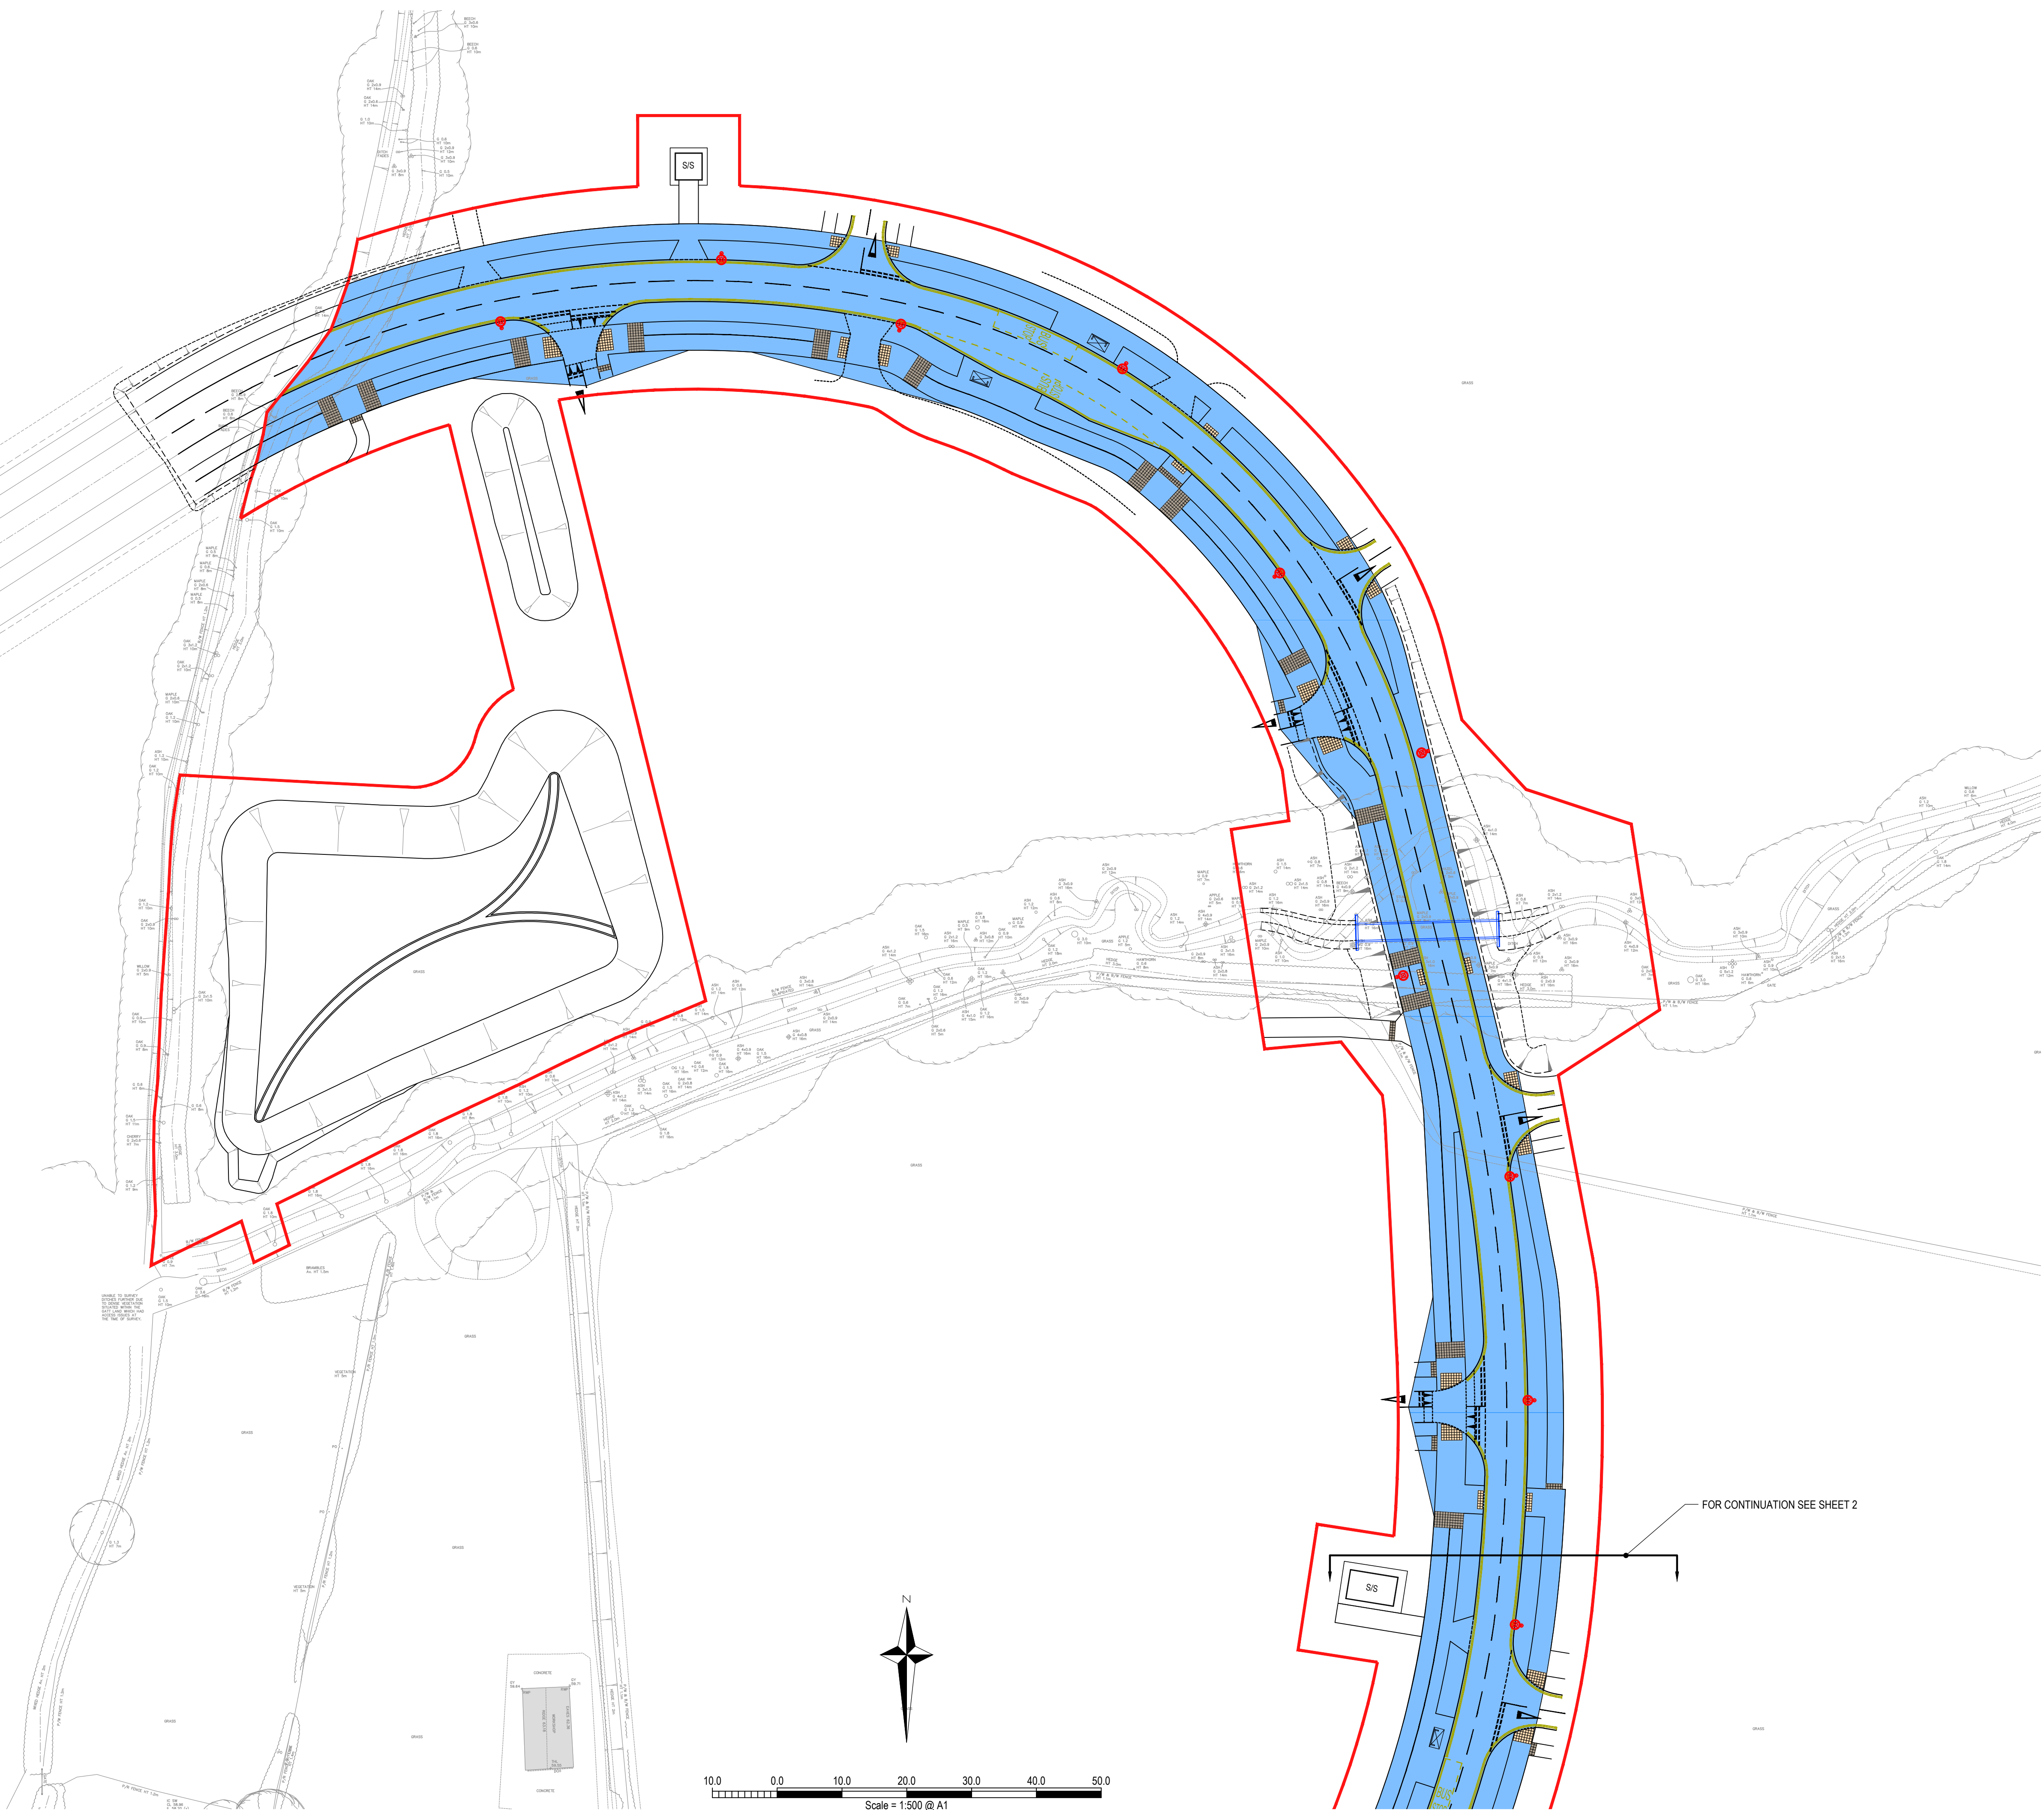

- NOTES**
1. This drawing is to be read in conjunction with all relevant documents and specifications.
 2. Scaleable for planning purposes only.
 3. This drawing has been prepared for information purposes only and must not be used for tender of construction purposes.
 4. White lining is show indicatively only and subject to detailed design.
 5. Tactile paving requirements to be confirmed at detailed design.
 6. Adoption plan details the extents of the highway being offered for adoption as part of the RMA3 reserved matters application.

KEY

Extent of highway to be offered for adoption subject to detailed design and amendments requested by WSCC as part of the Section 38 process.

P3	Revised following receipt of Stage 1 RSA. Extent of adoption updated.	10/04/2026	DS	CS
P2	Additional uncontrolled crossing shown on primary road. Extent of adoption updated.	13/03/2026	DS	CS
P1	Adoption plan first issue.	06/03/2026	DS	CS
Rev.	Description	Date	By	Chkd



Survey > Plan > Engineer

Civil Engineering

Structural Engineering

Transport Planning

Highways Engineering

Building Surveying

Geomatics

Hertfordshire

Oxfordshire

Cambridgeshire

Bristol

Client :	Legal & General (Strategic Land North Horsham) Ltd		
Project :	Mowbray (Land North of Horsham)		
Title :	RMA3 / Sub-Phase 2C Primary Road Adoption Plan - Sheet 1 of 2		
Engineer : C. Salt	Date : January 2026		
Director : J. Birch	Scale : 1:500 @ A1		
Status :	PLANNING		
Drawing No.	MOW-GLA-RMA3-PH2-1001		Rev P3