


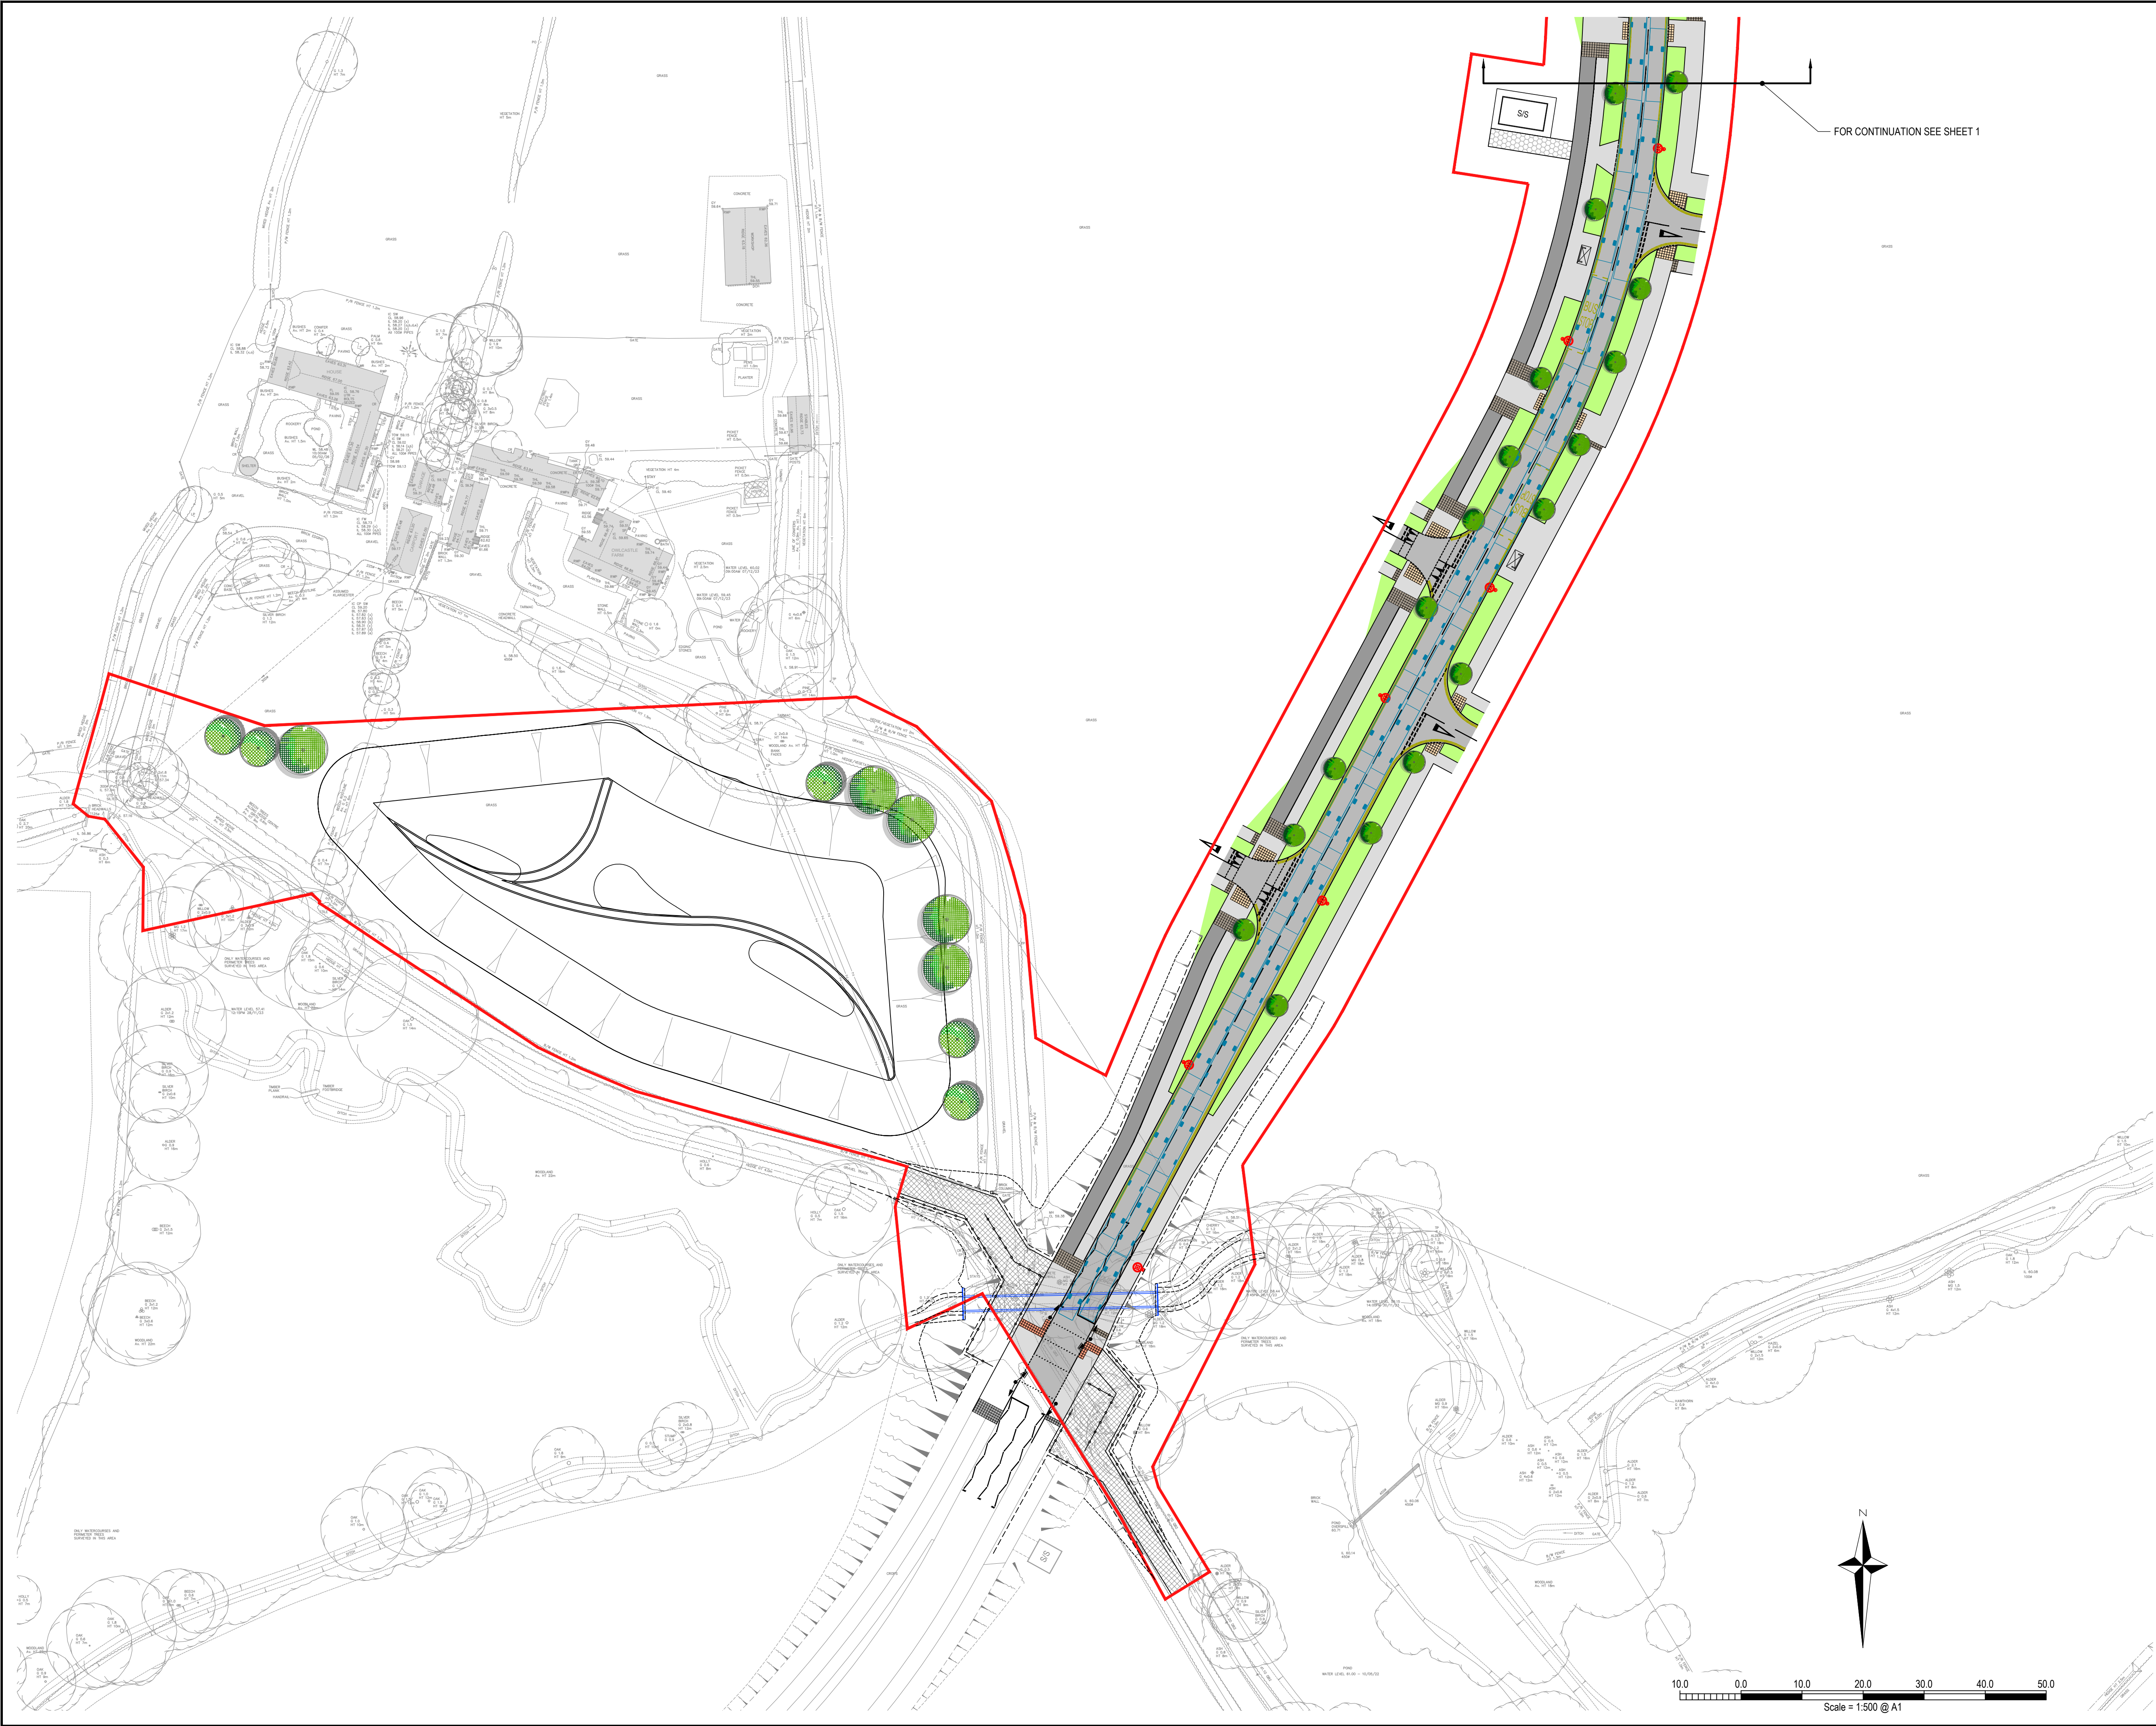

- NOTES
1. This drawing is to be read in conjunction with all relevant documents and specifications.
 2. Scaleable for planning purposes only.

KEY

12.0m x 2.5m Bus

P3	Revised following receipt of Stage 1 RSA. Layout updated.	10/04/2026	DS	CS
P2	Additional uncontrolled crossing shown on primary road.	13/03/2026	DS	CS
P1	Fixed layout issued to the team. Submitted to road safety auditors for comment and review.	06/03/2026	DS	CS
Rev.	Description	Date	By	Chkd



Survey > Plan > Engineer

 Civil Engineering

 Structural Engineering

 Transport Planning

 Highways Engineering

 Building Surveying

 Geomatics

 Hertfordshire

 Oxfordshire

 Cambridgeshire

 Bristol

Client: Legal & General
(Strategic Land North Horsham) Ltd

Project: Mowbray (Land North of Horsham)

Title: RMA3 / Sub-Phase 2C Primary Road Swept Paths – Bus – Sheet 2 of 2

Engineer: C. Salt Date: January 2026

Director: J. Birch Scale: 1:500 @ A1

Status: PLANNING

Drawing No. MOW-GLA-RMA3-PH2-1302

Rev P3