
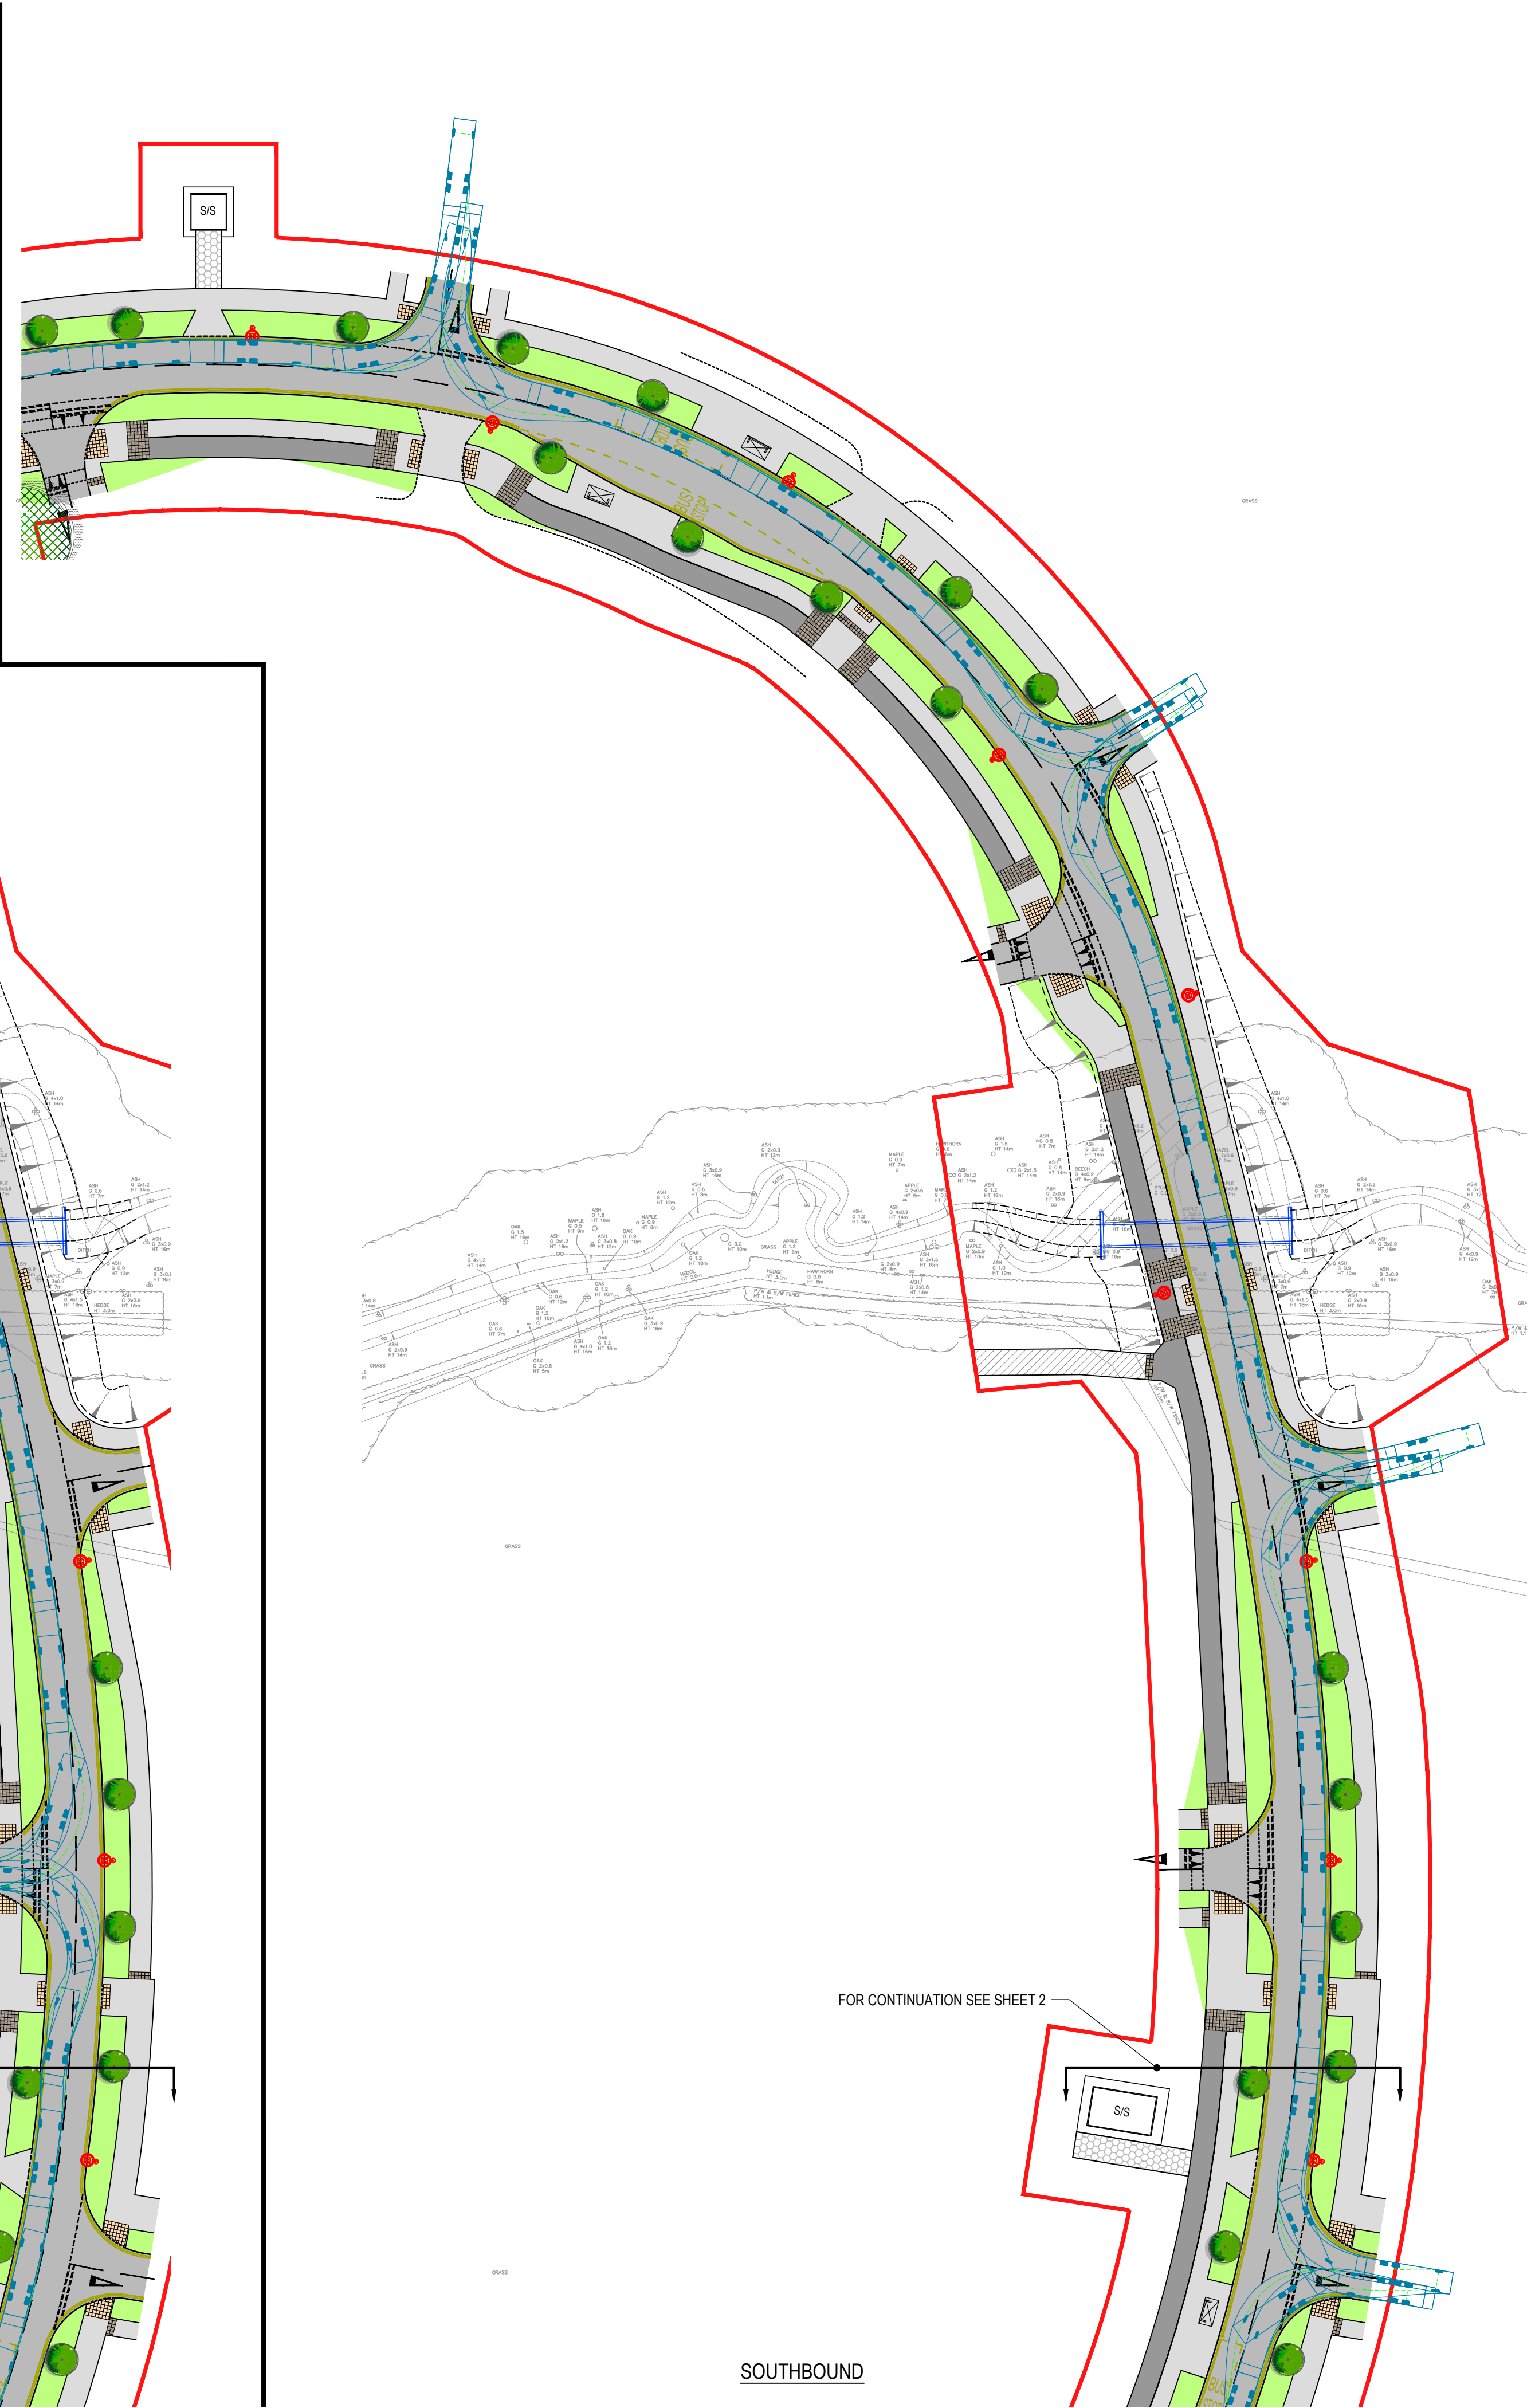


- NOTES
1. This drawing is to be read in conjunction with all relevant documents and specifications.
 2. Scaleable for planning purposes only.

KEY

11.2m x 2.5m Refuse lorry

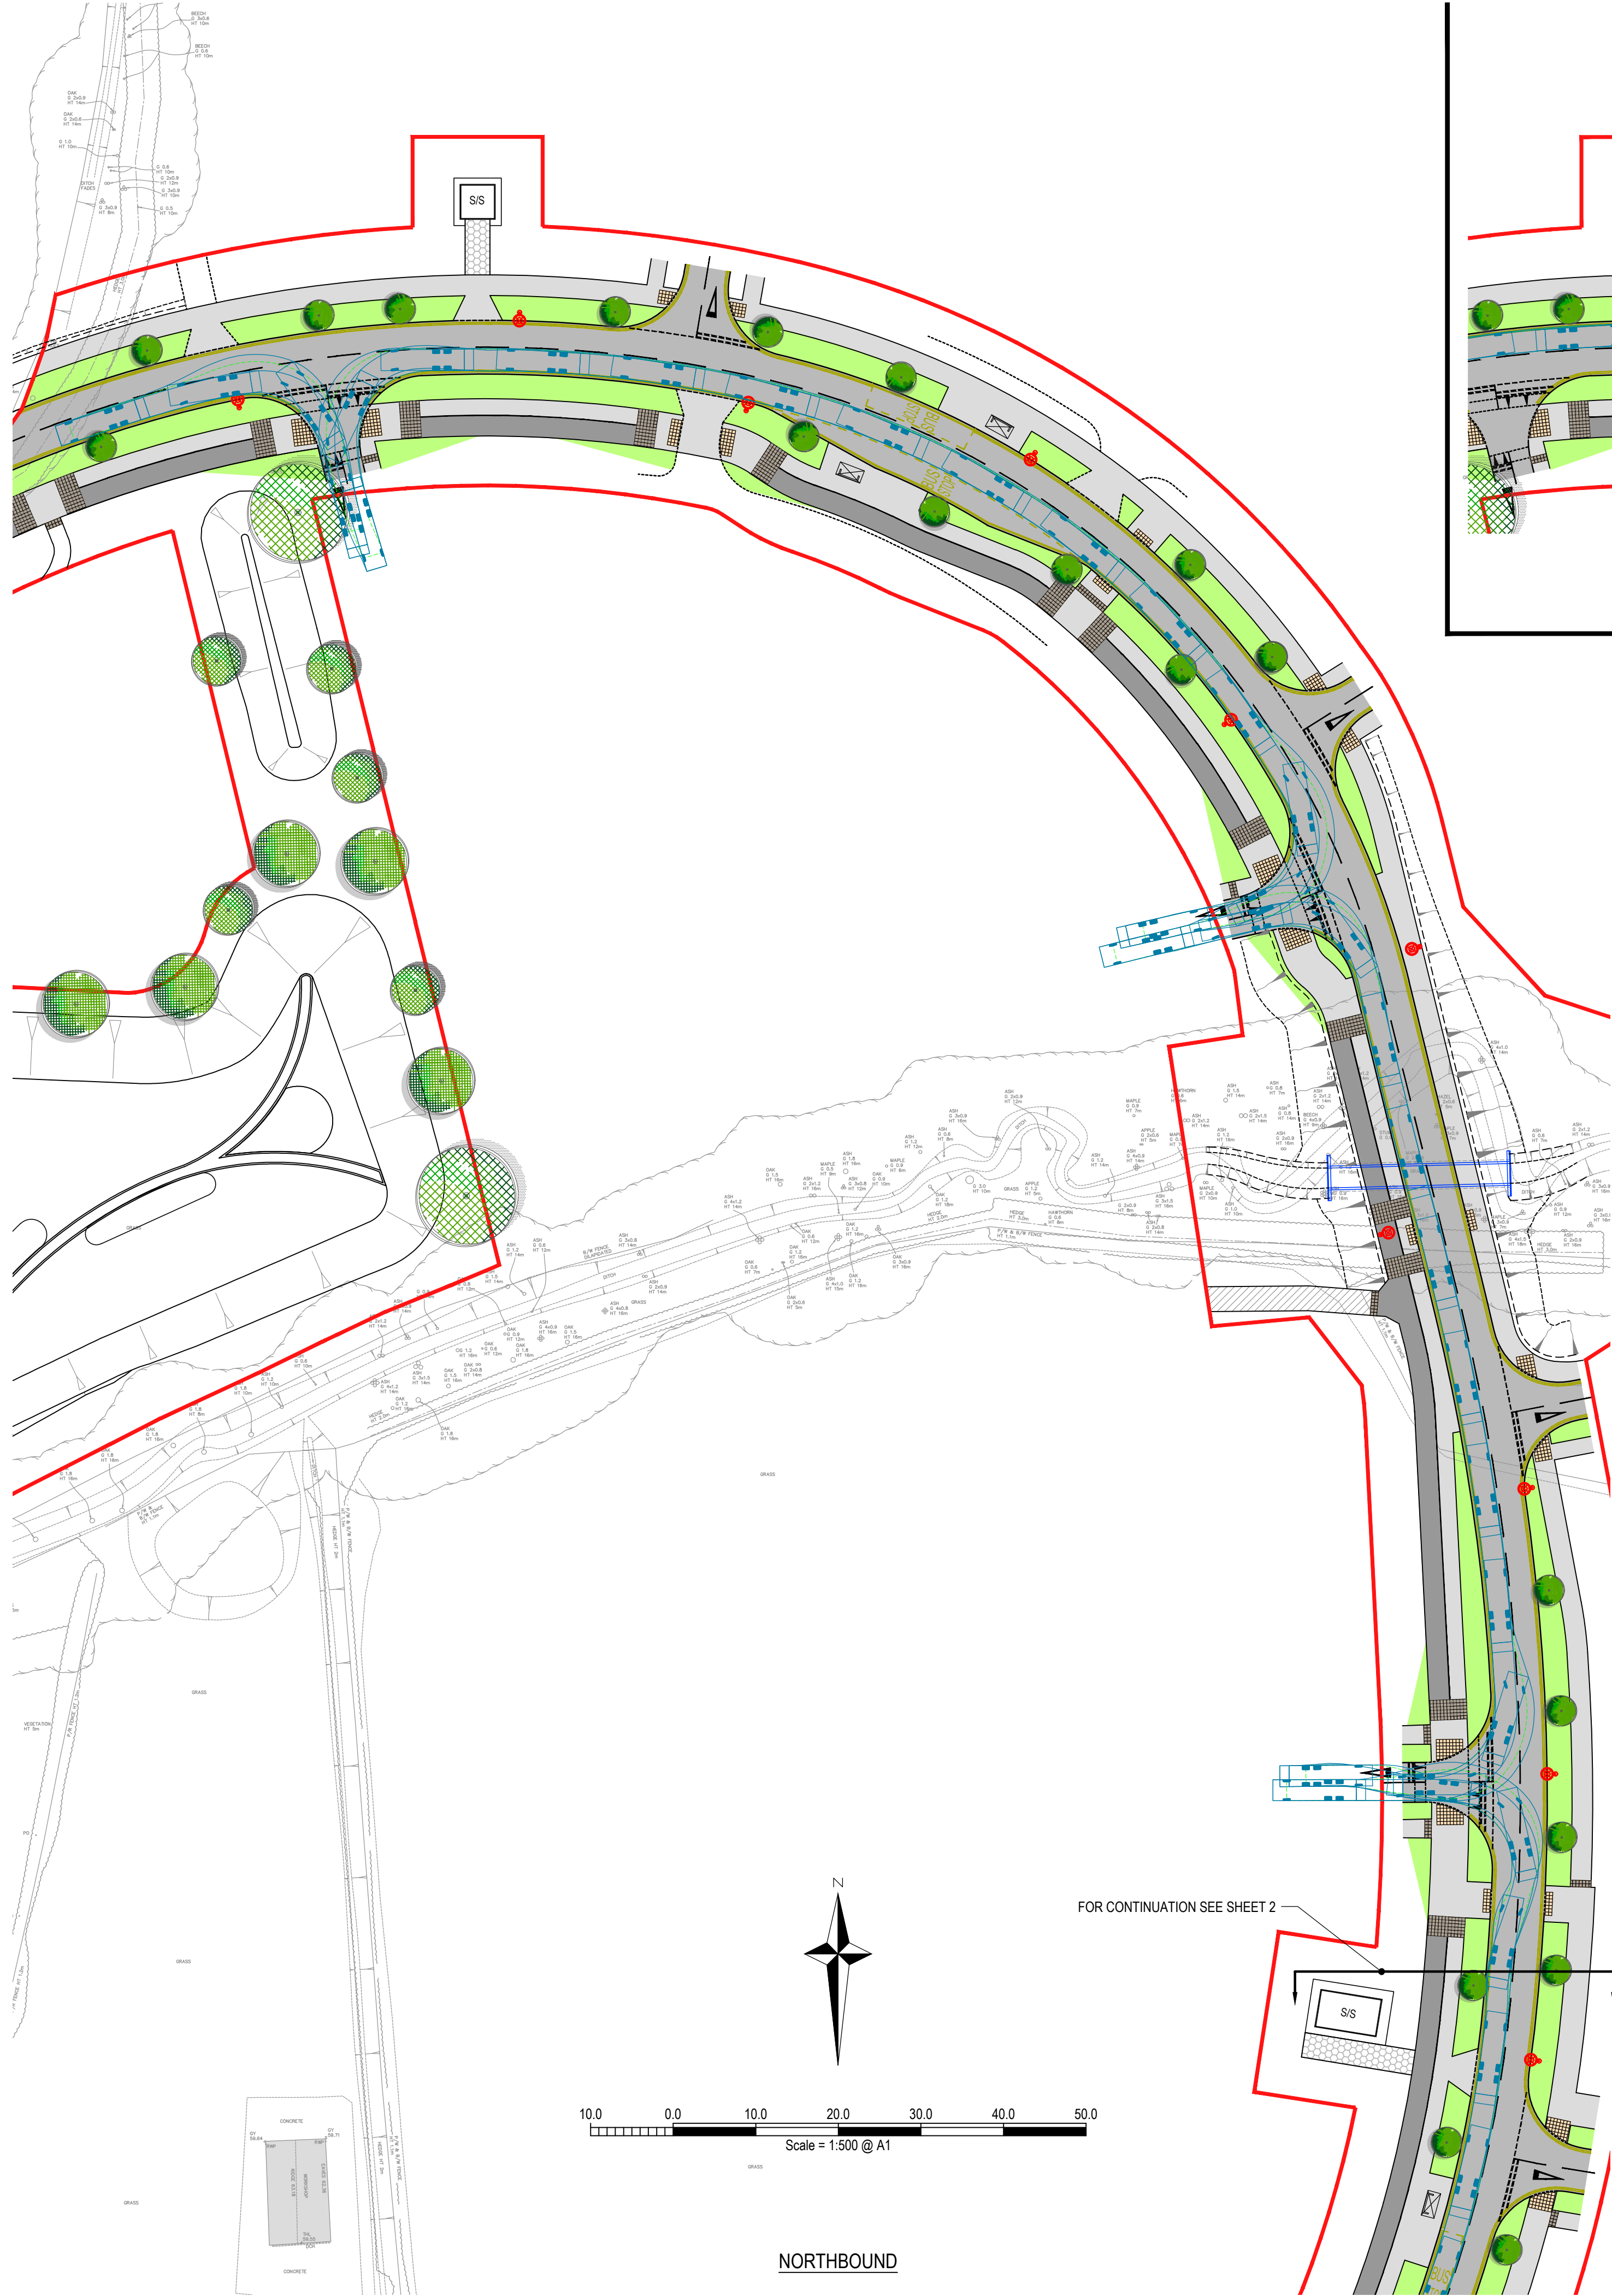

P3	Revised following receipt of Stage 1 RSA. Southbound bus stop relocated. Additional uncontrolled pedestrian crossing added to the south of the proposed culvert.	10/04/2026	DS	CS
P2	Additional uncontrolled crossing shown on primary road.	13/03/2026	DS	CS
P1	Fixed layout issued to the team. Submitted to road safety auditors for comment and review.	06/03/2026	DS	CS
Rev.	Description	Date	By	Chkd

Glanville
Survey > Plan > Engineer

Civil Engineering
Structural Engineering
Transport Planning

Highways Engineering
Building Surveying
Geomatics

Hertfordshire | Oxfordshire | Cambridgeshire | Bristol

Client :	Legal & General (Strategic Land North Horsham) Ltd		
Project :	Mowbray (Land North of Horsham)		
Title :	RMA3 / Sub-Phase 2C Primary Road Swept Paths - Refuse - Sheet 1 of 2		
Engineer : C. Salt	Date : January 2026		
Director : J. Birch	Scale : 1:500 @ A1		
Status :	PLANNING		
Drawing No.	MOW-GLA-RMA3-PH2-1303		Rev P3