
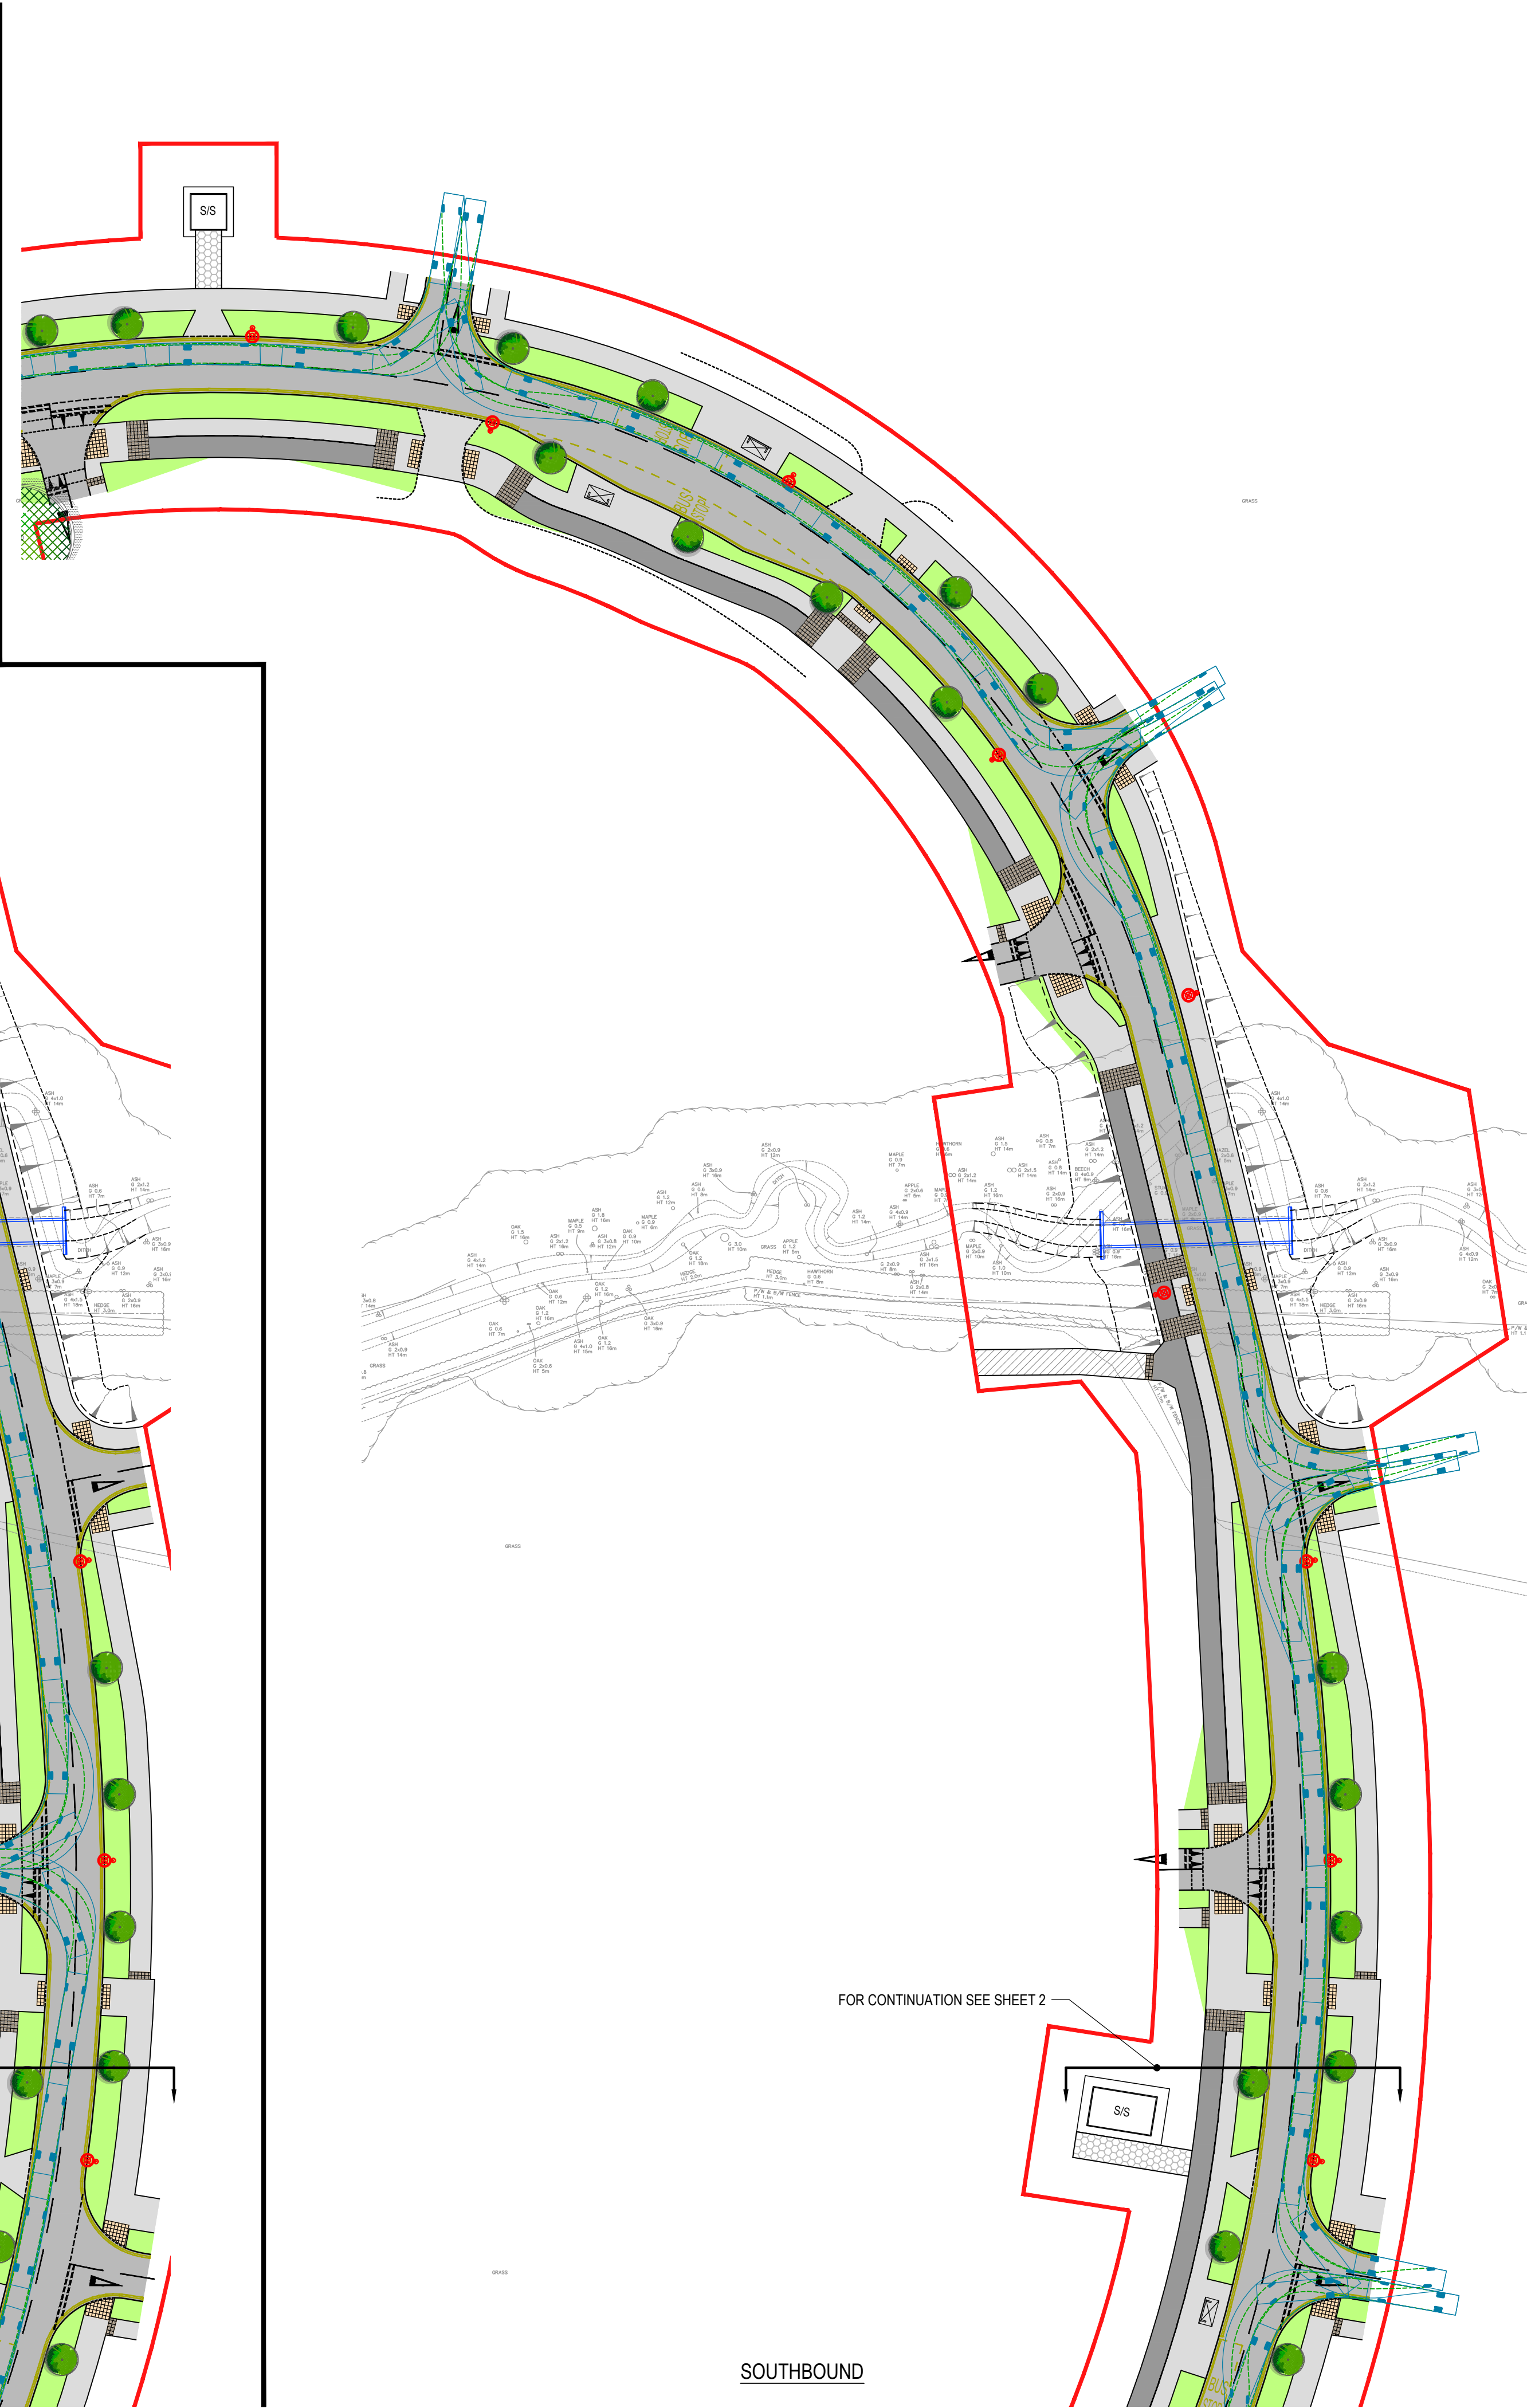


- NOTES
1. This drawing is to be read in conjunction with all relevant documents and specifications.
 2. Scaleable for planning purposes only.

KEY

10.5m x 2.5m fire tender

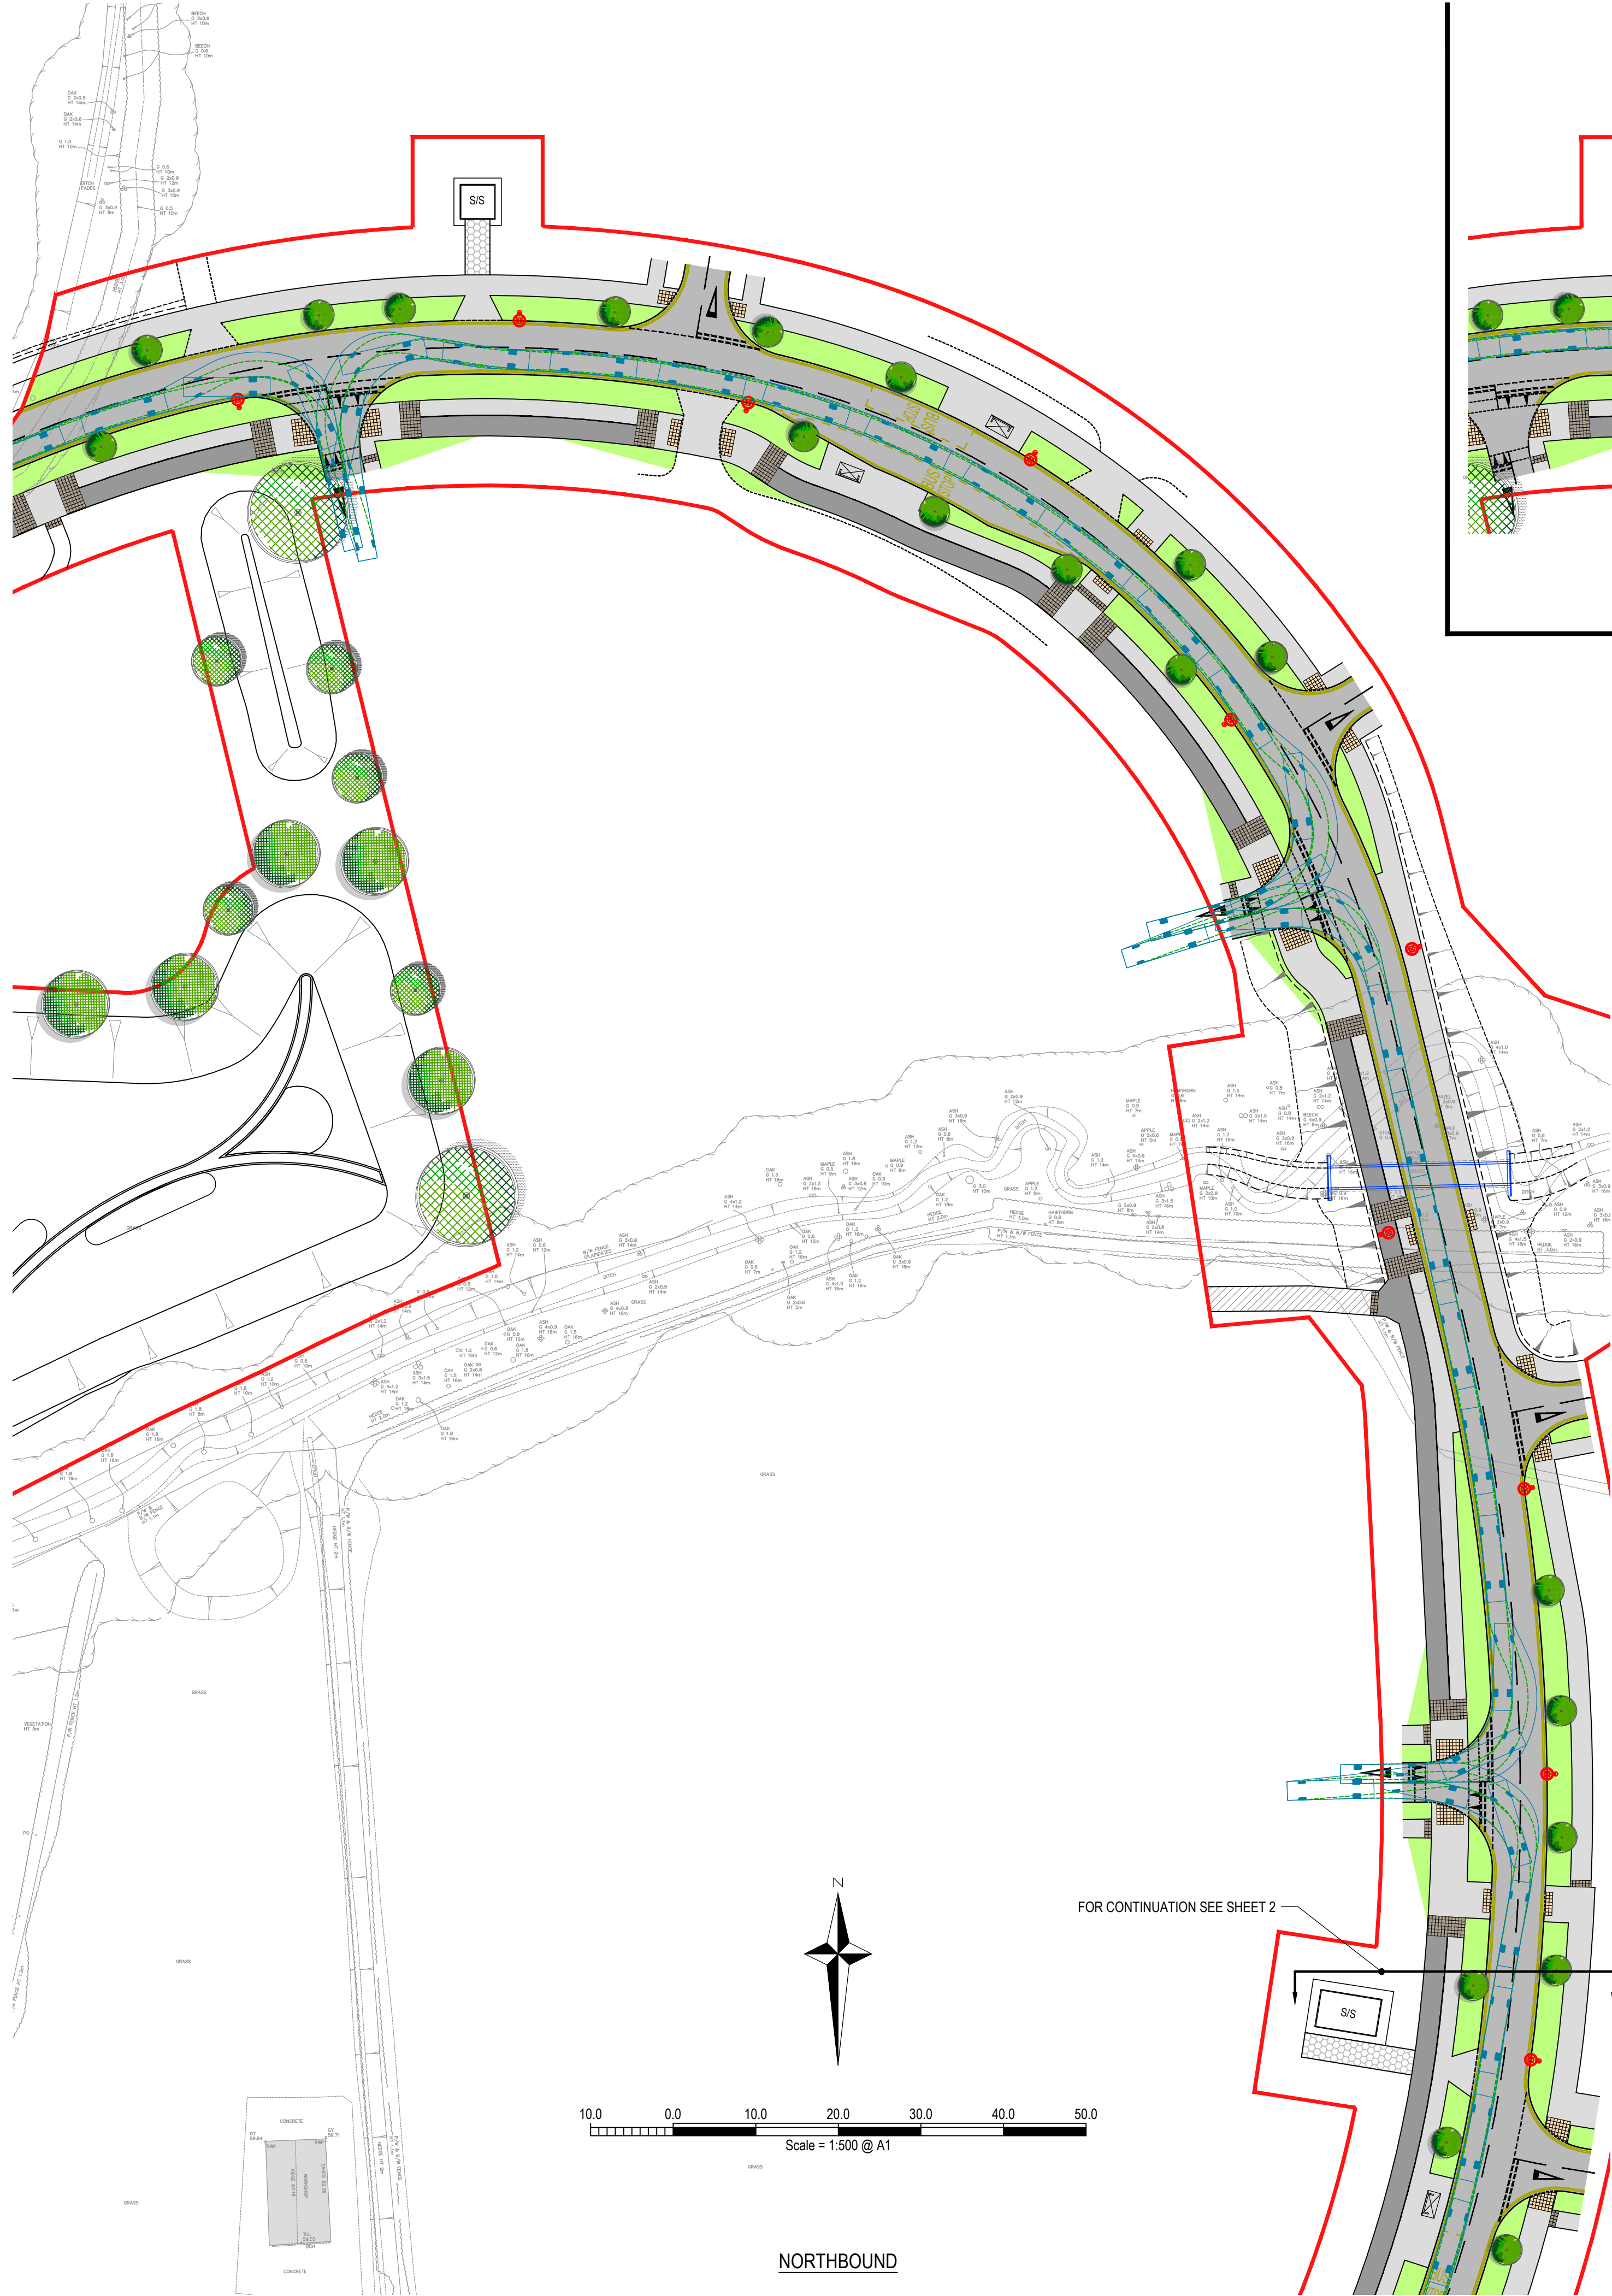

P2	Revised following receipt of Stage 1 RSA. Southbound bus stop relocated. Additional uncontrolled pedestrian crossing added to the south of the proposed culvert.	10/04/2026	DS	CS
P1	Submitted to road safety auditors for comment and review.	18/03/2026	DS	CS
Rev.	Description	Date	By	Chkd

Glanville
Survey > Plan > Engineer

Civil Engineering
Structural Engineering
Transport Planning

Highways Engineering
Building Surveying
Geomatics

Hertfordshire | Oxfordshire | Cambridgeshire | Bristol

Client :		Legal & General (Strategic Land North Horsham) Ltd	
Project :		Mowbray (Land North of Horsham)	
Title :		RMA3 / Sub-Phase 2C Primary Road Swept Paths - Fire Tender - Sheet 1 of 2	
Engineer : C. Salt		Date : January 2026	
Director : J. Birch		Scale : 1:500 @ A1	
Status : PLANNING			
Drawing No. MOW-GLA-RMA3-PH2-1305		Rev P2	