
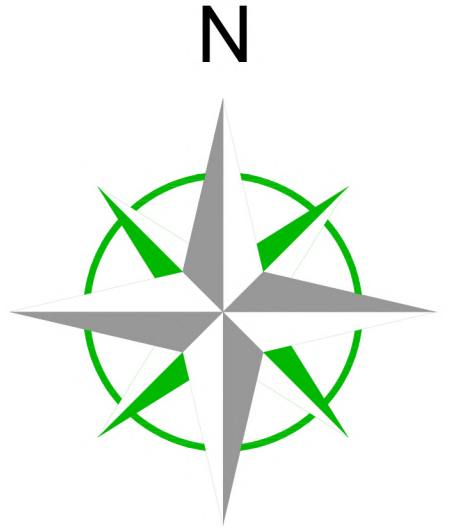


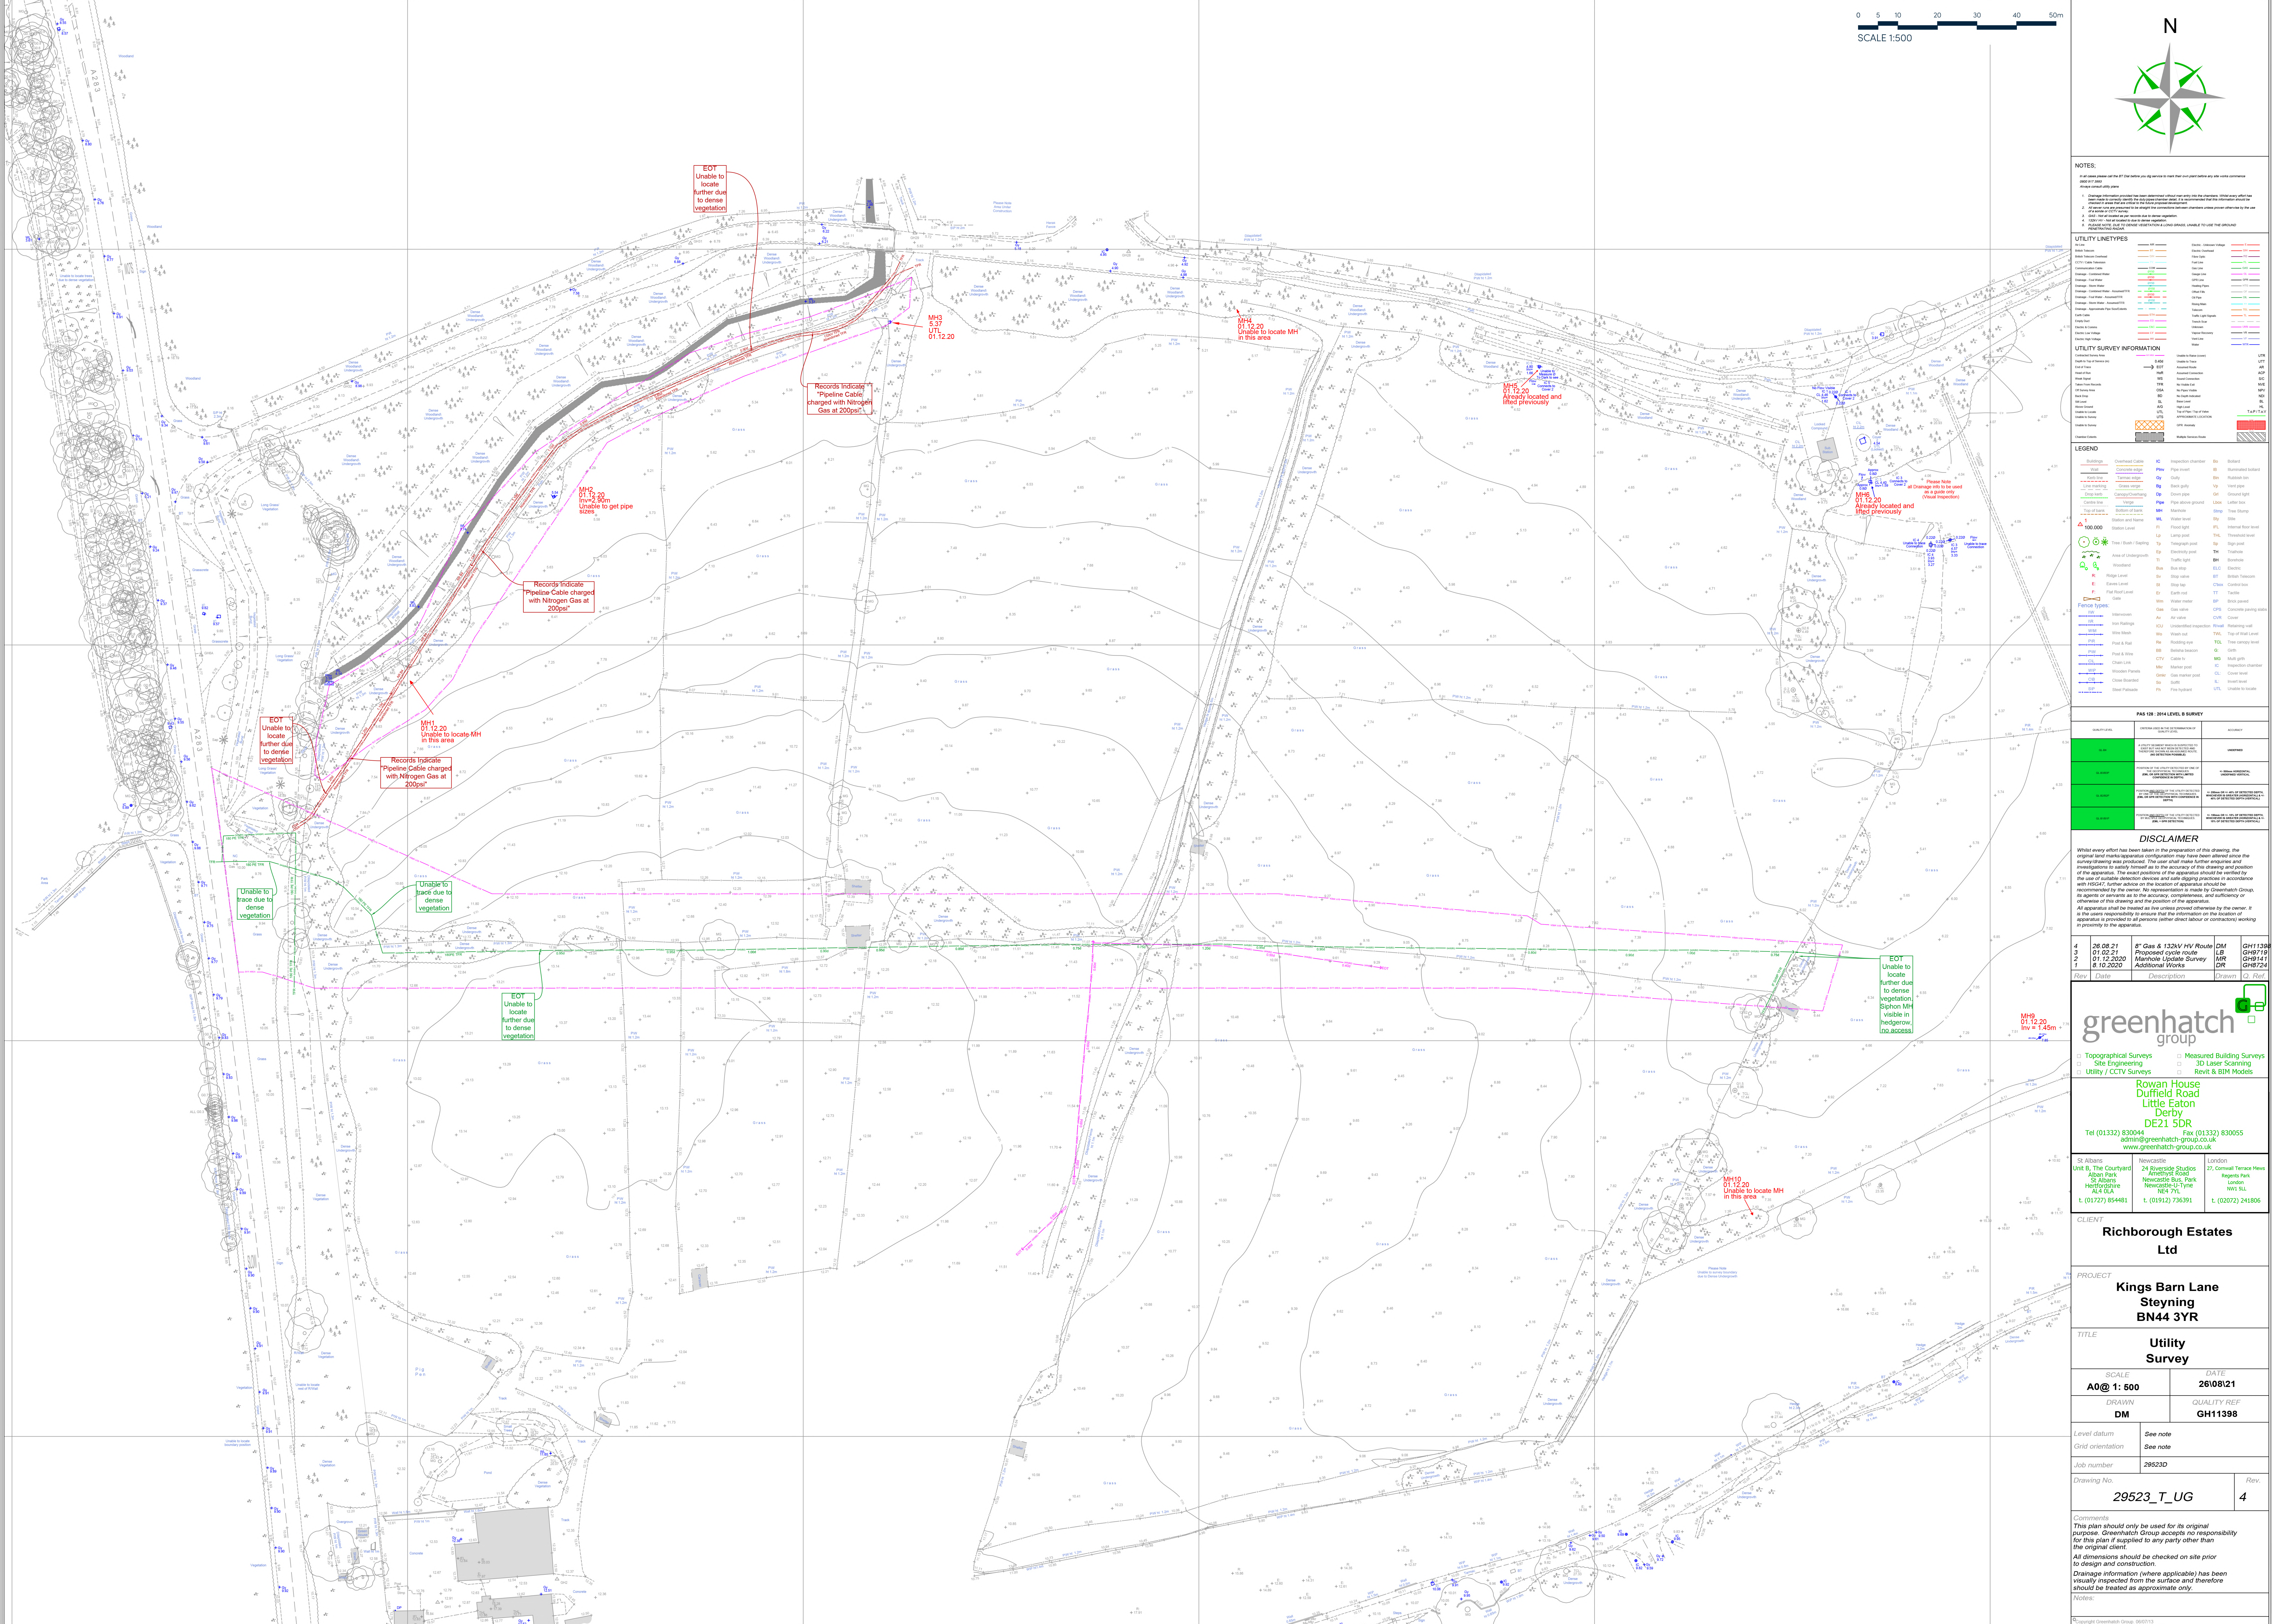

NOTES:



UTILITY LINETYPES


UTILITY SURVEY INFORMATION


LEGEND




DISCLAIMER

Whilst every effort has been made to ensure the accuracy of the information contained in this drawing, the original land marks and apparatus configuration may have been altered since the surveying was produced. The user must make further enquiries and investigations to satisfy himself as to the accuracy of the drawing and position of the apparatus. The exact position of the apparatus should be verified by the use of suitable detection devices and safe digging practices in accordance with BS5827. Further advice on the location of apparatus should be recommended by the owner. No representation is made by Greenhatch Group, its agents or contractors as to the accuracy, completeness, and authority of the information contained in this drawing and the user must make further enquiries and investigations to satisfy himself as to the accuracy of the information contained in this drawing. All apparatus shall be treated as live unless proved otherwise by the owner. It is the user's responsibility to ensure the safety of the information on the location of apparatus is provided to all persons (either direct labour or contractors) working in proximity to the apparatus.



greenhatch group

Rowan House
Duffield Road
Little Eaton
DE21 5DR
Tel (01332) 830044 Fax (01332) 830055
admin@greenhatch-group.co.uk
www.greenhatch-group.co.uk

---	--	--

CLIENT

Richborough Estates Ltd

PROJECT

Kings Barn Lane
Steyning
BN44 3YR

TITLE

Utility Survey

SCALE	DATE
A0@ 1: 500	26/08/21
DRAWN	QUALITY REF
DM	GH11398

Level datum	See note
Grid orientation	See note
Job number	28523D
Drawing No.	29523_T_UG
Rev.	4

Comments:

This plan should only be used for its original purpose. Greenhatch Group accepts no responsibility for this plan if supplied to any party other than the original client.

All dimensions should be checked on site prior to design and construction.

Drainage information (where applicable) has been visually inspected from the surface and therefore should be treated as approximate only.

Notes:

Copyright Greenhatch Group 2021/1