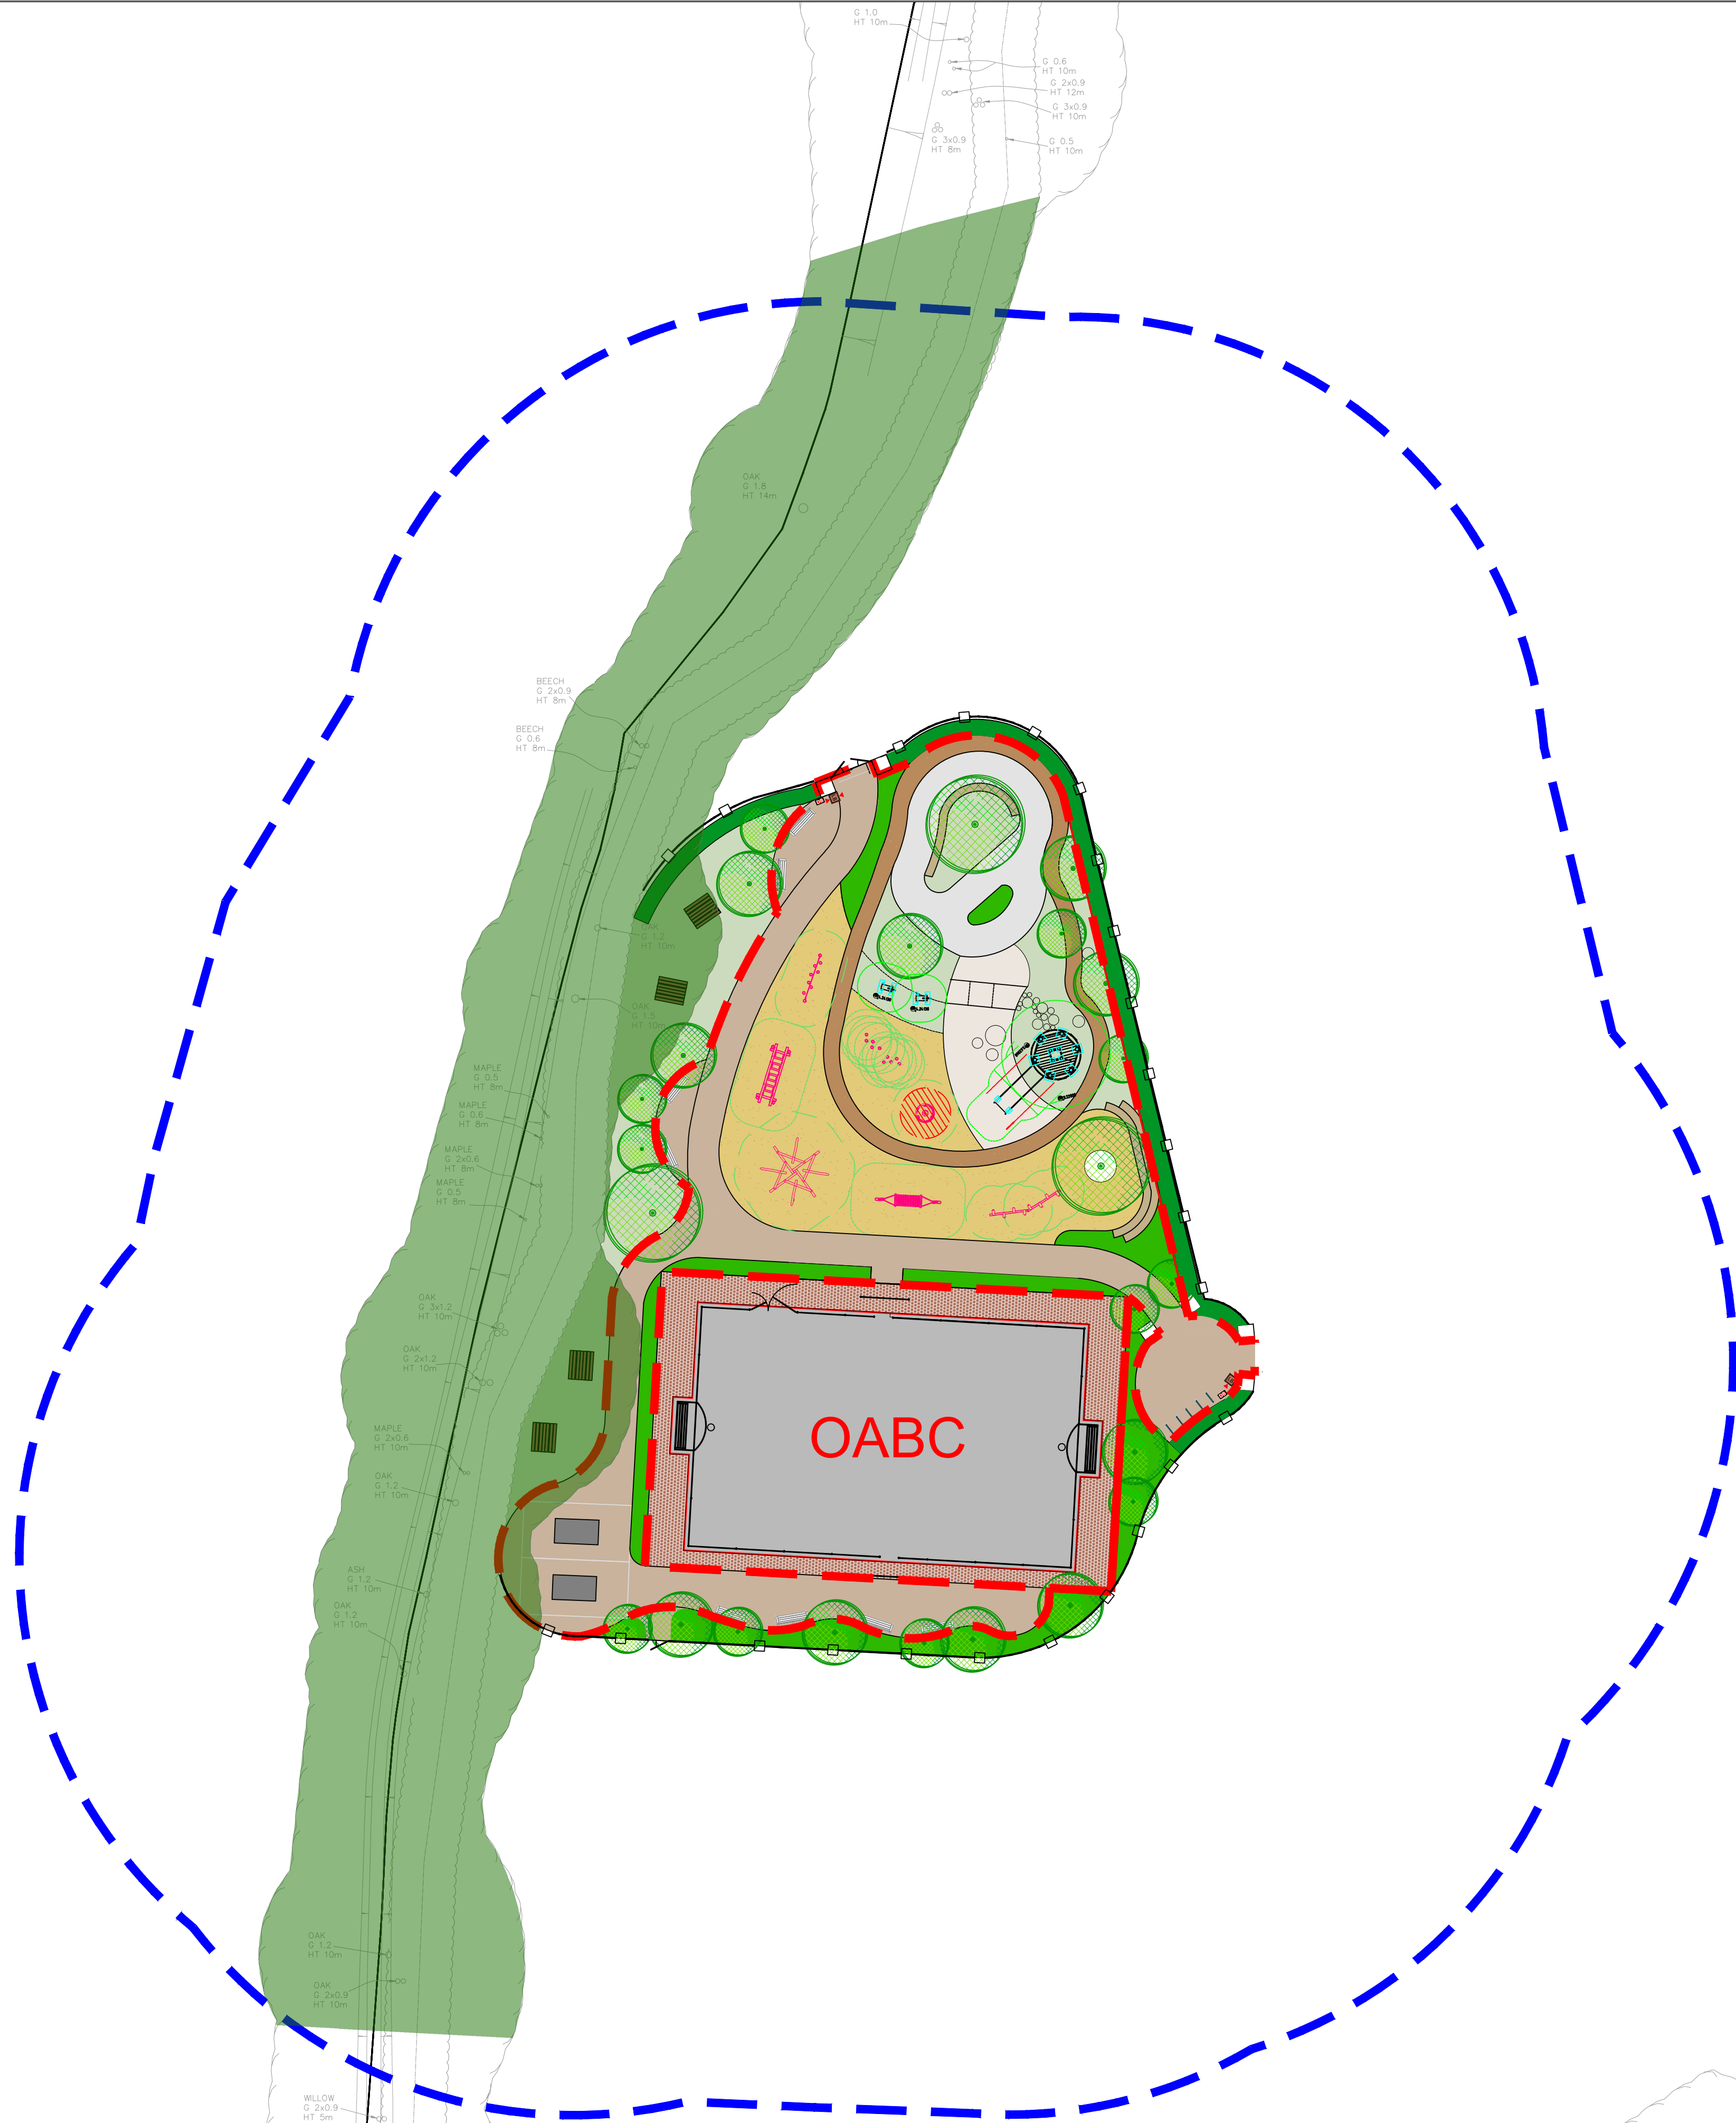


Key	APPLICATION BOUNDARY
	APPLICATION BOUNDARY
	30M BUFFER
	NEAP ZONE NEAP = 0.12 ha CALCULATED FROM AREA ANNUAL REQUIRED SIZE OF RESERVE 0.086 = 0.12 ha
	EXISTING VEGETATION TO BE RETAINED
	PROPOSED TREES
	ORNAMENTAL PLANTING
	HEDGE PLANTING
	BONDED RUBBER MULCH SAFETY SURFACE
	RESIN BOUND GRAVEL
	BLOCK PAVING
	CONCRETE
	SAND PIT
	PLAY EQUIPMENT: ① KOMPAN - BALANCE POSTS WITH ROPE - NRO821_2D_EN ② KOMPAN - HAMMOCK - NRO815_2D_EN ③ KOMPAN - SITTING POLE - NRO209_2D_EN ④ KOMPAN - CRAWLING PYRAMID - NRO671_2D_EN ⑤ KOMPAN - BALANCE PLUS - NRO205_2D_EN ⑥ KOMPAN - WOBBLE BRIDGE - NRO202_2D_EN ⑦ KOMPA - TUPI CAROUSEL - ELE400604_2D_EN ⑧ RICHTER SPIELGERÄTE GMBH - CASTLE TOWER, 2M - 3.22000 ⑨ RICHTER SPIELGERÄTE GMBH - HORSE - 4.26150
	LEFT POST AND RAIL FENCE TO DIA DETAIL 2898-5-5-BND-0002
	SEAT 4 PERSON SEE DETAIL 2898-5-5-FRBN-0001. SURFACE INDICATED ON PAVING
	PICNIC TABLE AND BENCHES 4 PERSON SEE DETAIL 2898-5-5-FRBN-0001.
	TABLE TENNIS TABLE

Rev.	Date	Description	Drawn	Checked
P3	27/05/2026	Amended to HDC comments	PG	PG
P2	16/03/2026	Issue	AnB	PG
P1	10/03/2026	First issue	AnB	PG

Status **PLANNING**

DAVID JARVIS ASSOCIATES
DAVID JARVIS ASSOCIATES LIMITED
1 Tennyson Street Swindon Wiltshire SN1 5DT
t: 01793 612173
e: mail@davidjarvis.biz
w: www.davidjarvis.biz

Client
**LEGAL AND GENERAL (STRATEGIC LAND
NORTH HORSHAM) LIMITED**

Project

LAND NORTH OF HORSHAM

Drawing Title

**PHASE 2 NEAP s106 LANDSCAPE
PROPOSALS - ILLUSTRATIVE LAYOUT**

Scale 1:250	Sheet Size A1	Date Plotted 27/05/2026	
Client Ref. -	Drawing Ref. 2898-5-2-17	Drawing No. DR-2003	Version S5-P3