


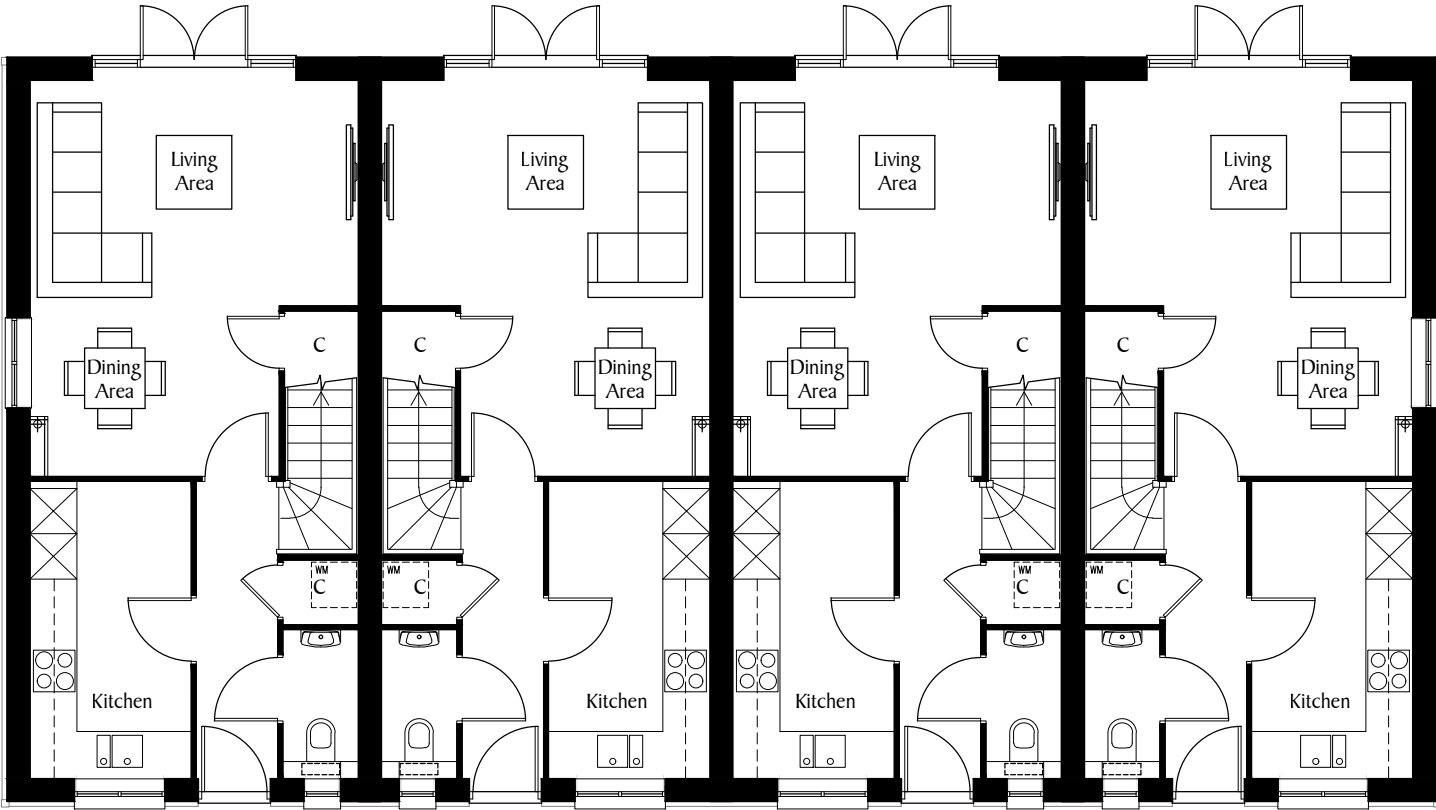

2H3 Plot 63      2H3 Plot 64      2H3 Plot 65      2H3 Plot 66

Ground Floor