

Rev	Description	Drawn	Chkd	Date
A	Plot 21 revised following drainage consultants feedback	JR	BK	10/11/2025
B	Layout revised following pre-app advice.	JR	BK	21/11/2025
C	Layout revised following drainage consultants feedback	JR	BK	03/12/2025
D	Layout revised following landscape and ecologist comments.	JR	BK	09/12/2025
E	Layout revised following Arbo comments.	JR	BK	11/12/2025
F	Workcourse easements added to drawing	JR	BK	15/12/2025
G	Amendments made following drainage engineers comments	JR	BK	06/01/2026
H	Amendments made following consultant comments	JR	BK	19/05/2026
I	Amendments made to layout following consultant feedback	JR	BK	26/05/2026
J	Amendments made to layout following consultant comments.	JR	BK	27/05/2026
K	Amendments made to layout following case officer feedback.	JR	BK	22/06/2026
L	Amendments made to layout following housing and tree officer feedback.	JR	BK	27/07/2026
M	Amendments made to layout following coordination of latest landscape strategy.	JR	BK	05/08/2026




Land to the West of
The Copse
Worthing Road, Southwater,
Horsham,
West Sussex

Starbuild

Drg No. FL25-2301-055
Title Proposed Site Layout

Revision M
Scale at A1 1:500
Status PLANNING

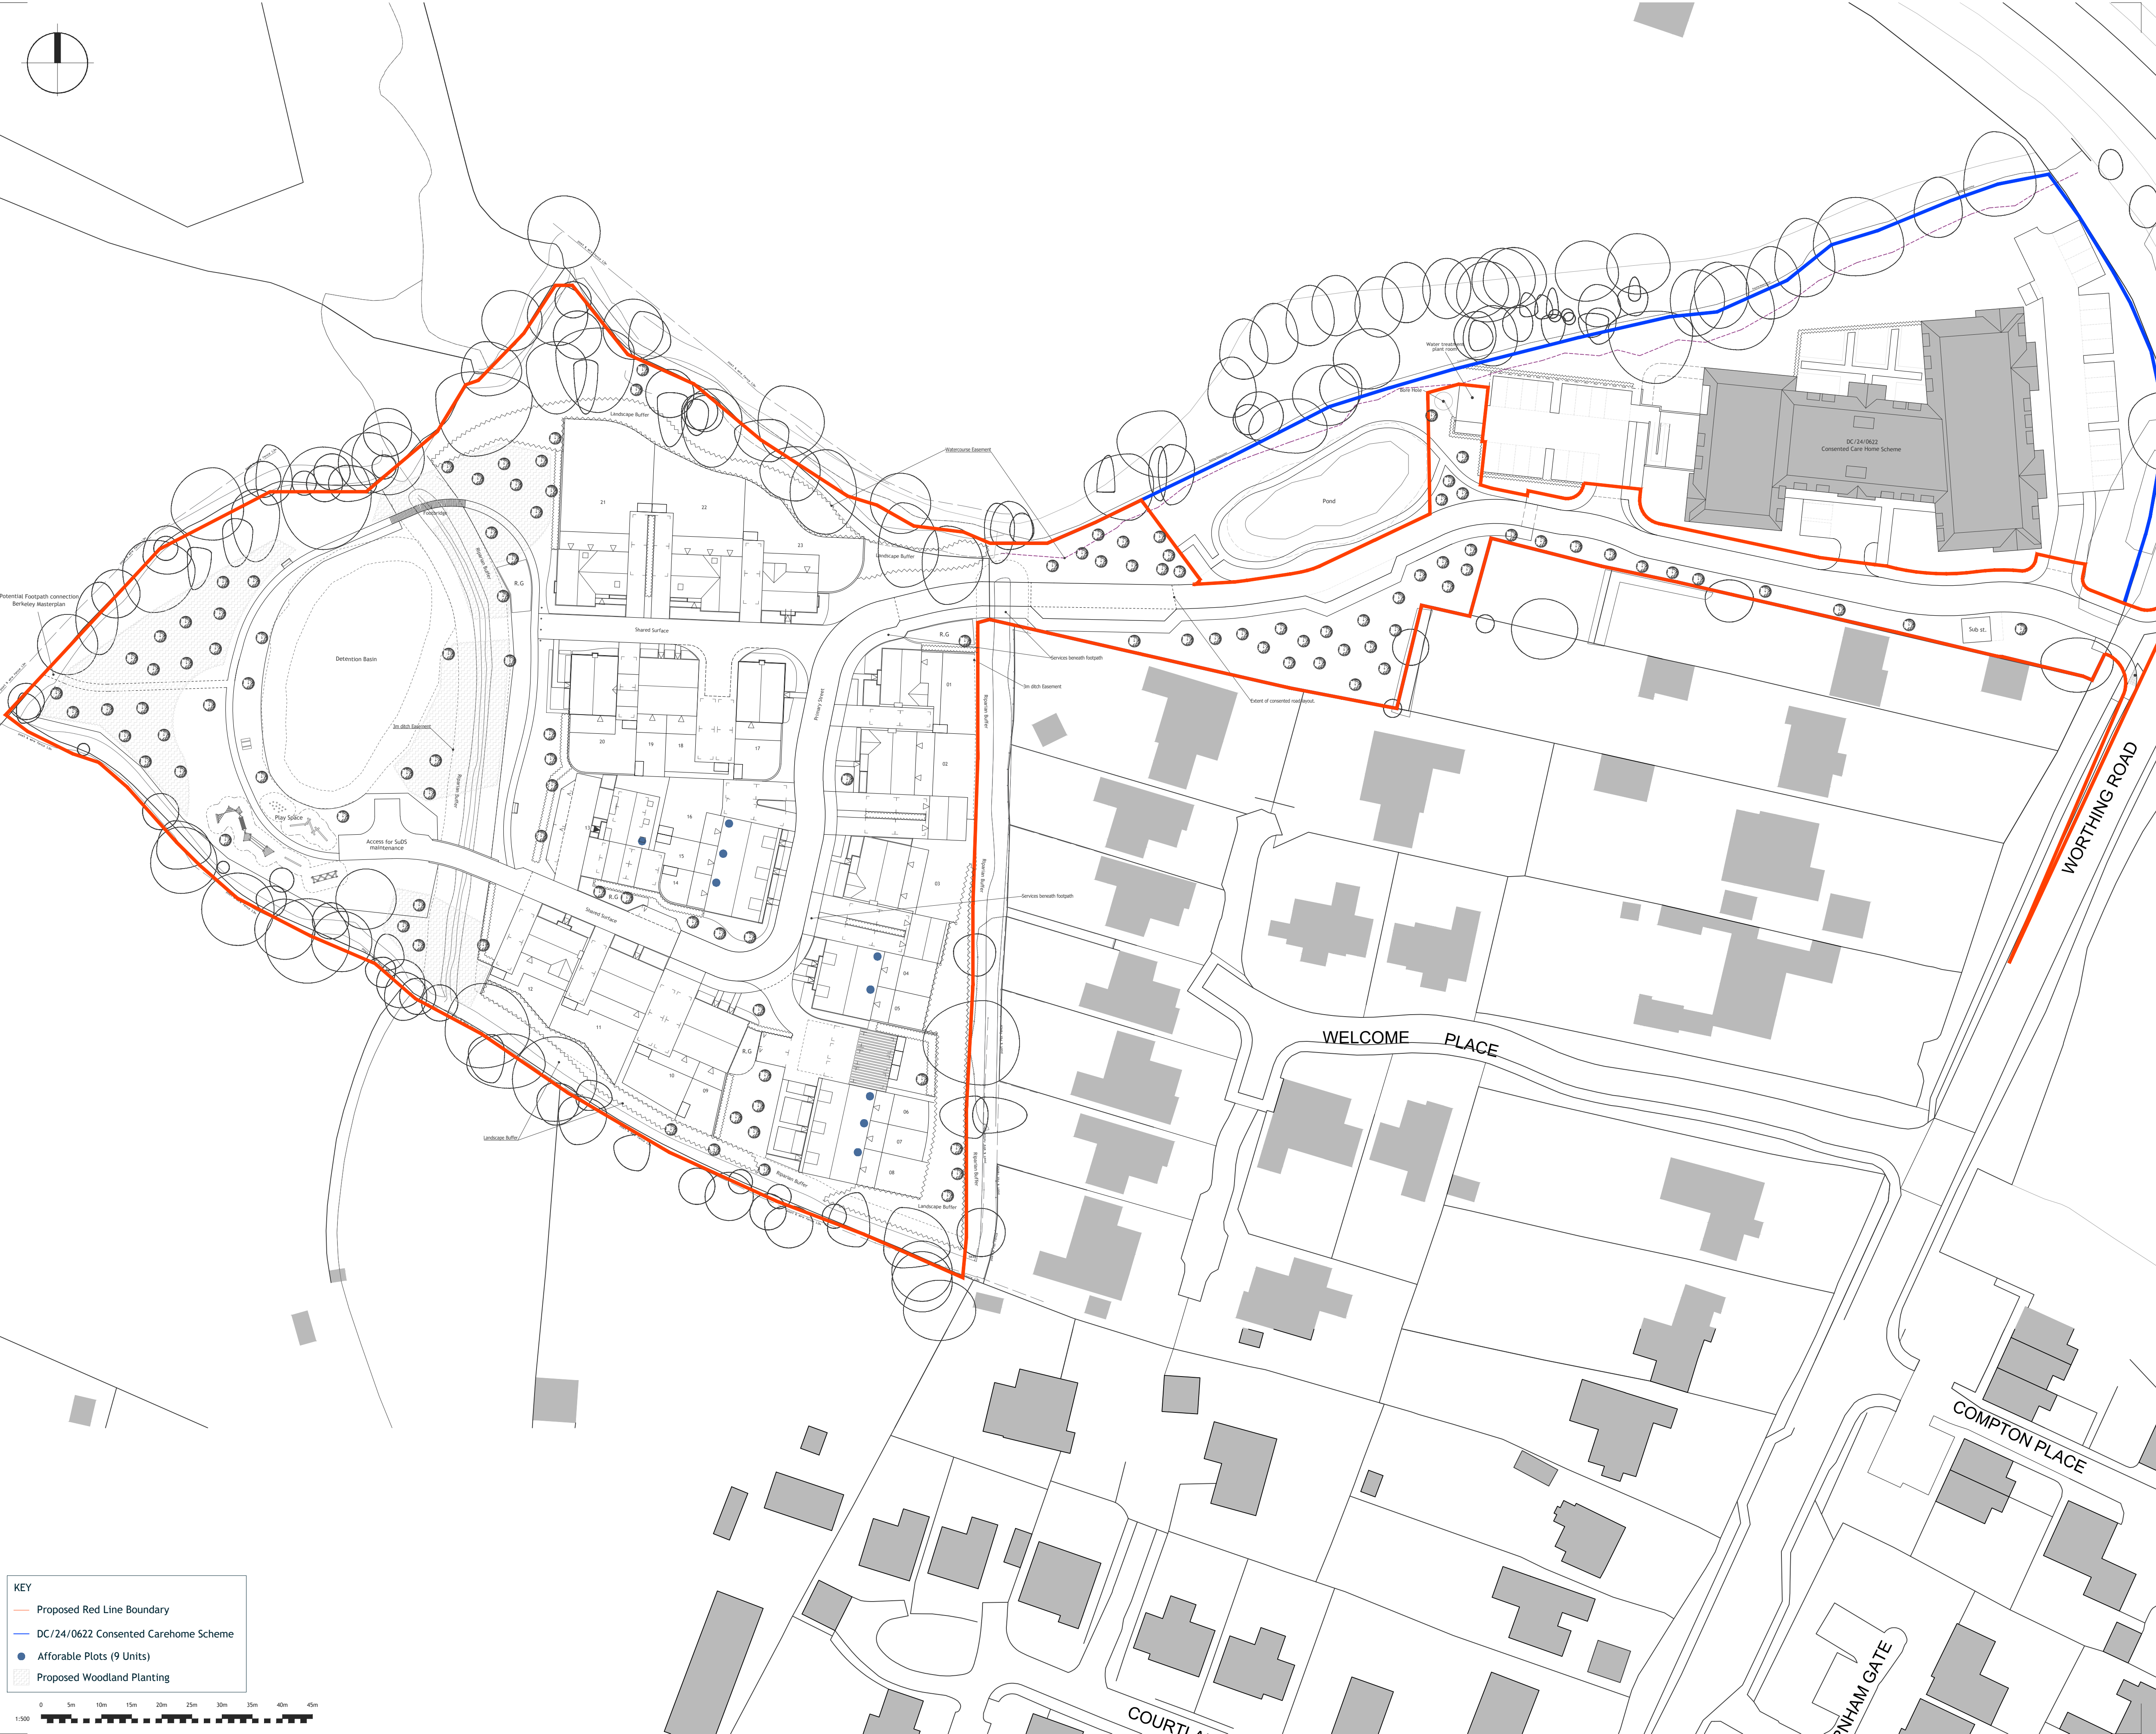

KEY

- Proposed Red Line Boundary
- DC/24/0622 Consented Carehome Scheme
- Affordable Plots (9 Units)
- Proposed Woodland Planting

