


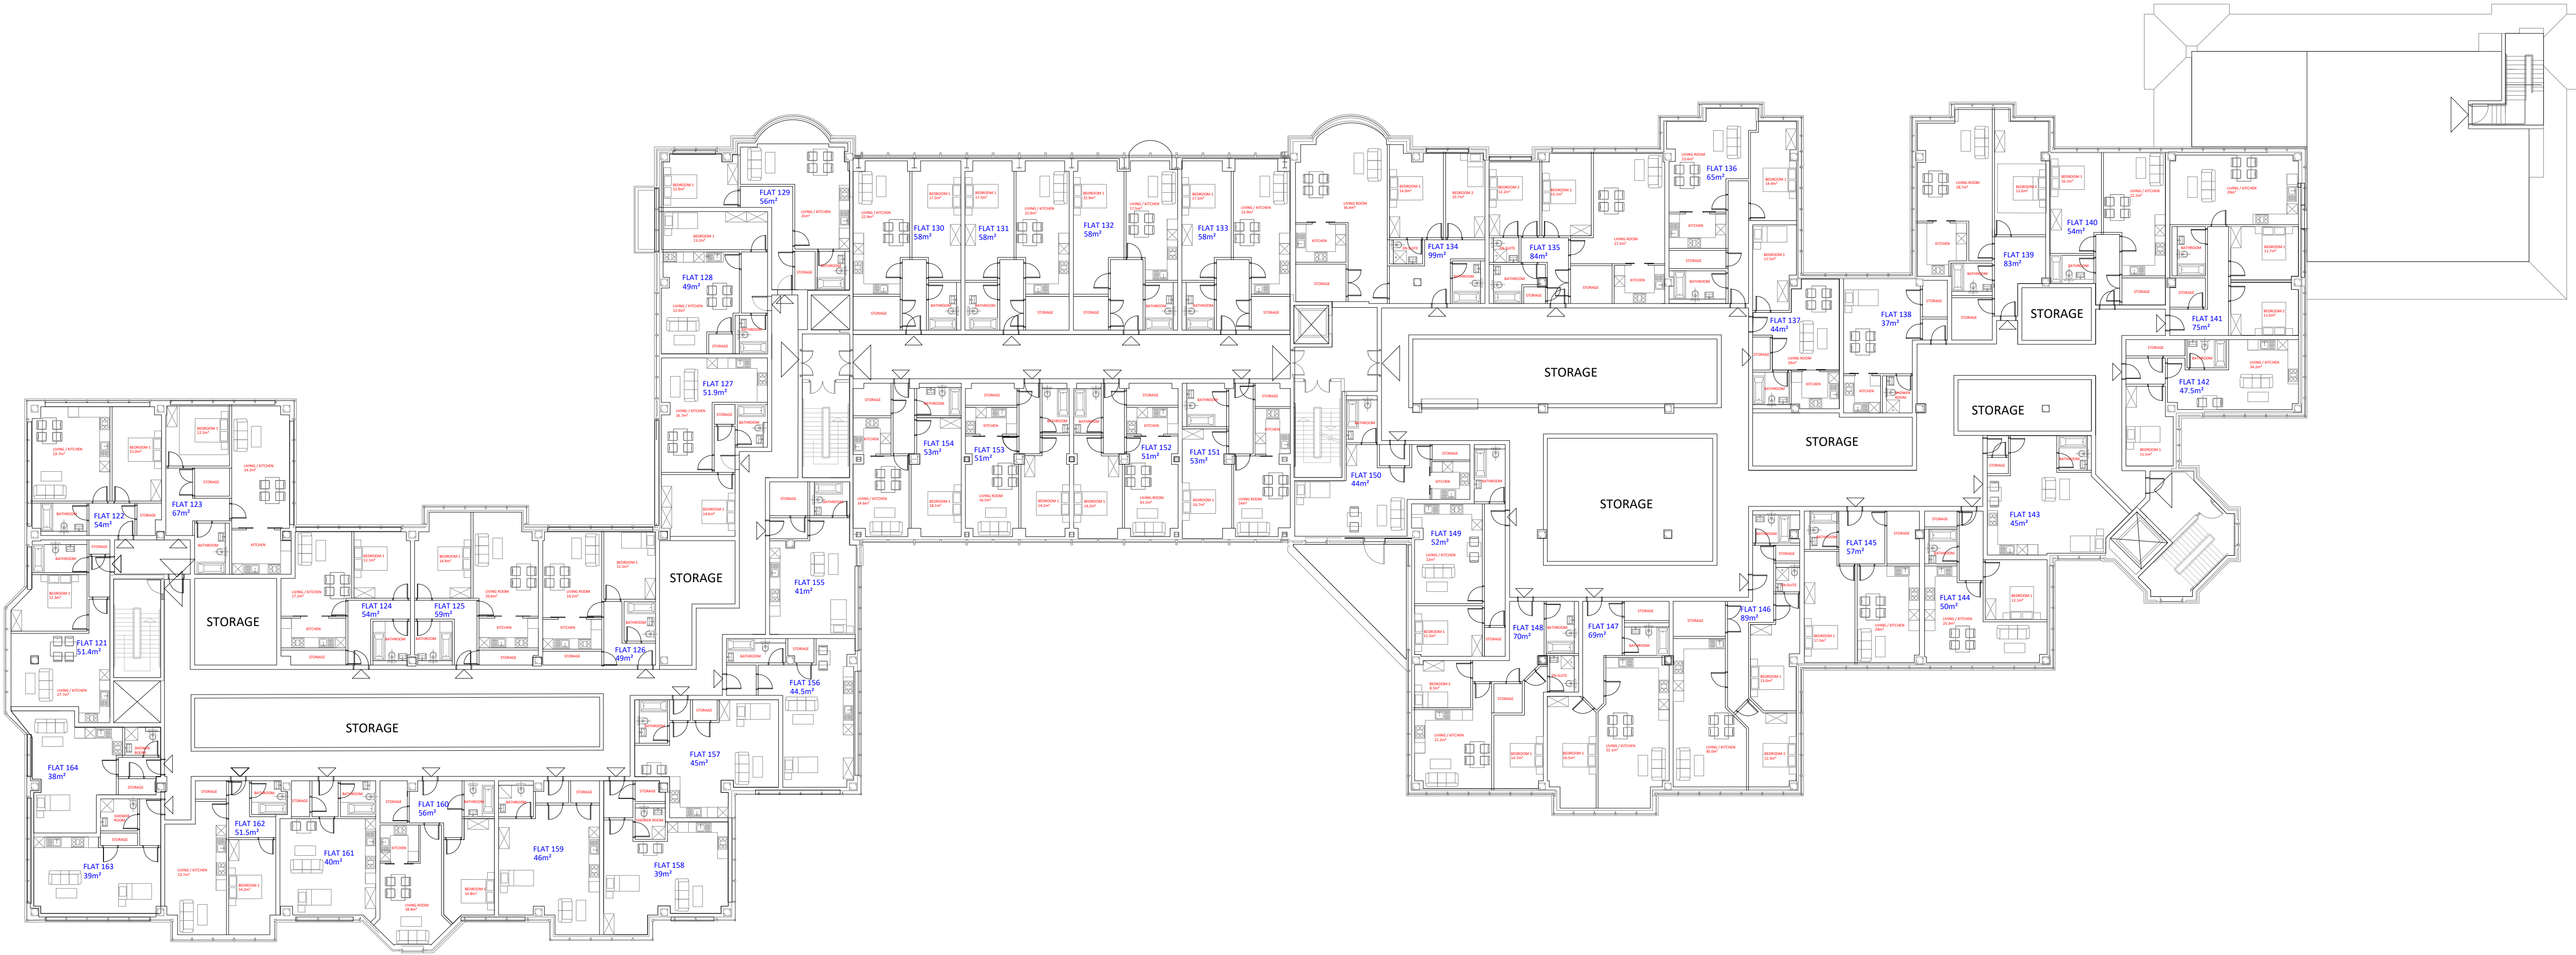

FLOORS/ LEVELS					
	LG	UG	1	2	3
STUDIO	10	15	15	11	6
1B1P	0	3	3	4	6
1B2P	13	22	25	24	14
2B3P	3	4	3	2	2
2B4P	0	2	2	3	3
TOTAL	26	46	48	44	31
TOTAL	195				