


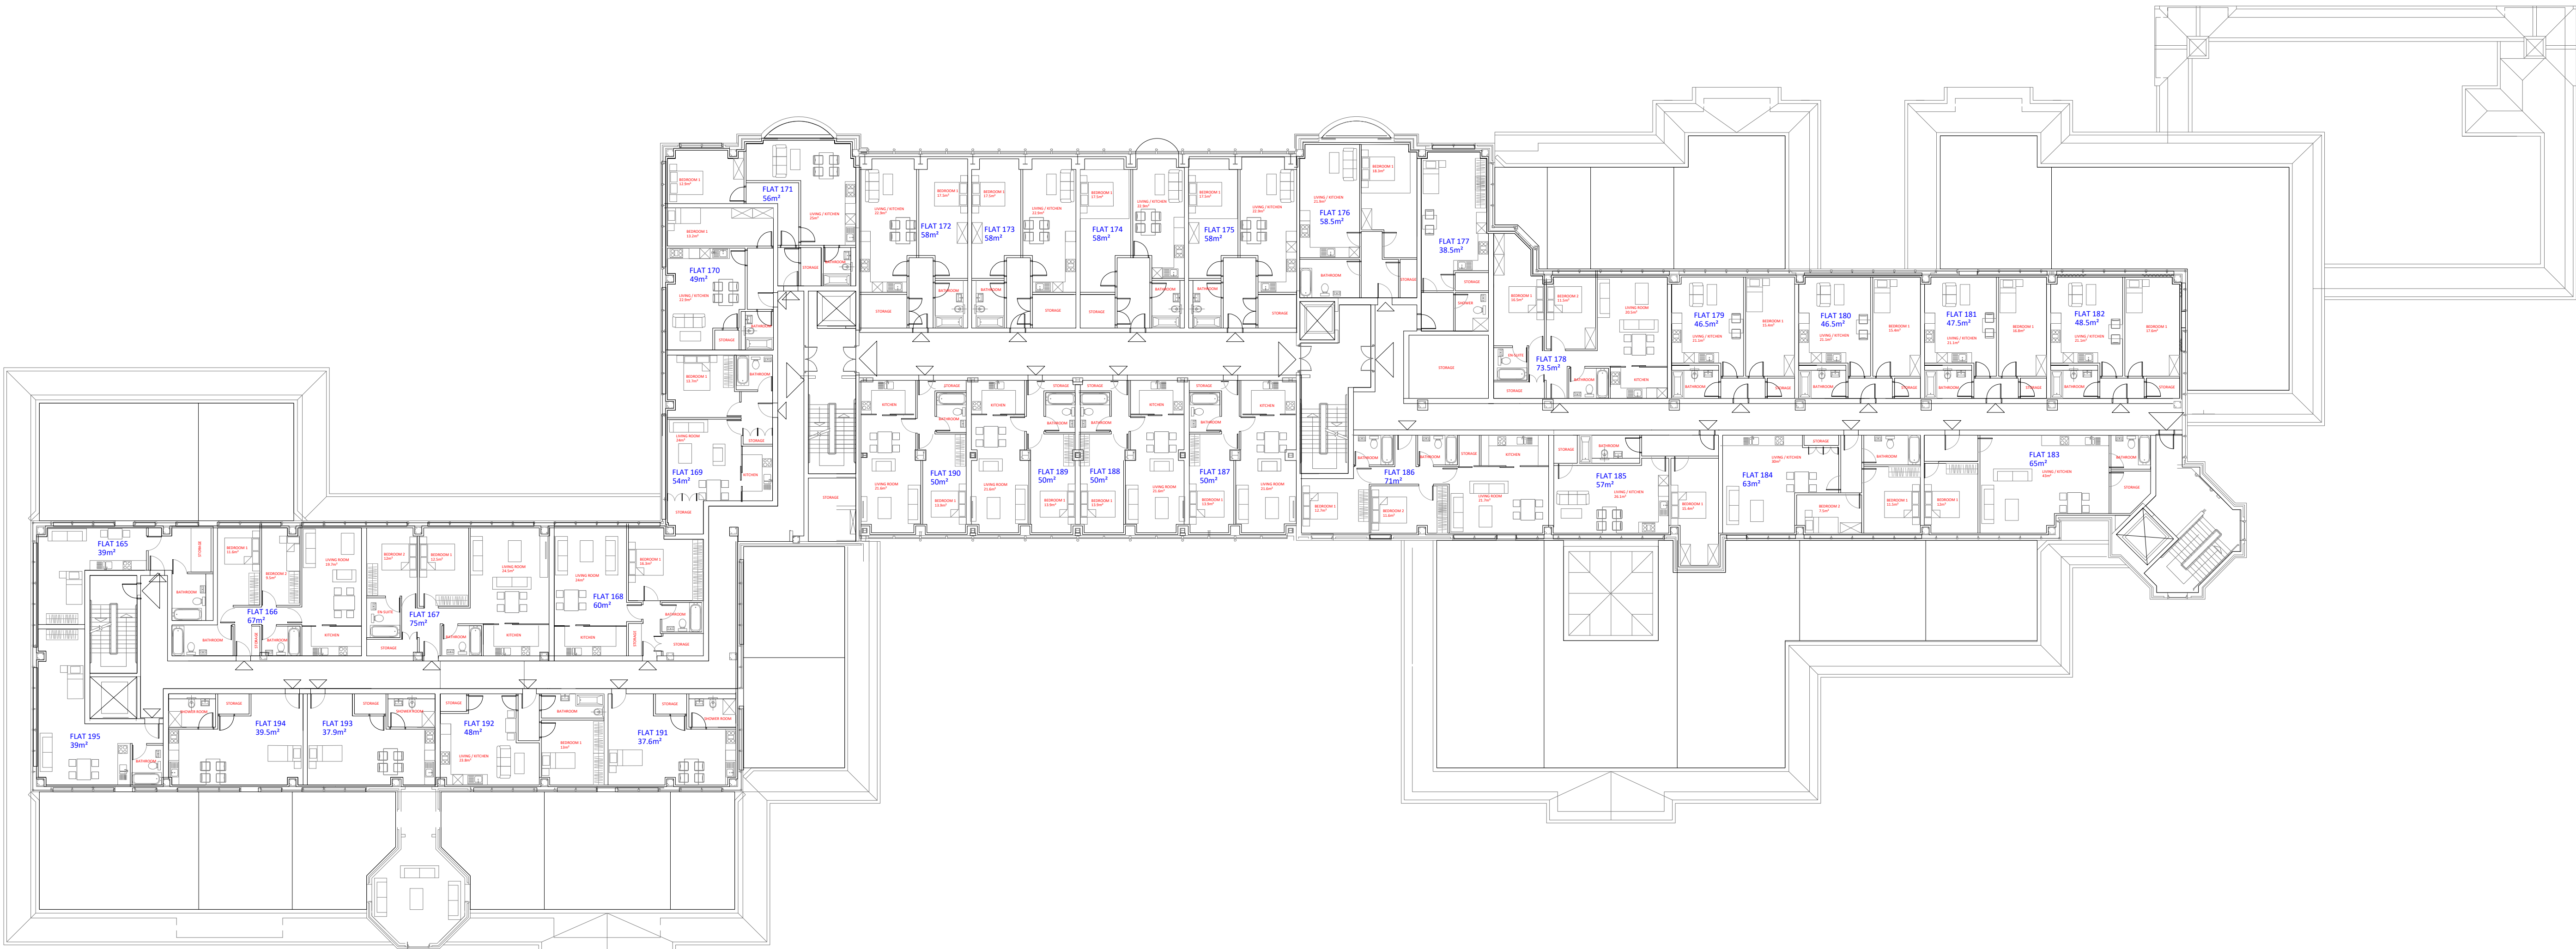

| FLOORS/ LEVELS |     |    |    |    |    |
|----------------|-----|----|----|----|----|
|                | LG  | UG | 1  | 2  | 3  |
| STUDIO         | 10  | 15 | 15 | 11 | 6  |
| 1B1P           | 0   | 3  | 3  | 4  | 6  |
| 1B2P           | 13  | 22 | 25 | 24 | 14 |
| 2B3P           | 3   | 4  | 3  | 2  | 2  |
| 2B4P           | 0   | 2  | 2  | 3  | 3  |
| TOTAL          | 26  | 46 | 48 | 44 | 31 |
| TOTAL          | 195 |    |    |    |    |