

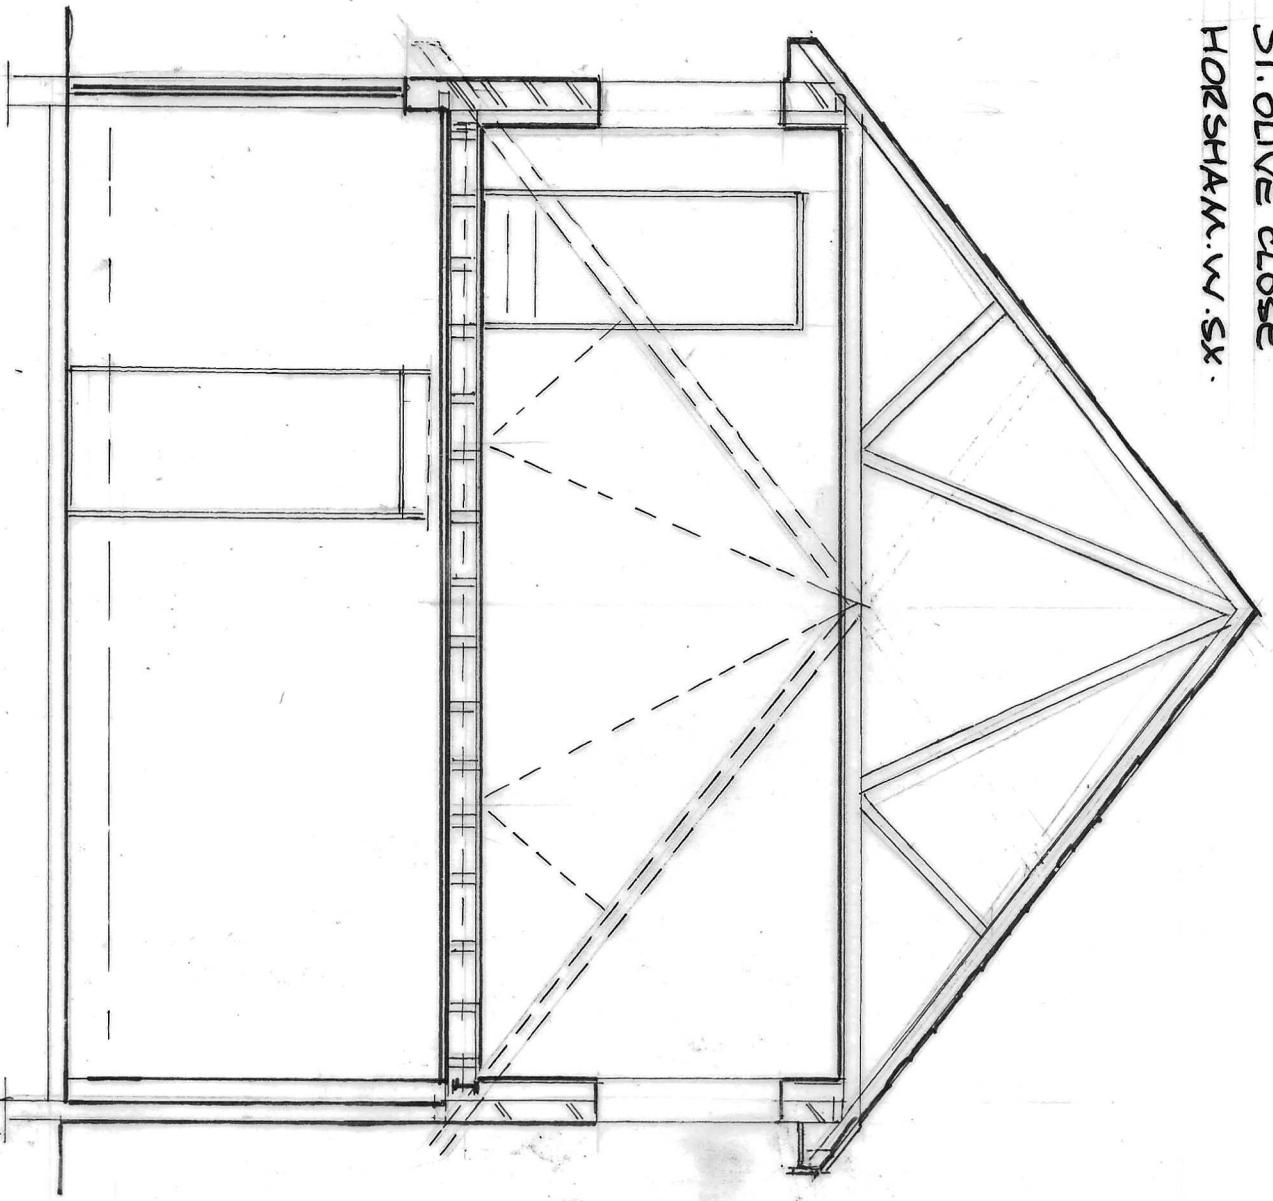


2026/4/5.

GARAGE SECTIONS -
SI. OLIVE CLOSE
HORSHAM. W. SX.

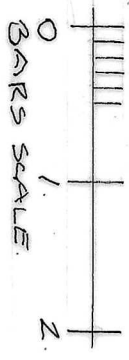

TYPICAL LONG SECTION 1:50

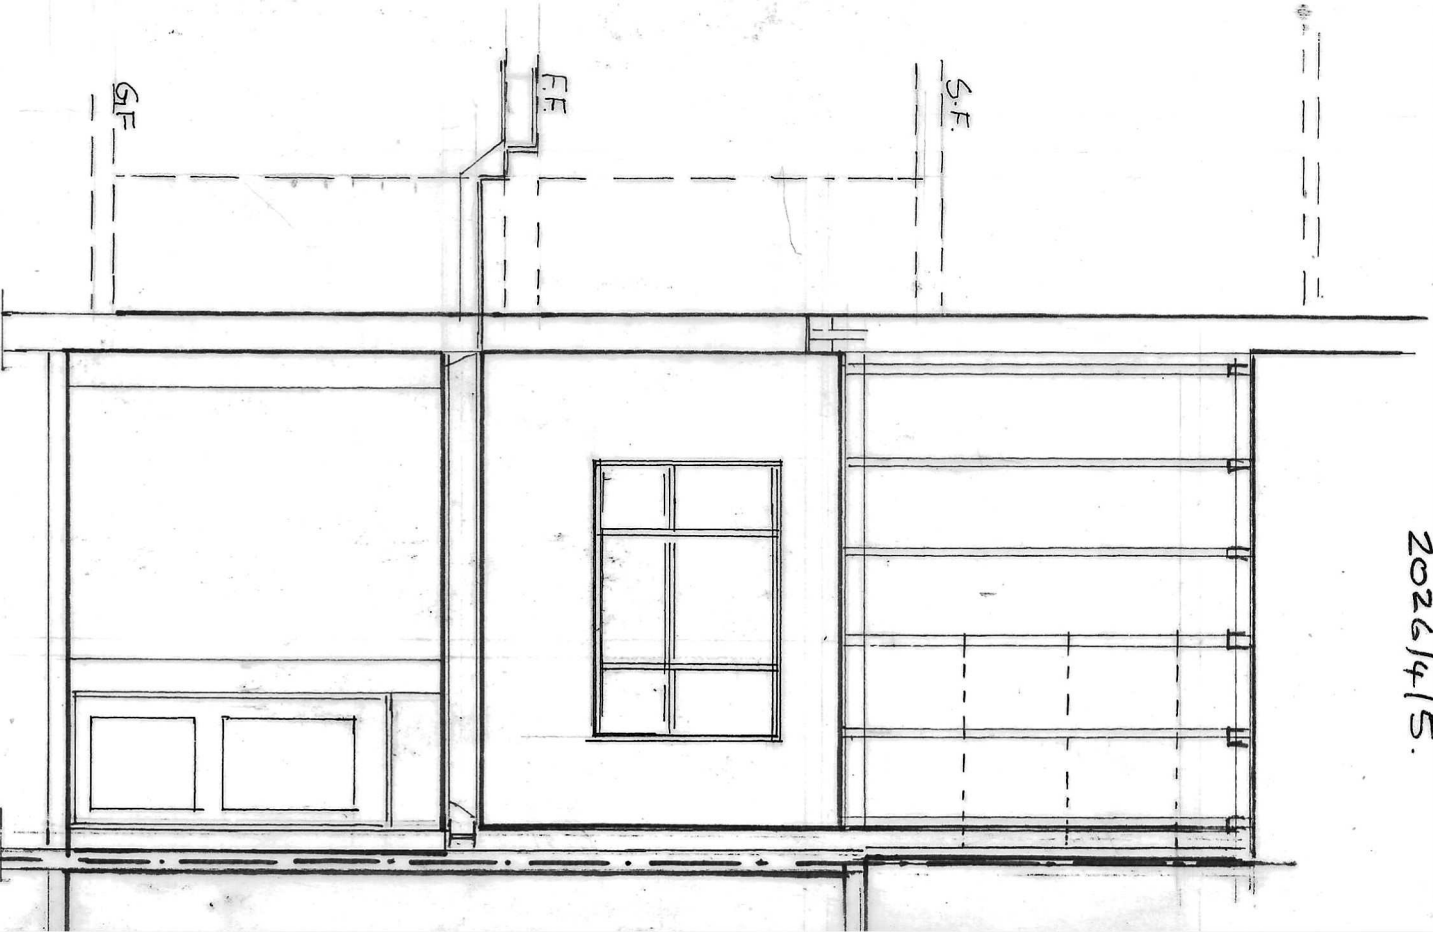

TYPICAL CROSS SECTION 1:50