



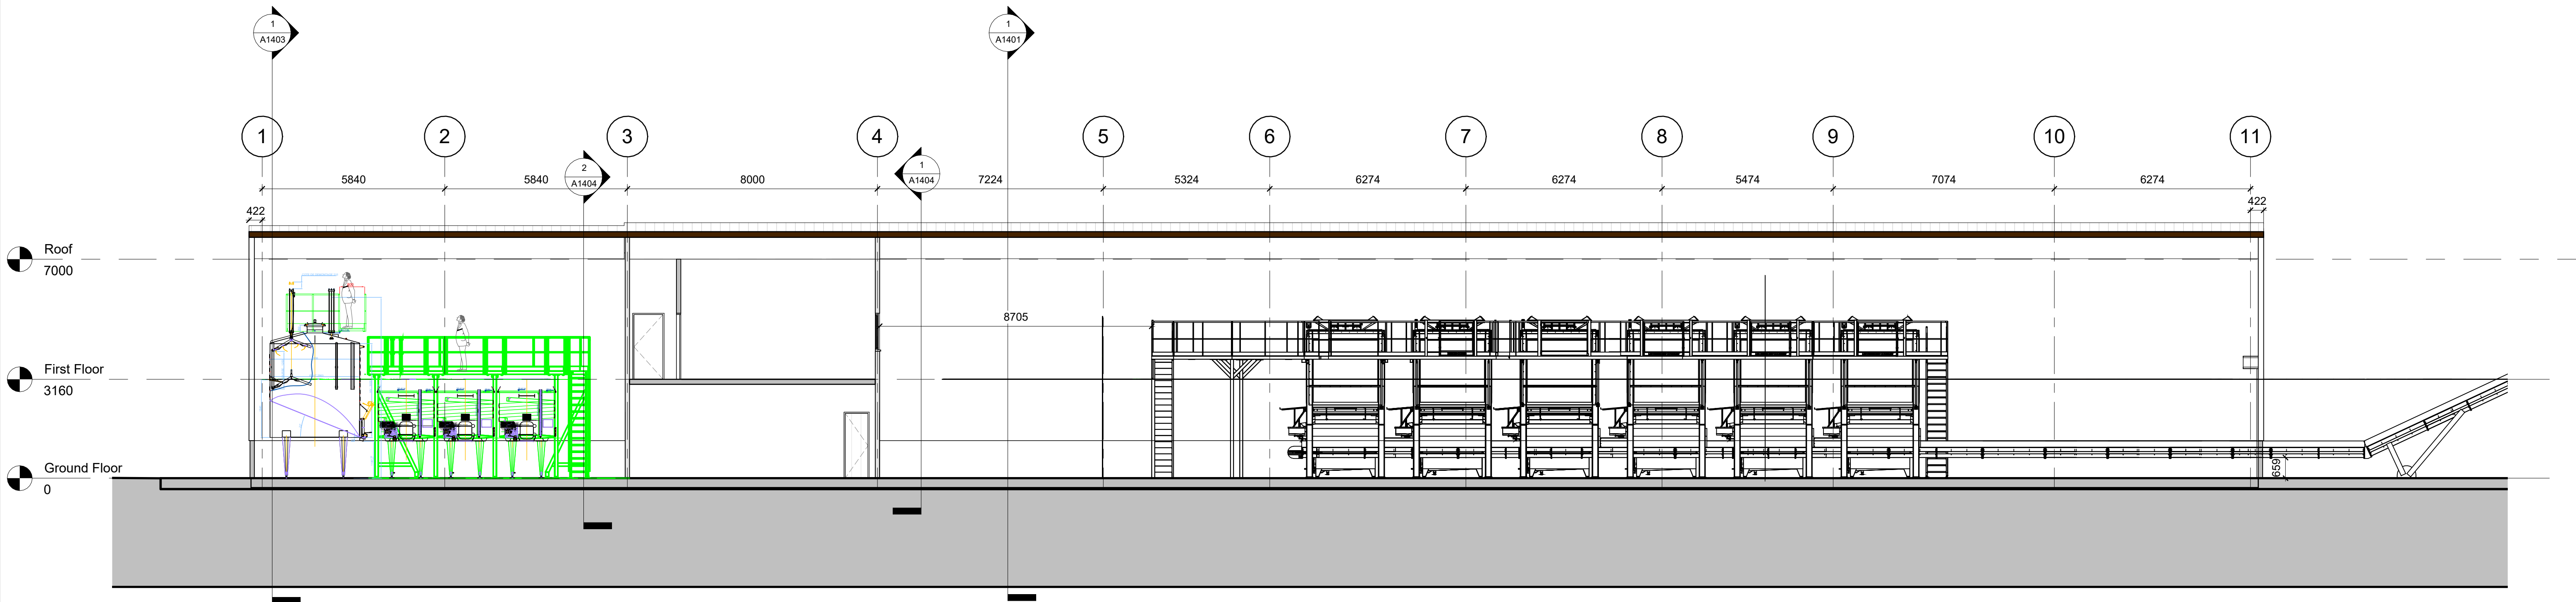

1 Section 2
1 : 100

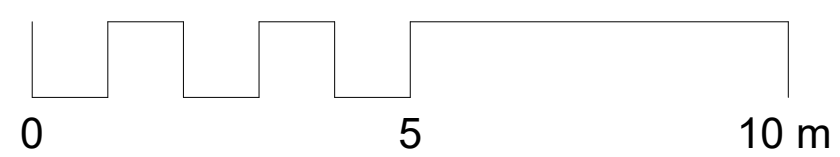

Copyright Coastline Architects.
The copyright in this document
belongs to Coastline Architects.
This Plan can not be copied or
reproduced in any form or by any
means without the written
permission of Coastline Architects.

Revision Details
S3-P01 Updated for review.

S4-P01 Status revised for
planning.

A1 Revit Drawing
Scales correct at A1

Drawn by
IS
Checked by
EL

Client
Nyetimber

Status
For Planning

Project
New Pressing Centre

Date
23/07/26

Drawing Title
Section 2

Drawing Number										Status/Rev.
Project ID	Originator	Zone	Level	Type	Role	Drg No.				
1353	Cline	XX	-00	-DR	-A	-1402				S4-P01

