



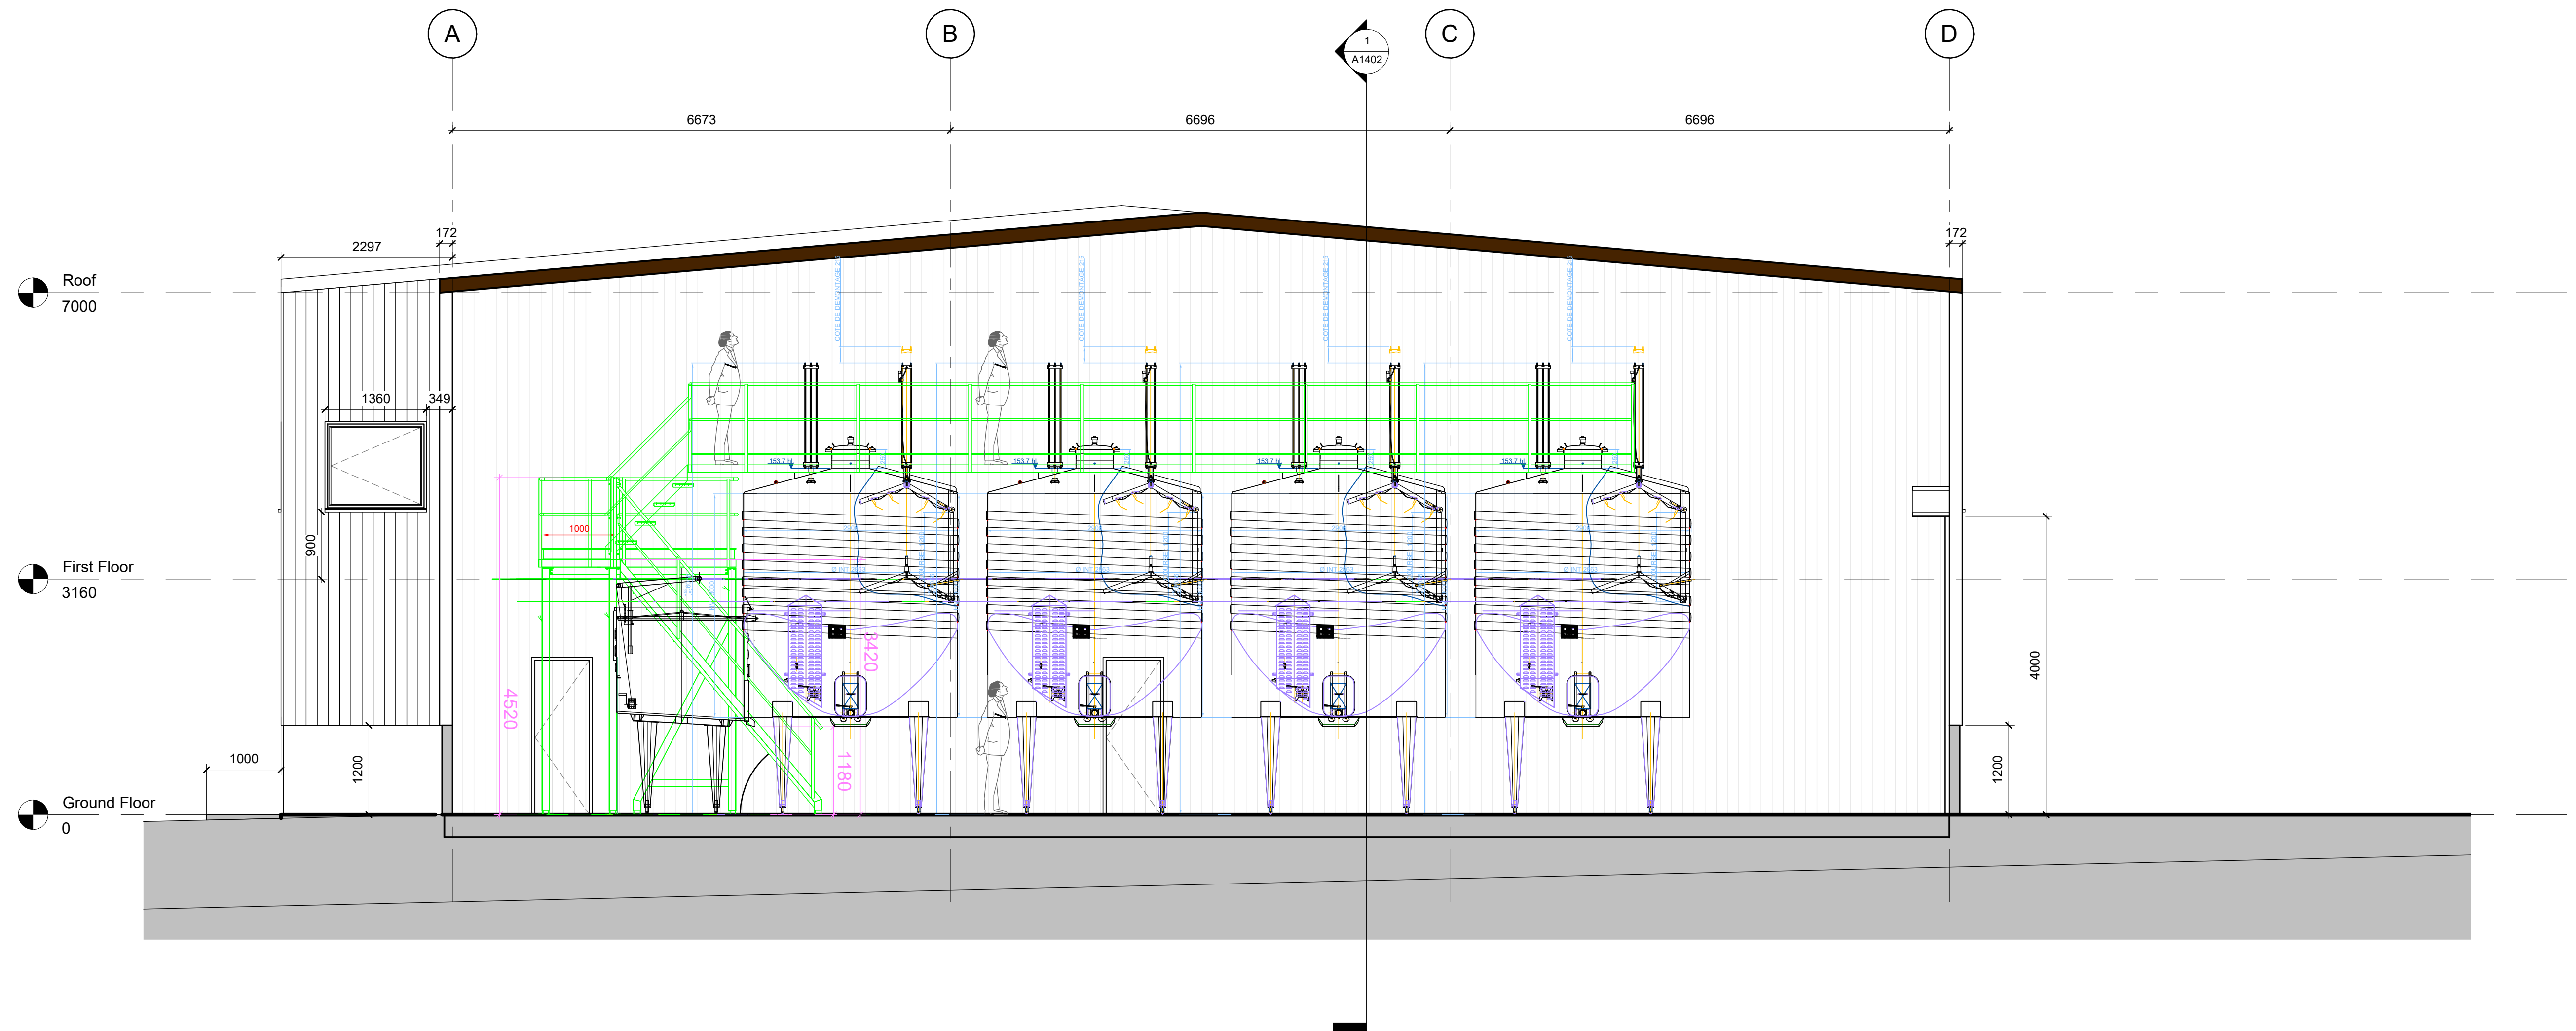

1 Section 3
1 : 50

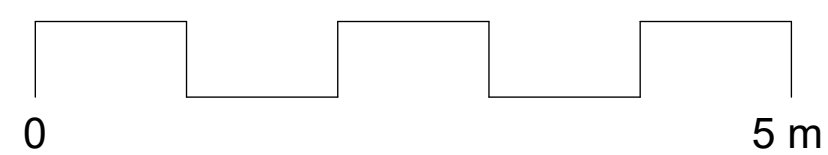

Copyright Coastline Architects.
The copyright in this document
belongs to Coastline Architects.
This Plan can not be copied or
reproduced in any form or by any
means without the written
permission of Coastline Architects.

Revision Details
S3-P01 Updated for review.
Added insulated wall panels throughout the
building. Moved the I-beams to avoid
clashes with the proposed layout and
furniture.
S4-P01 Status revised for planning.

A1 Revit Drawing
Scales correct at A1

Drawn by
IS

Checked by
EL

Client
Nyetimber

Status
For Planning

Project
New Pressing Centre

Date
23/07/26

Drawing Title
Red Wine Section Area

Drawing Number
Project ID Originator Zone Level Type Role Drg No.
1353 - Cline - XX - 00 - DR - A - 1403

Status/Rev.
S4-P01

