


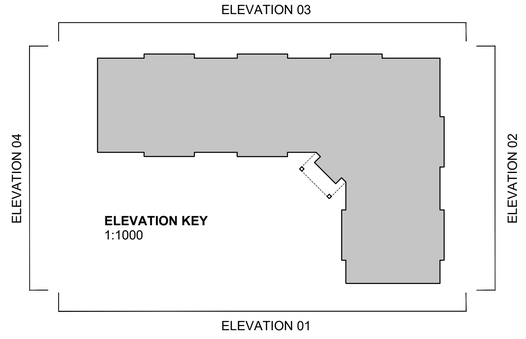



MATERIAL KEY

- **Main Brick** *Buff Multi Facing Brick*
- **Main Brick** *Red Multi Facing Brick*
- **Pitched Roof** *Grey concrete roof tile*
- **Cladding** *Marley Cedral Click or similar*
- **Brickwork detail** *Buff Multi Facing Brick - projected courses*
- **External Windows & Doors** *Dark Grey uPVC*
- **Curtain Walling & Main Entrance Door** *PPC Aluminium - Dark Grey*
- **Rainwater Goods** *Black uPVC*
- **Copings & Trims** *Dark Grey PPC Aluminium*

Notes

Do not scale, use figured dimensions only.

All dimensions to be verified on site prior to the commencement of any work or the production of any shop drawing. All discrepancies to be reported to the Architect.

This drawing is to be read in conjunction with all related Architect's and Engineer's drawings and any other relevant information.

This drawing is copyright © of TDC Architects Ltd.

Revision numbering; P= RIBA Stage 0-2, P= RIBA Stage 3,
T = RIBA Stage 4, C = RIBA Stage 5, R = RIBA Stage 6

REV	DATE	REVISION	INITIALS	CHECK
P1	16.09.2026	Issued for Planning	GrM	SEL

DRAWING STATUS

- FOR DISCUSSION (RIBA STAGE 0-2) ☐
- FOR PLANNING (RIBA STAGE 3) ☒
- FOR TENDER (RIBA STAGE 4) ☐
- FOR CONSTRUCTION (RIBA STAGE 5) ☐
- AS-BUILT (RIBA STAGE 6) ☐
- AS-RECORDED (RIBA STAGE 6) ☐

TDC ARCH DESIGN
The Design Collective Architects
2nd Fl. | 13 Museum St.
York | YO1 7DT
info@tdc-arch.design

Client

LOVETT Care Homes

Project
Proposed Care Home
Kilnwood Vale, Crawley

Drawing Title
Proposed Elevations 1

Scale 1:100 @ A1
Date August 2026
Drawn by GrM
Checked by SEL

Job No. L263032
Drawing No. AL(1)140
Rev. P1