0 10 20 30 40 50 100 Millimetres @ A1

0 1 2 3 4 5 6 7.5 10mts

1:100 Scale



ELEVATION 03


0m 5m 10m



ELEVATION 04

0m 5m 10m

ELEVATION 03

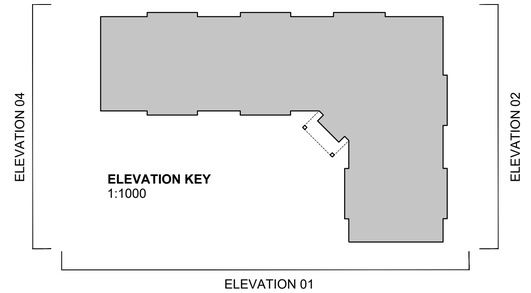

MATERIAL KEY

Main Brick
Buff Multi Facing Brick

Main Brick
Red Multi Facing Brick

Pitched Roof
Grey concrete roof tile

Cladding
Marley Cedral Click or similar

Brickwork detail
Buff Multi Facing Brick - projected courses

External Windows & Doors
Dark Grey uPVC

Curtain Walling & Main Entrance Door
PPC Aluminium - Dark Grey

Rainwater Goods
Black uPVC

Copings & Trims
Dark Grey PPC Aluminium

Notes

Do not scale, use figured dimensions only.

All dimensions to be verified on site prior to the commencement of any work or the production of any shop drawing. All discrepancies to be reported to the Architect.

This drawing is to be read in conjunction with all related Architect's and Engineer's drawings and any other relevant information.

This drawing is copyright © of TDC Architects Ltd.

Revision numbering; P= RIBA Stage 0-2, P= RIBA Stage 3,
T = RIBA Stage 4, C = RIBA Stage 5, R = RIBA Stage 6

REV	DATE	REVISION	INITIALS	CHECK
P1	16.09.2026	Issued for Planning	GrM	SEL

DRAWING STATUS

FOR DISCUSSION (RIBA STAGE 0-2) ☐
FOR PLANNING (RIBA STAGE 3) ☒
FOR TENDER (RIBA STAGE 4) ☐
FOR CONSTRUCTION (RIBA STAGE 5) ☐
AS-BUILT (RIBA STAGE 6) ☐
AS-RECORDED (RIBA STAGE 6) ☐

TDC ARCH DESIGN
The Design Collective Architects
2nd Fl. | 13 Museum St,
York | YO1 7DT
info@tdc-arch.design

Client

LOVETT Care Homes

Project
Proposed Care Home
Kilnwood Vale, Crawley

Drawing Title
Proposed Elevations 2

Scale 1:100 @ A1
Date August 2026
Drawn by GrM
Checked by SEL

Job No. L263032
Drawing No. AL(1)141
Rev. P1