



Pos. 001, Quantity: 1
Job: SUMMER HOUSE
System: SMA Visofold 6000 Open out Frame All-around Square Standard
Exterior View

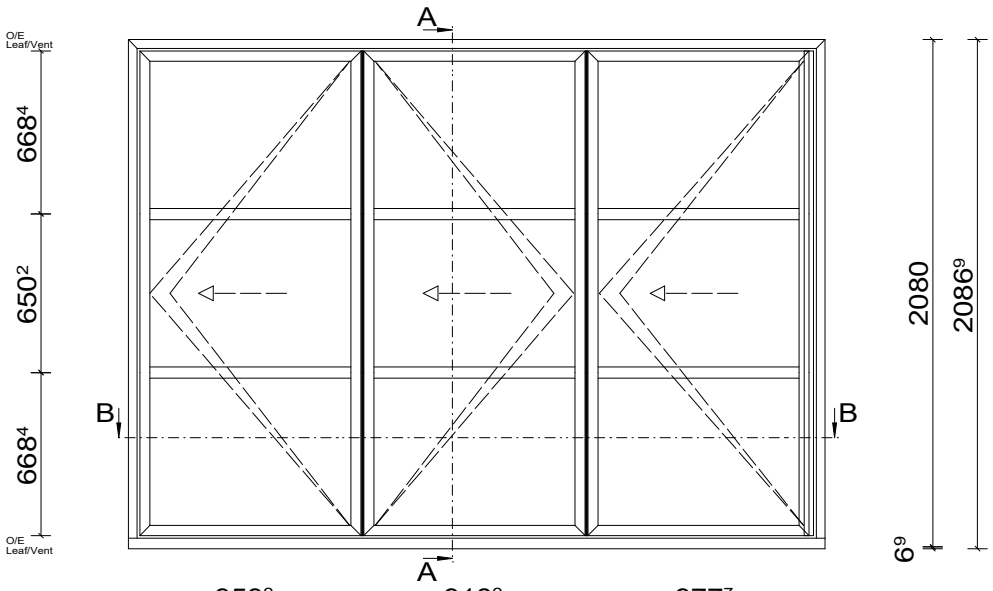


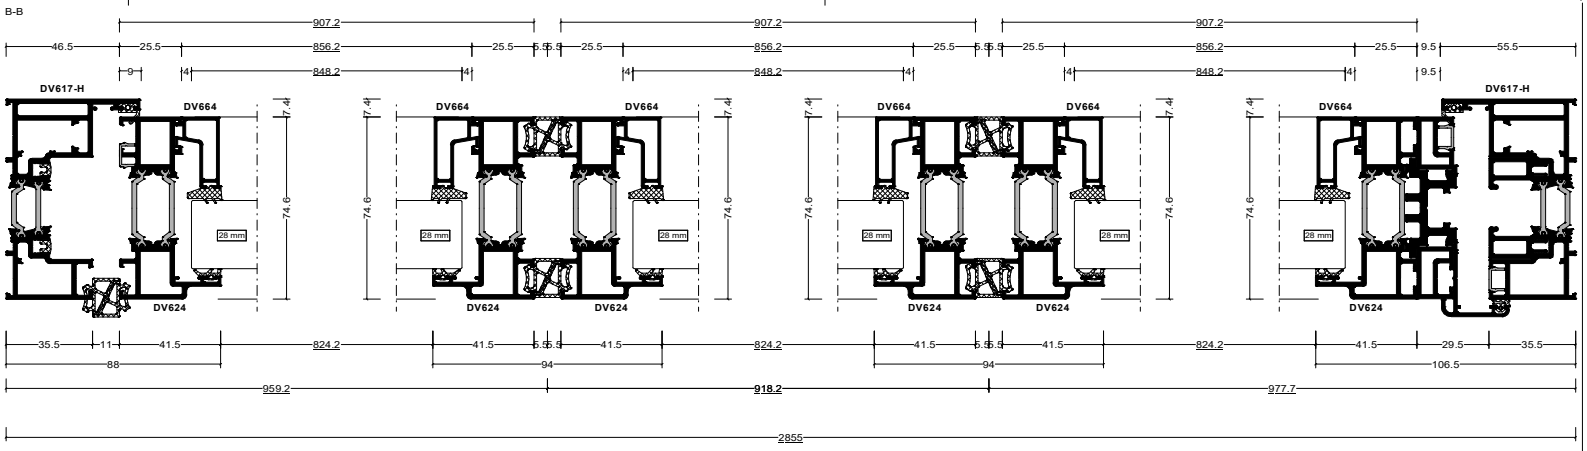


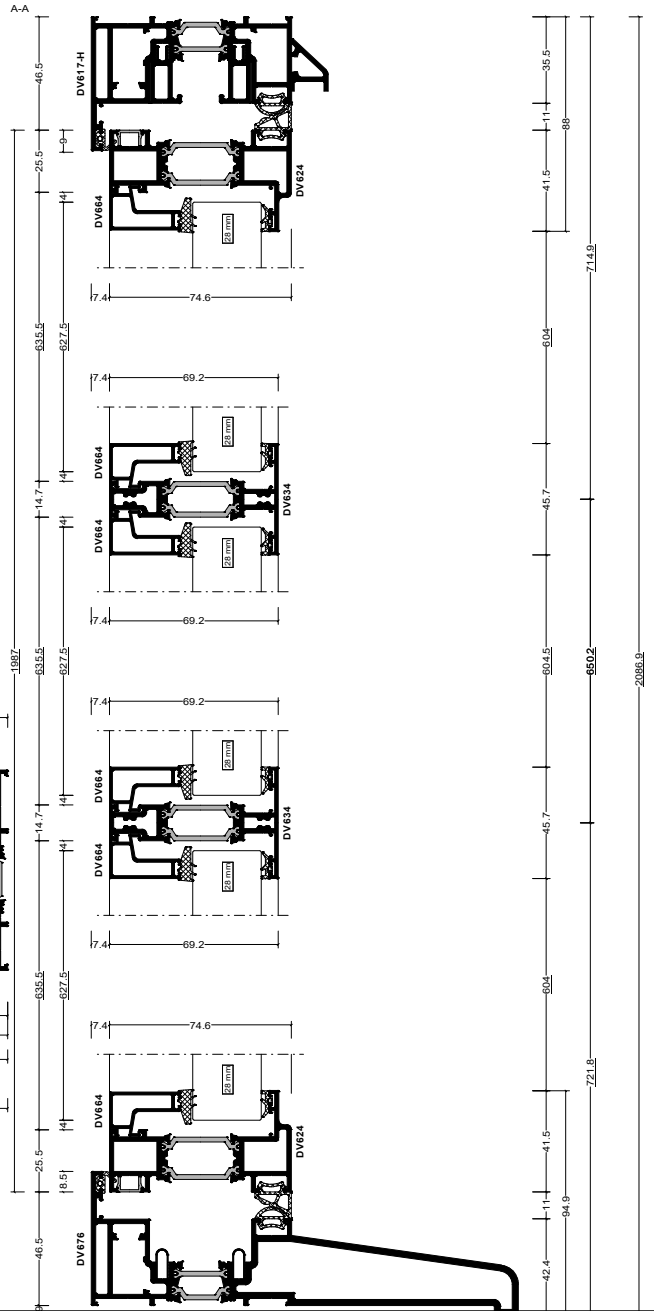


Pos. 002, Quantity: 1
Job: SUMMER HOUSE
System: SMA Visofold 6000 Open out Frame All-around Square Standard
Exterior View

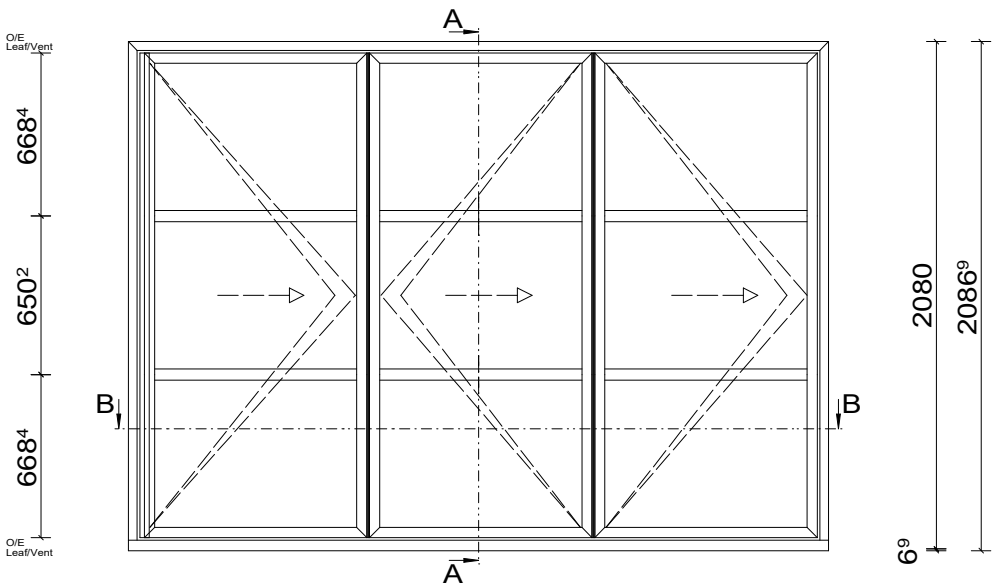


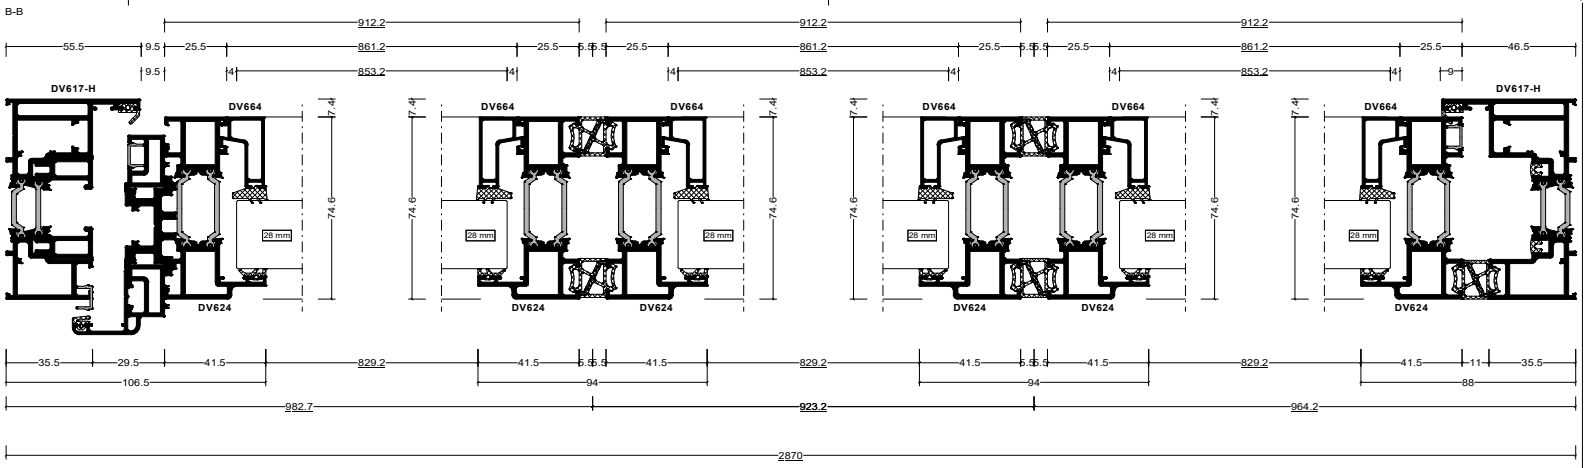


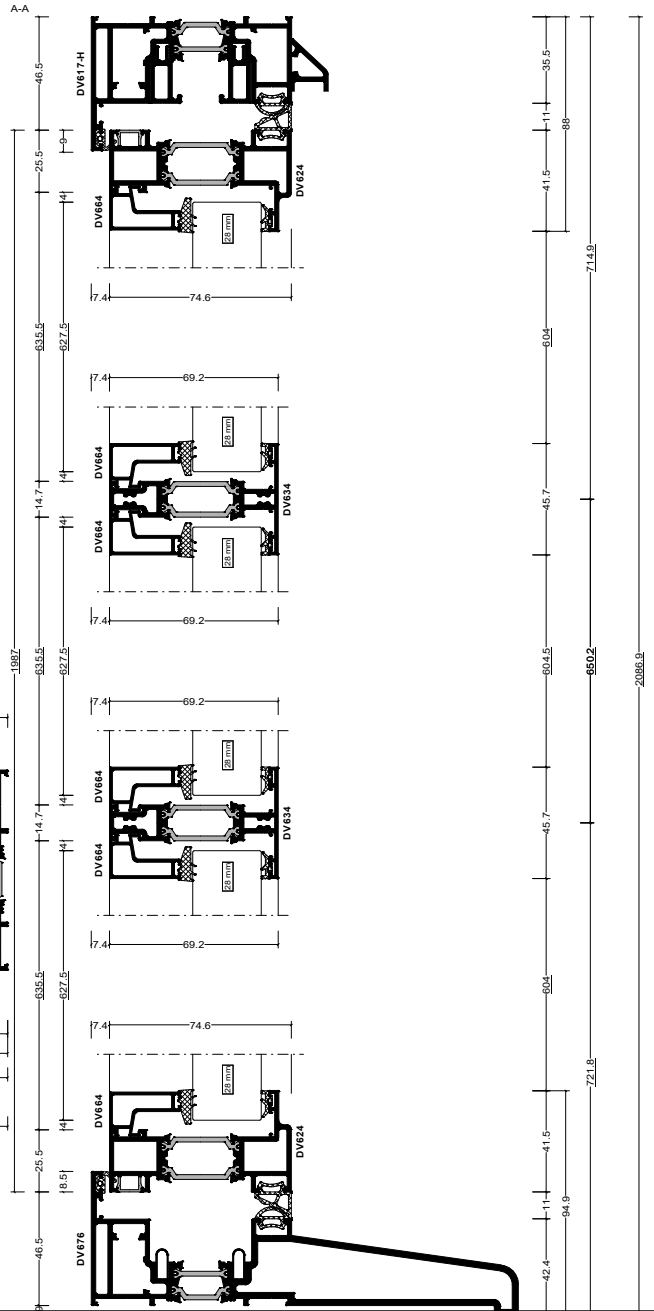

Pos. 003, Quantity: 1
Job: SUMMER HOUSE
System: SMA Visofold 6000 Open out Frame All-around Square Standard
Exterior View

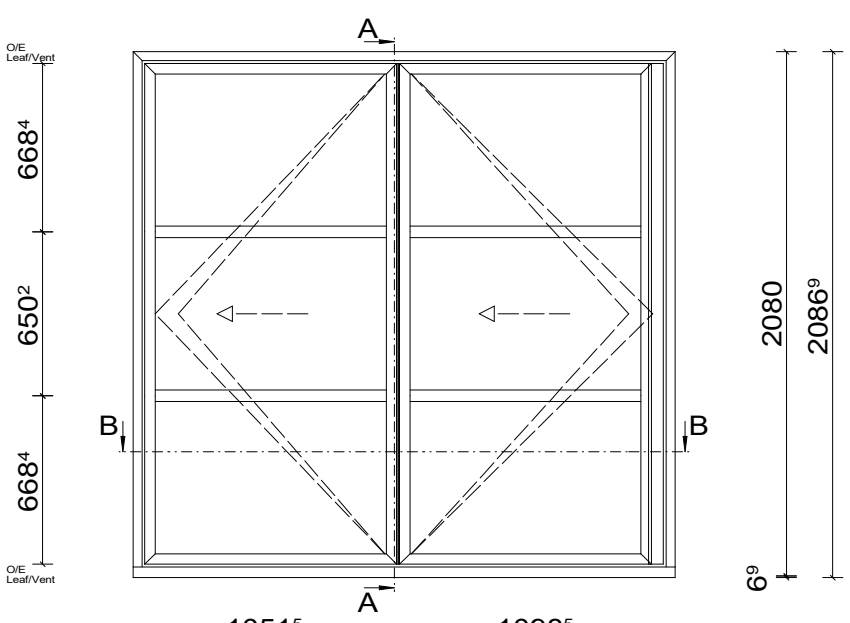

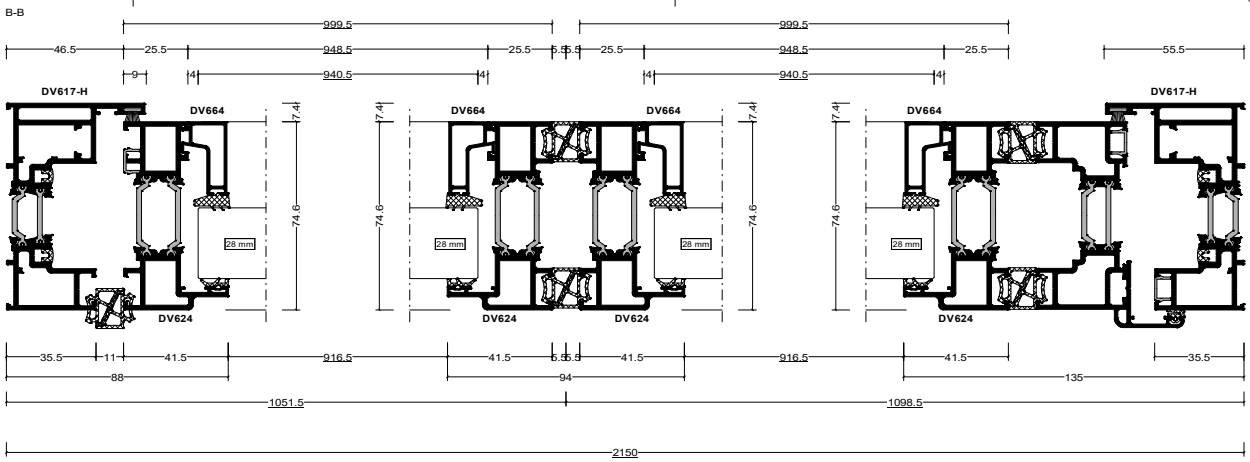

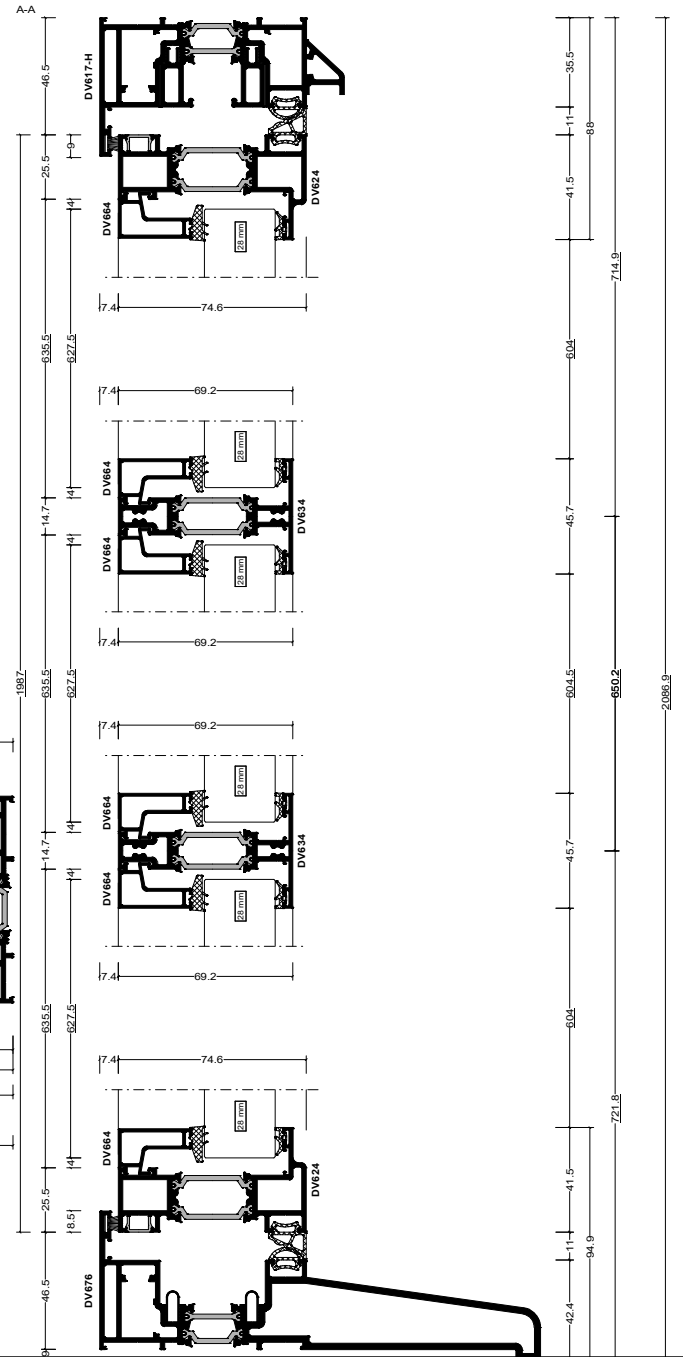

Pos. 004, Quantity: 1
Job: SUMMER HOUSE
System: SMA Visofold 6000 Open out Frame All-around Square Standard
Exterior View

