


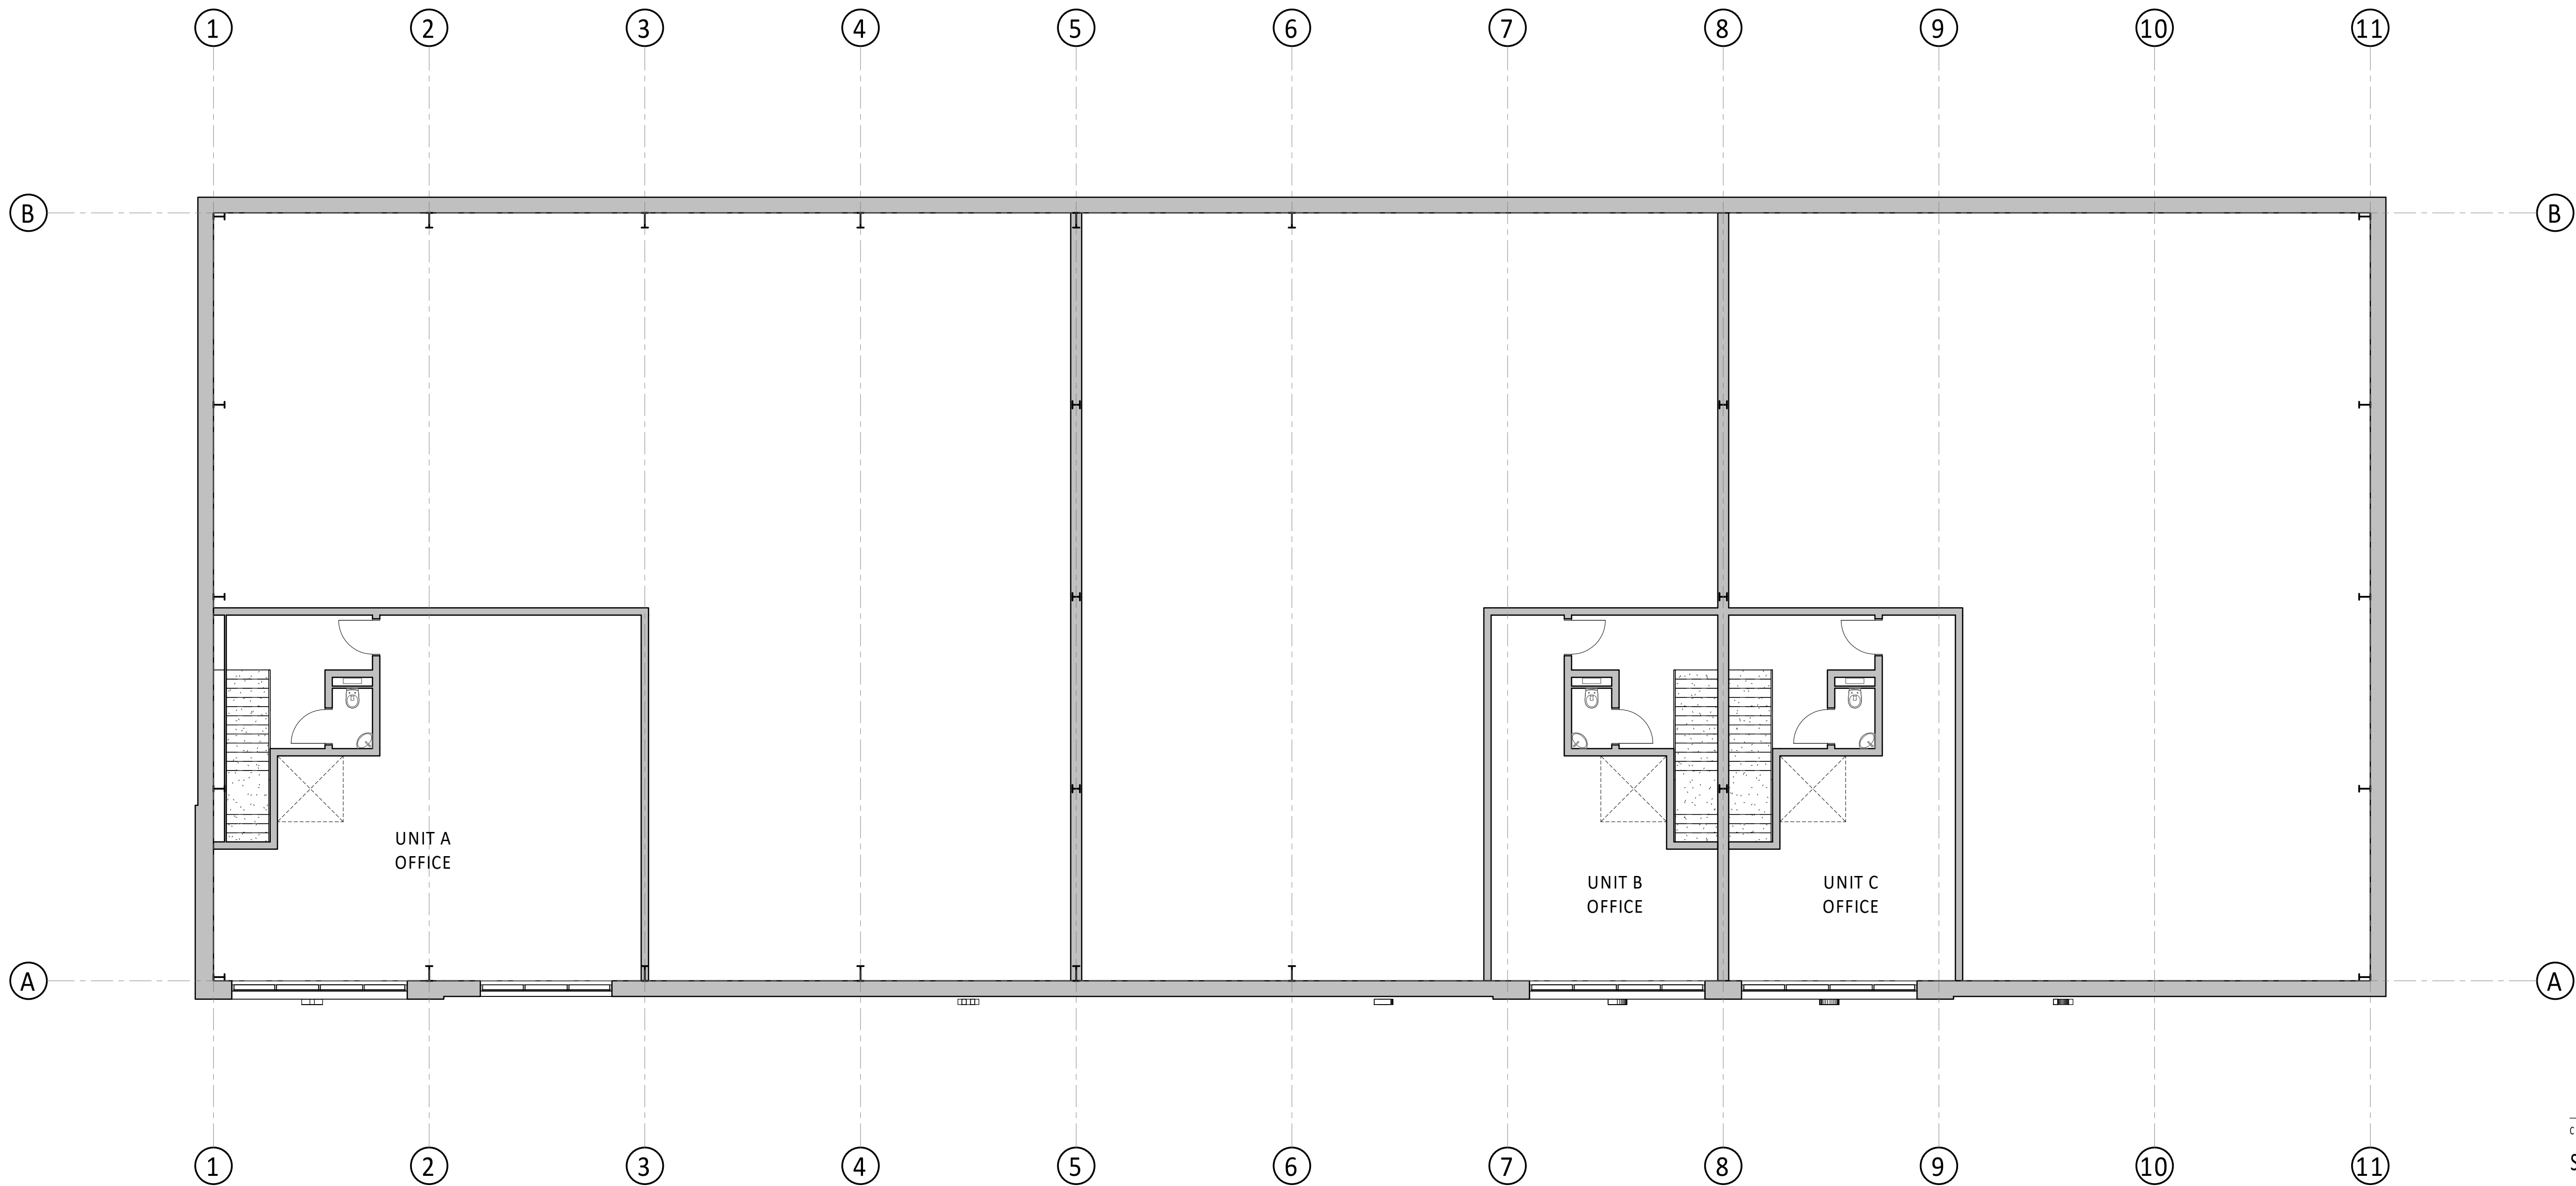

Client:
SABBG HOLDINGS LTD



Project:
**SHOREHAM ROAD
HENFIELD**

24 Church St. West,
Woking, Surrey,
GU21 6HT
01483 494 350

info@prc-group.com
www.prc-group.com

Drawing Title:
**BUILDING 1 - FIRST FLOOR
PLAN**

Scale: @ A1: 1:100
Checked by: MC
Date: 17.09.2024

Job No: 11647
Stage_Drawing No: PL_102
Rev:

Issue Status:
Construction ☐ Preliminary ☐
Information ☐ Approval ☒
Tender ☐

Architecture
Planning
Master Planning
Urban Design
Interiors
Landscape

Offices
Woking
London
Milton Keynes
Warsaw

PRC Architecture & Planning

04/12/2024 11:31:33

