



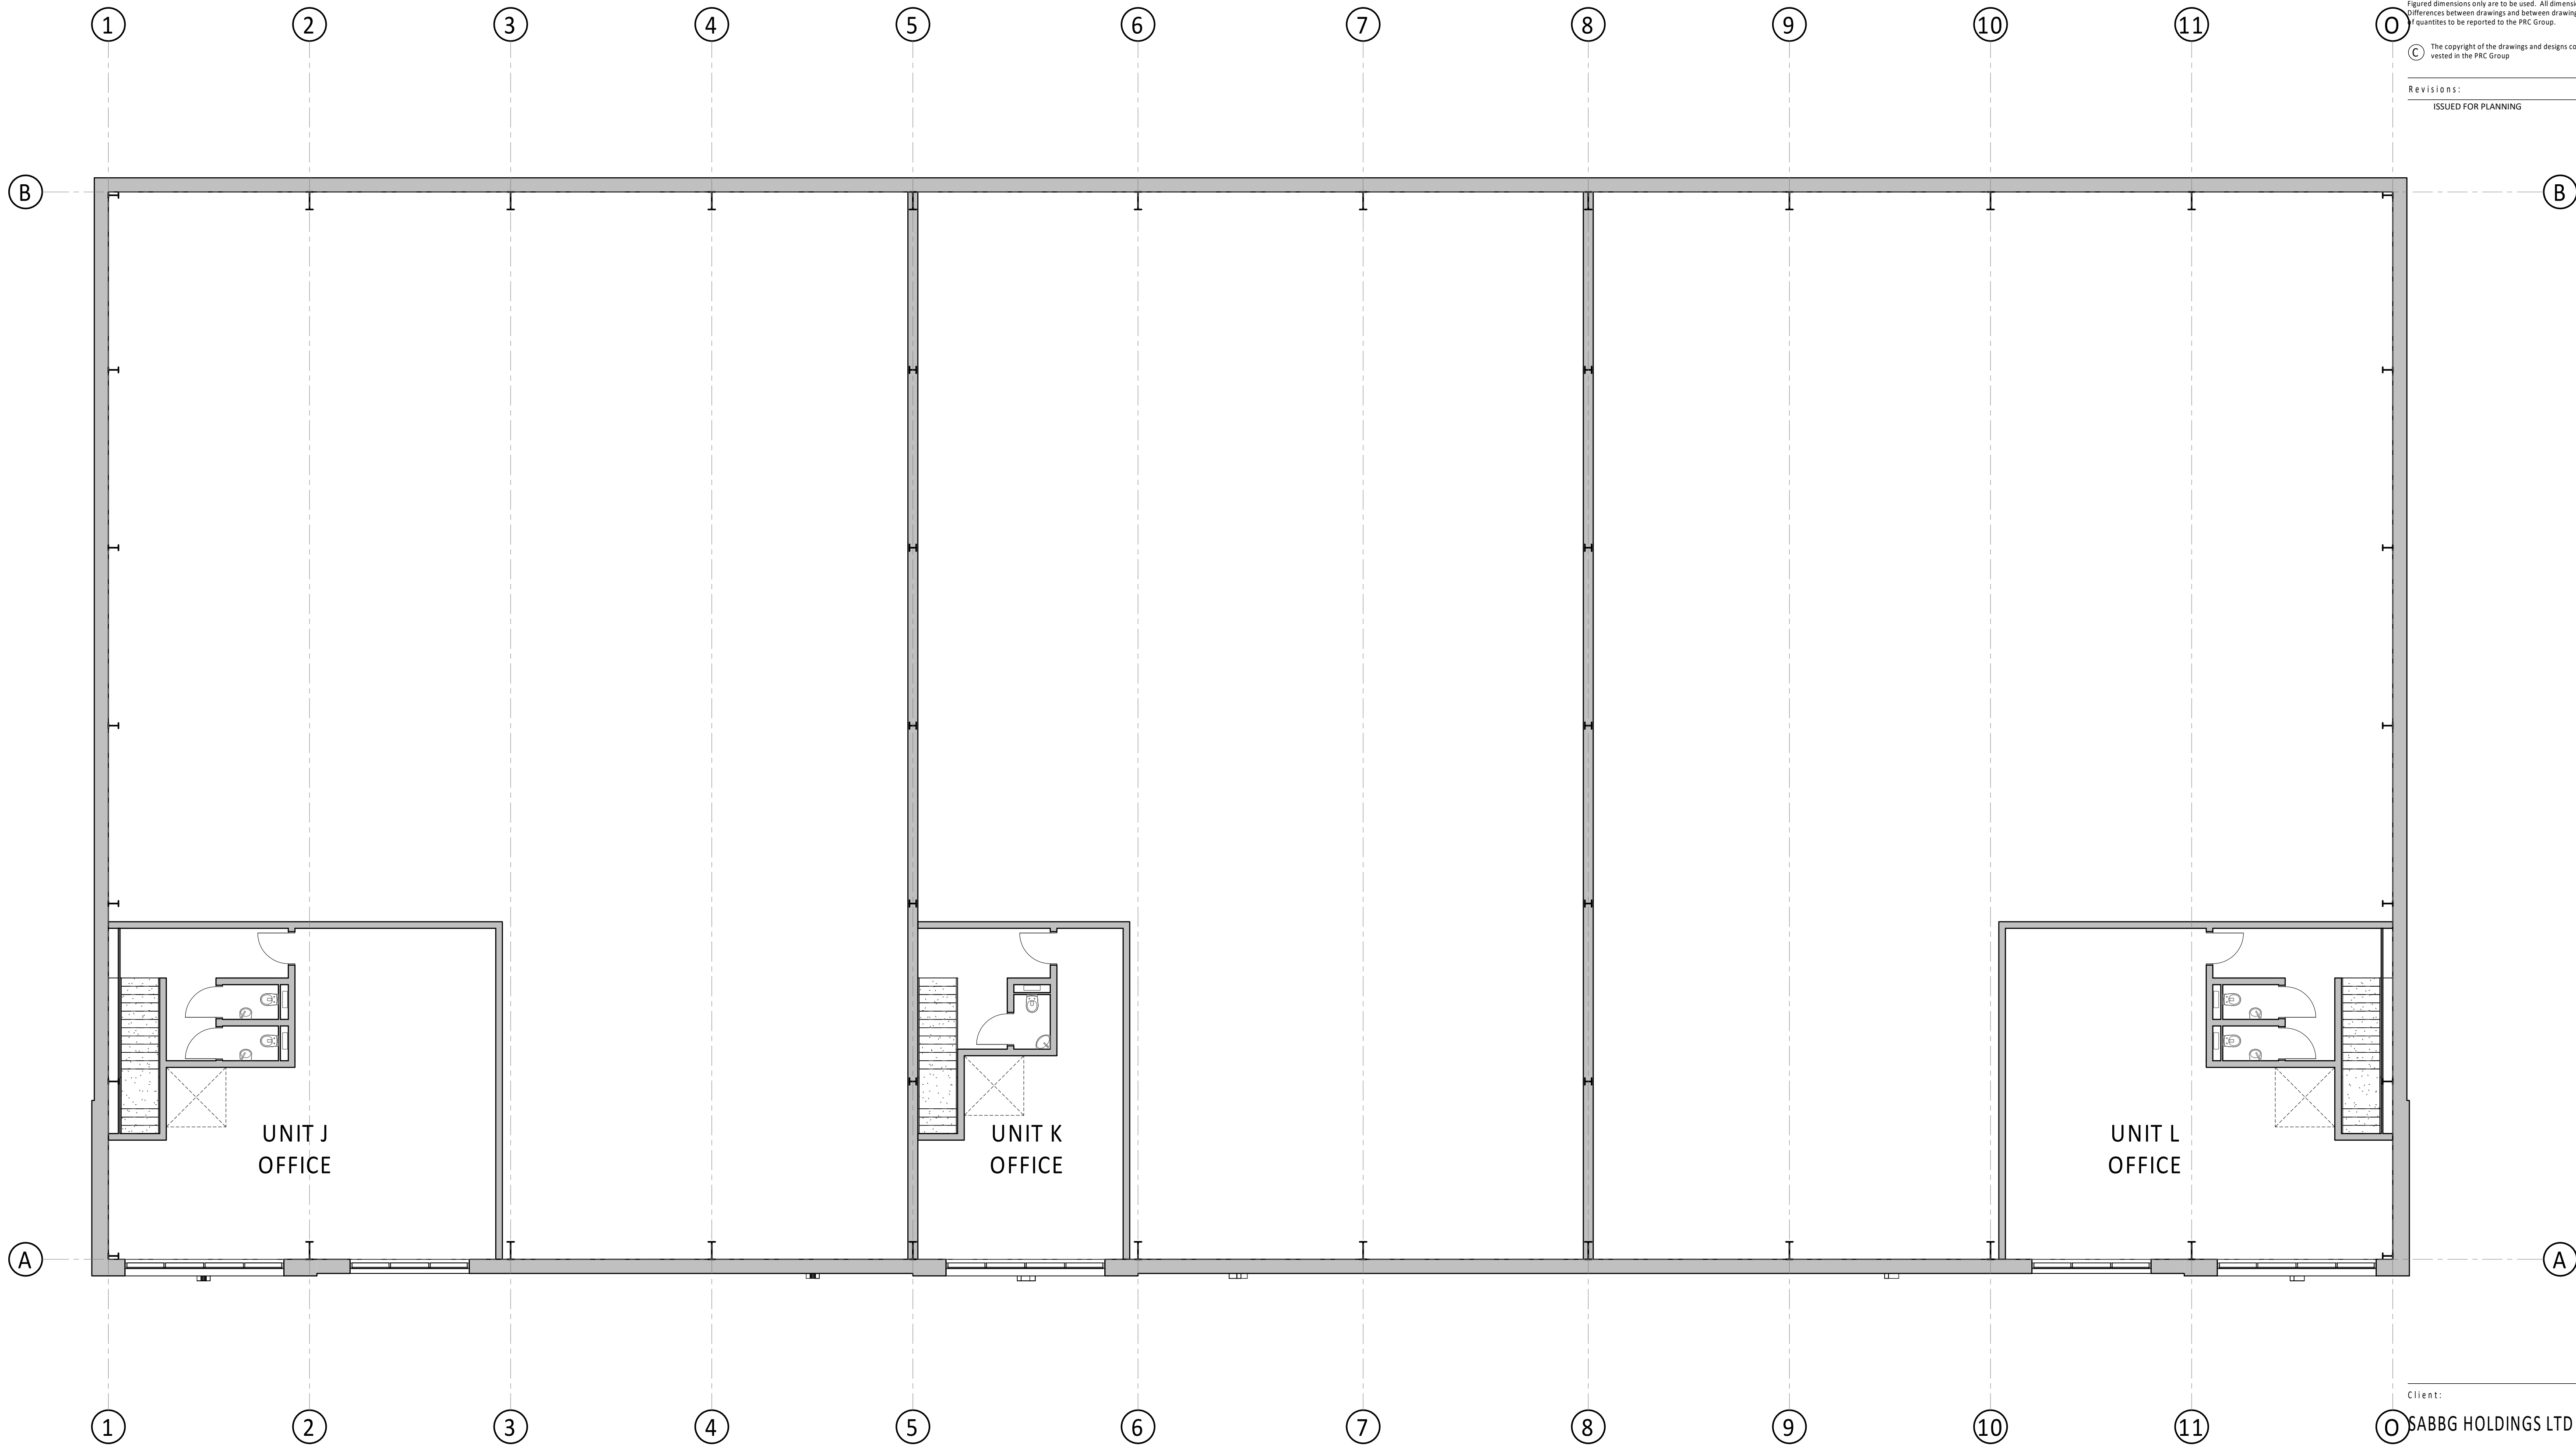

Figured dimensions only are to be used. All dimensions to be checked onsite. Differences between drawings and between drawings and specification or bills of quantities to be reported to the PRC Group.

The copyright of the drawings and designs contained therein remains vested in the PRC Group.

Revisions:	Drawn / Chd:	Date:
ISSUED FOR PLANNING	MC/SC	19.11.2024

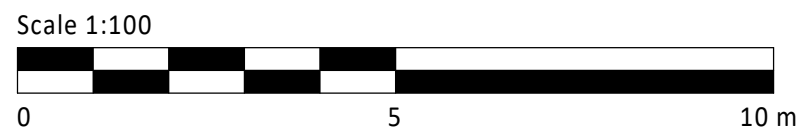

Client:

SABBG HOLDINGS LTD

Project:

SHOREHAM ROAD
HENFIELD

Drawing Title:

BUILDING 4 - FIRST FLOOR
PLAN

Scale @ A1:

1 : 100

Checked by:

MC

Date:

17.09.2024

Job No:

11647

Stage_Drawing No:

PL_402

Rev:

Issue Status:

Construction ☐ Preliminary ☐
Information ☐ Approval ☒
Tender ☐

Offices

Working
London
Milton Keynes
Warsaw

PRC Architecture & Planning

04/12/2024 11:42:39

24 Church St. West,
Woking, Surrey,
GU21 6HT
01483 494 350
info@prc-group.com
www.prc-group.com

PRC