


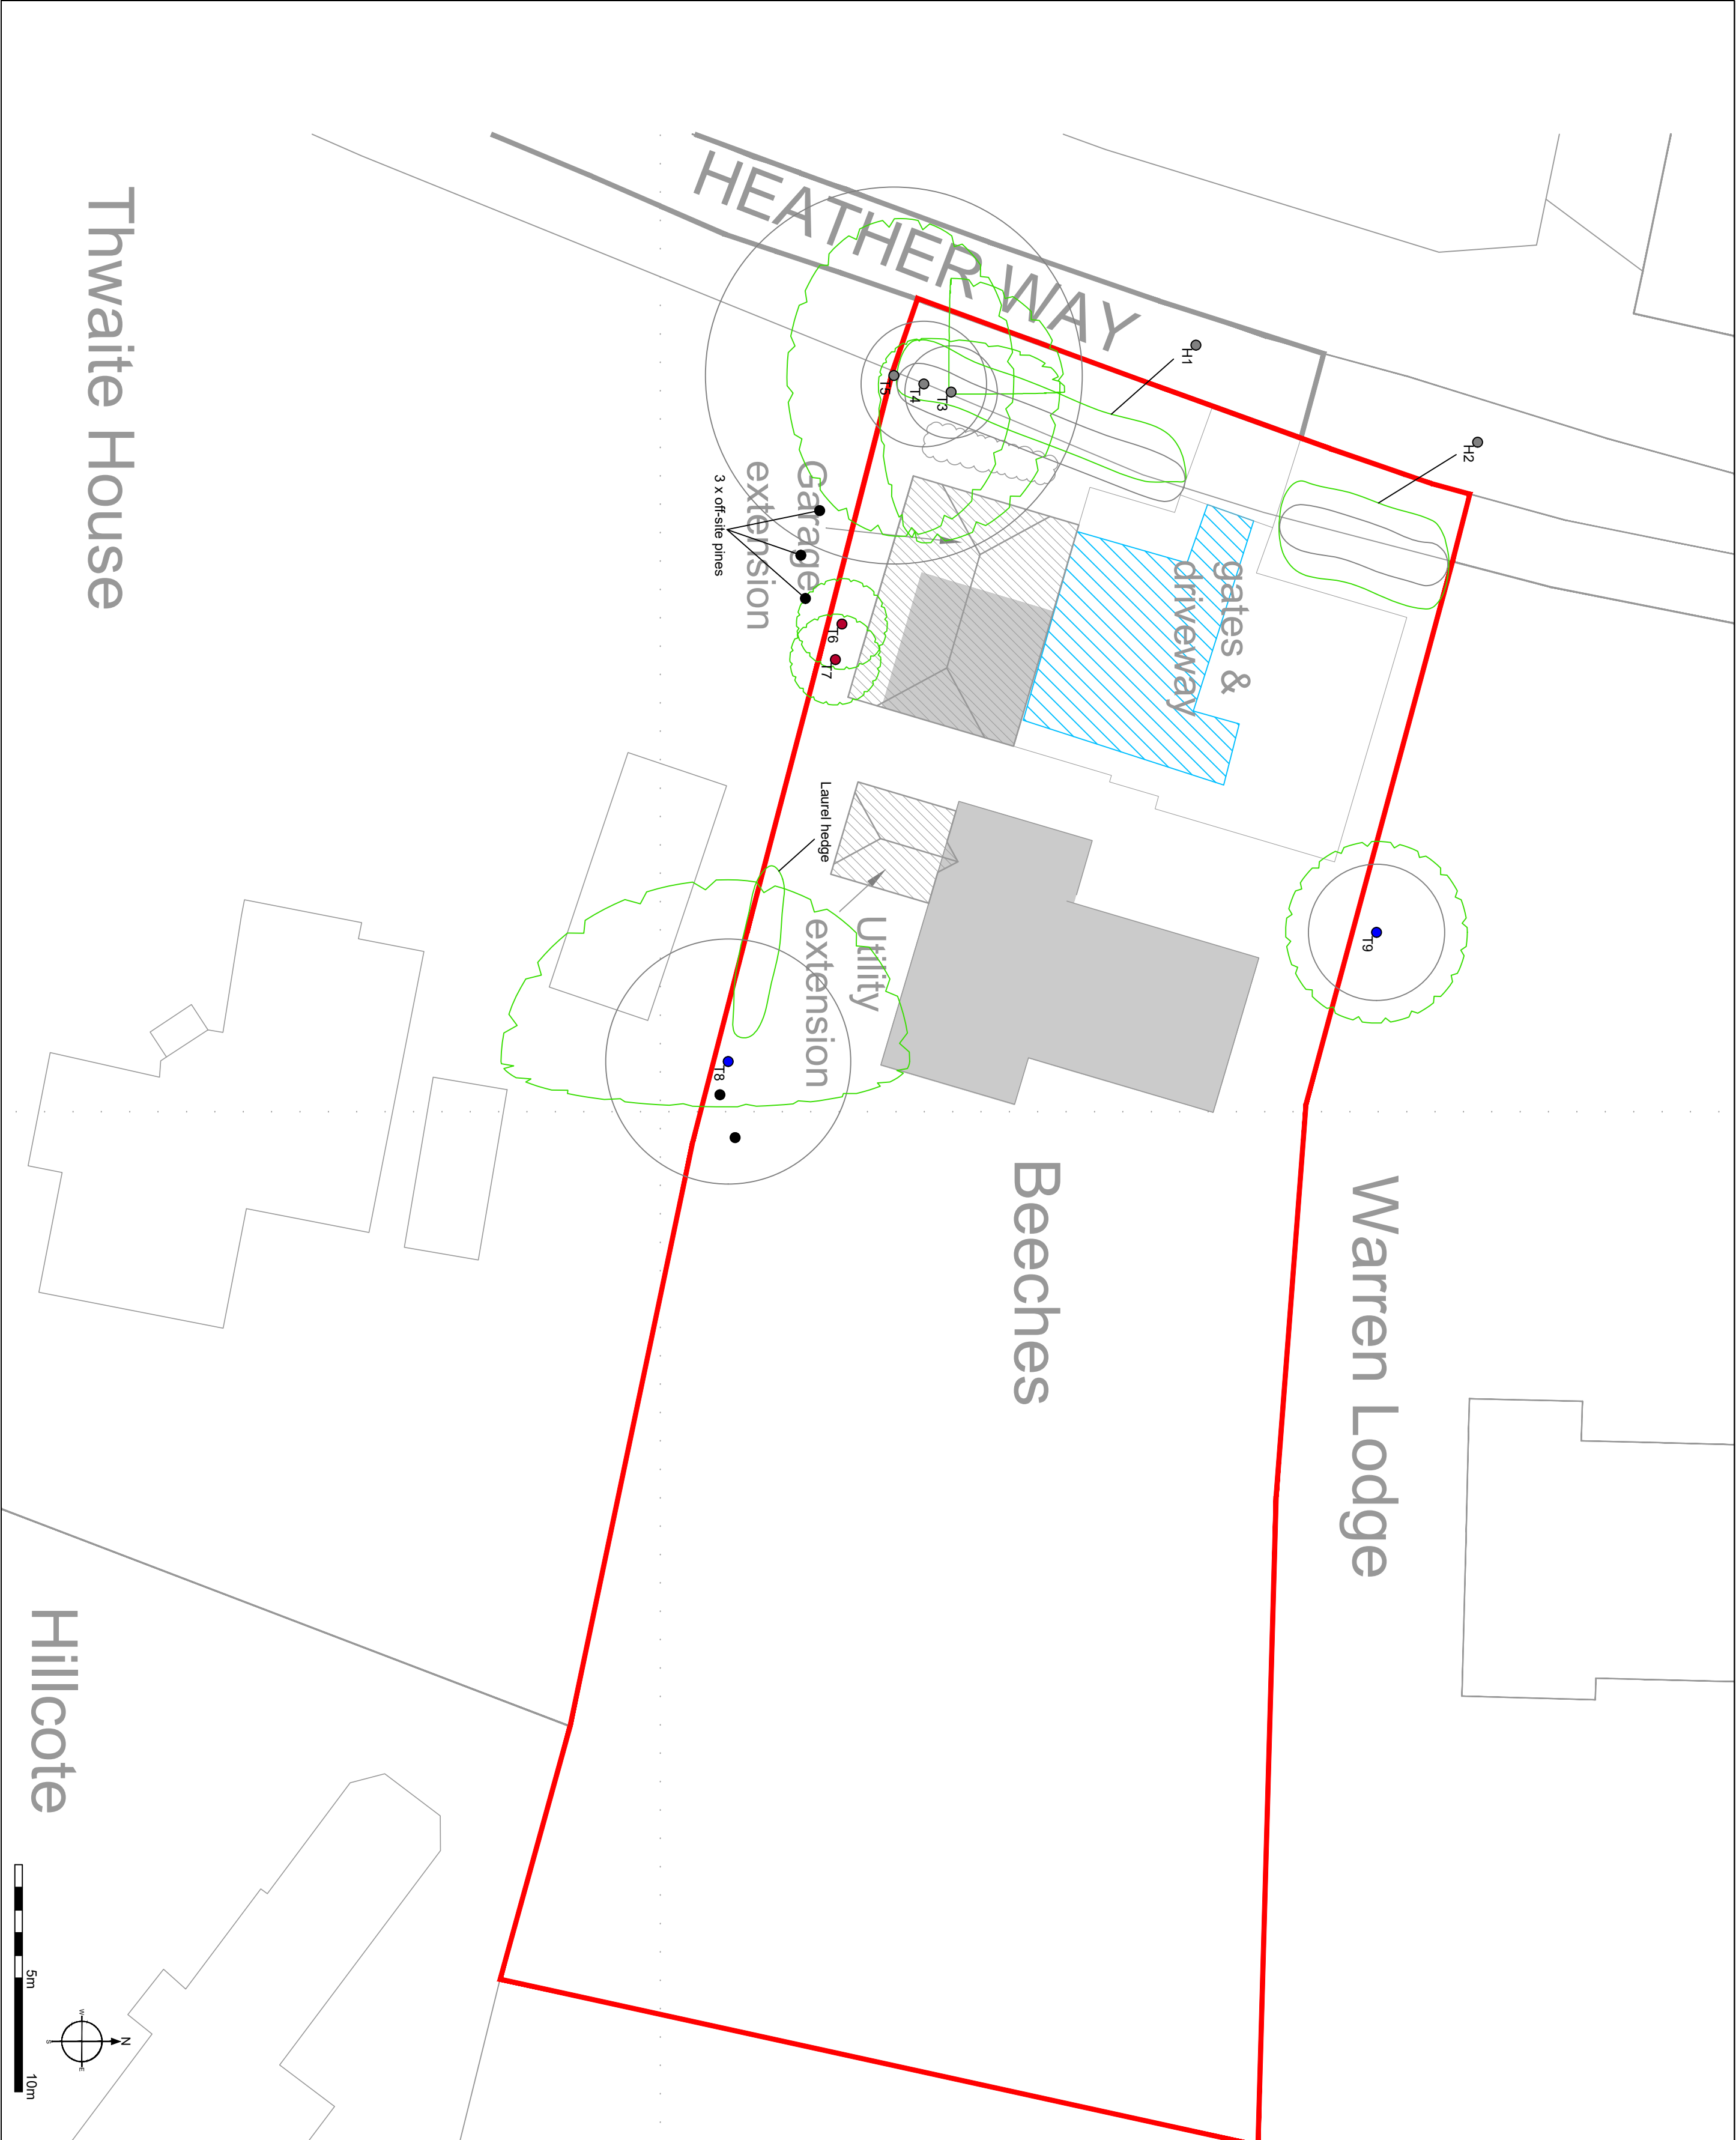



Tel: 07759482934

www.absolutearb.com

Site: Beeches, Heather Way, Stormington, West Sussex, RH20 4DD

Drawing Title: Arboricultural Impact Assessment

1:200 @ A2

March 2026

● Category A

● Category B

● Category C

● Category U

Category A

Category B

Category C

Category U

●

●

●

●

Category A

Category B

Category C

Category U

●

●

●

●

Category A

Category B

Category C

Category U

●

●

●

●

Category A

Category B

Category C

Category U

Existing Hard Standing

NOTE: Tree/group numbers marked have approximate locations.