




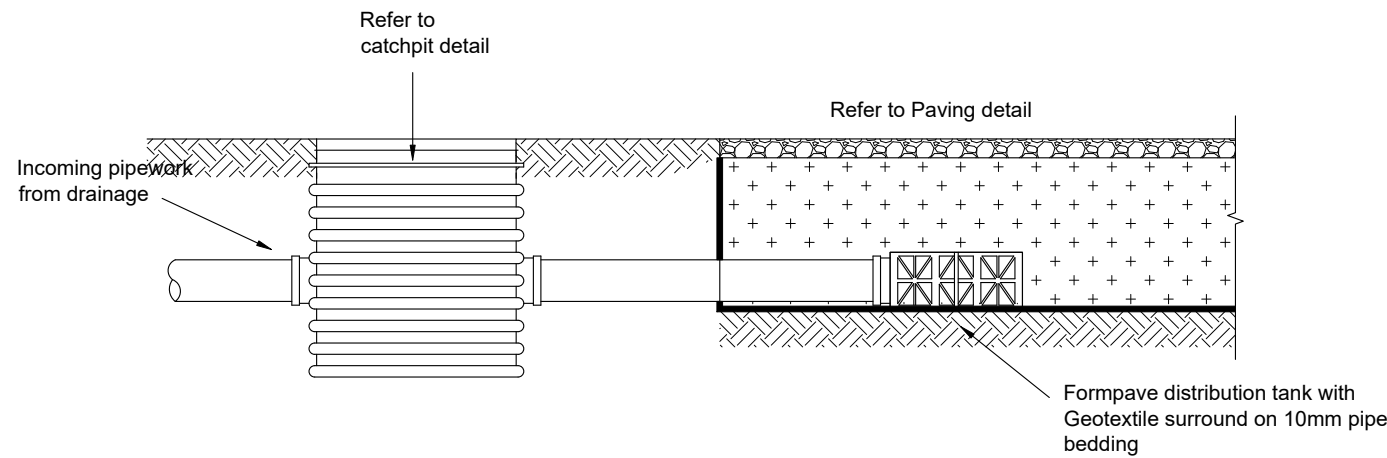


Formpave Diffuser tank construction
Single Unit: 0.354x0.708x0.150m DP

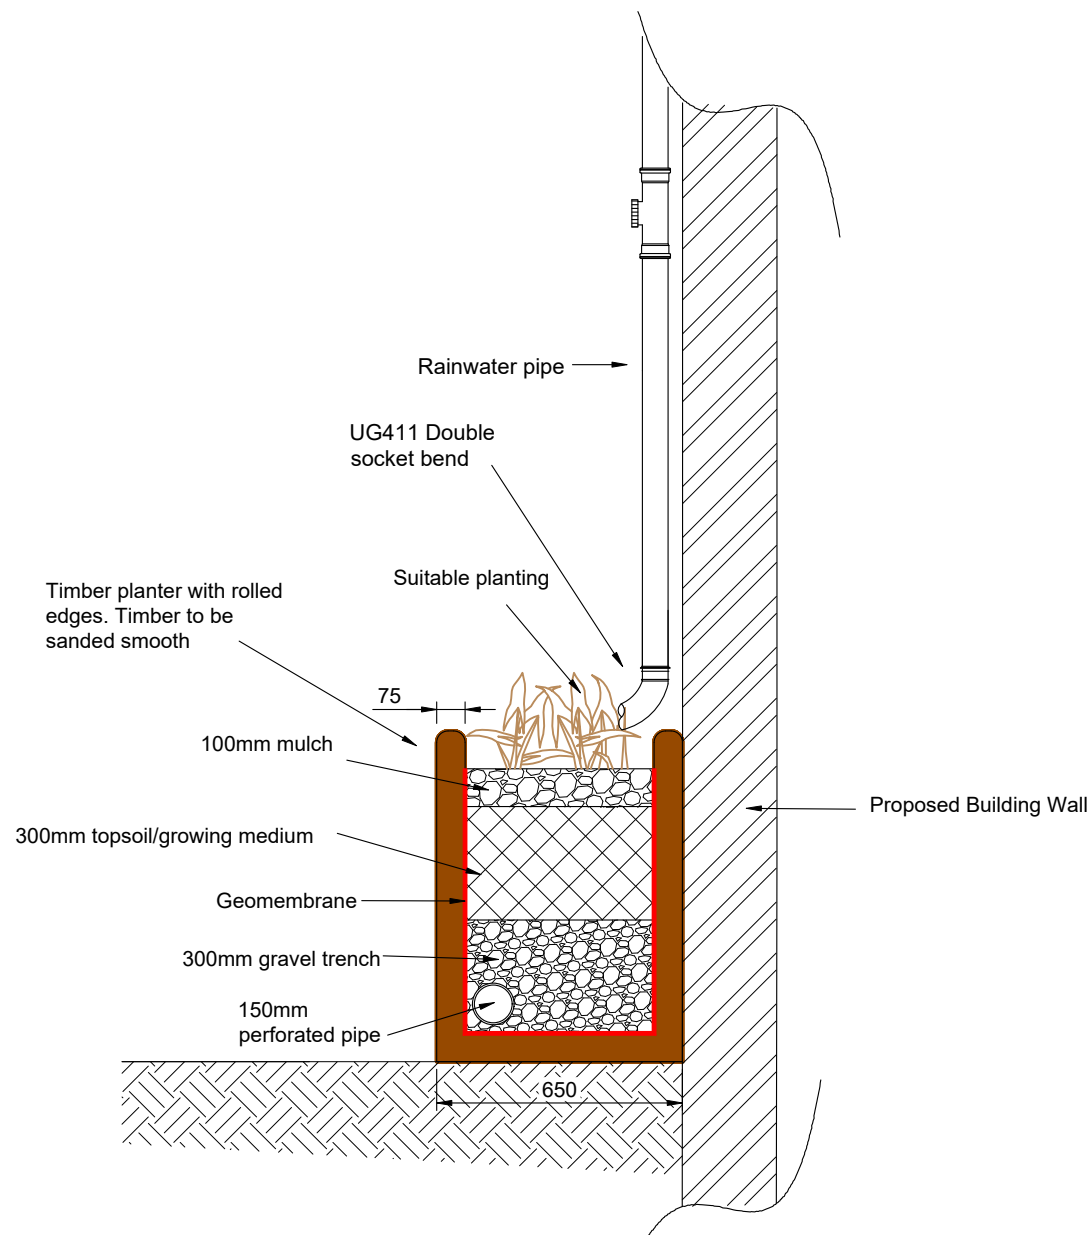


Bio-Retention Planter

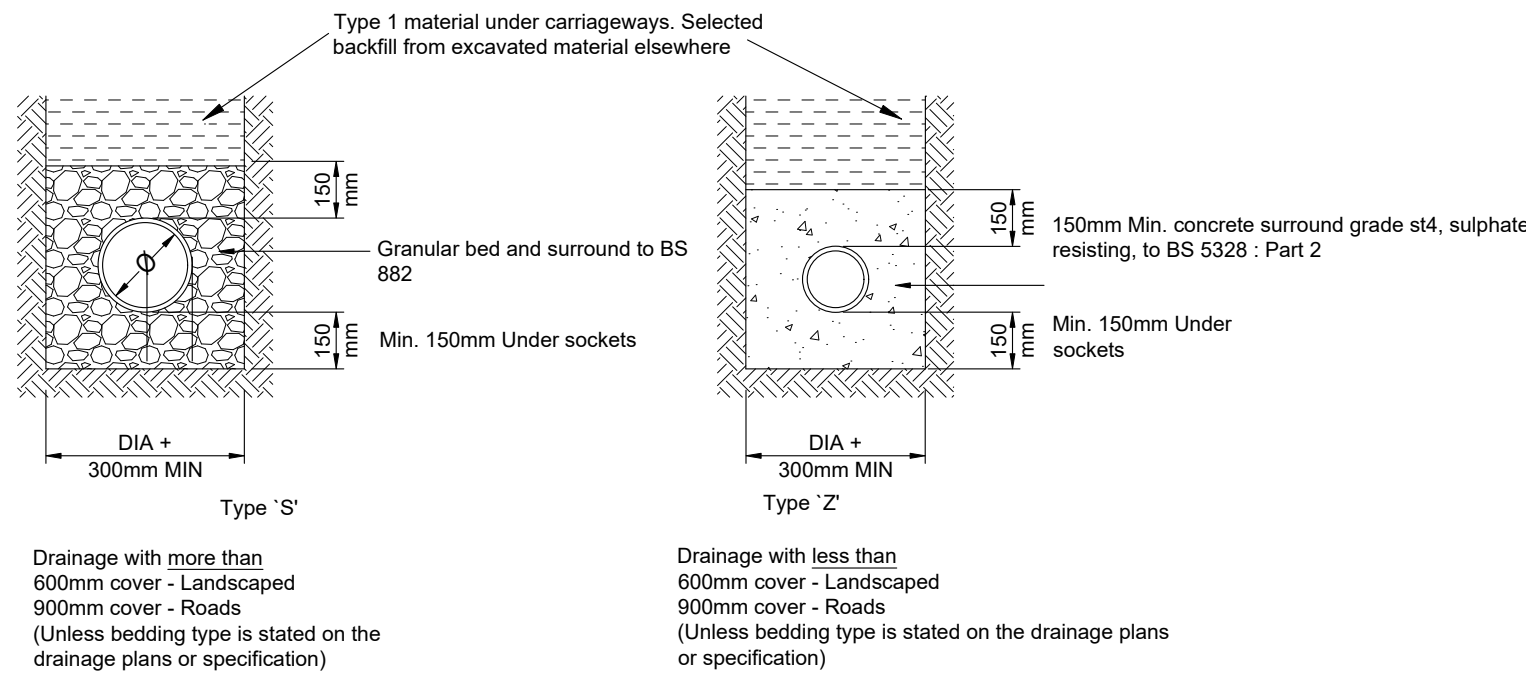


Pipe bedding details in private Areas

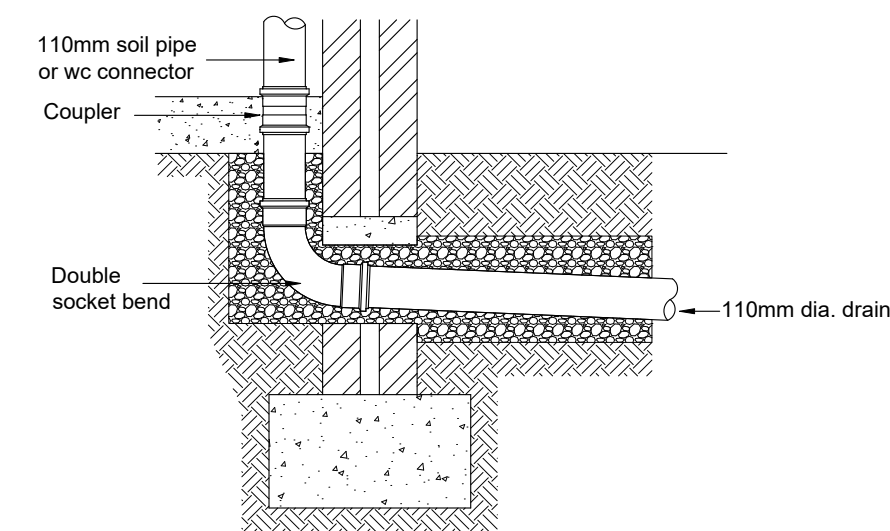


Soil pipe / wc connection

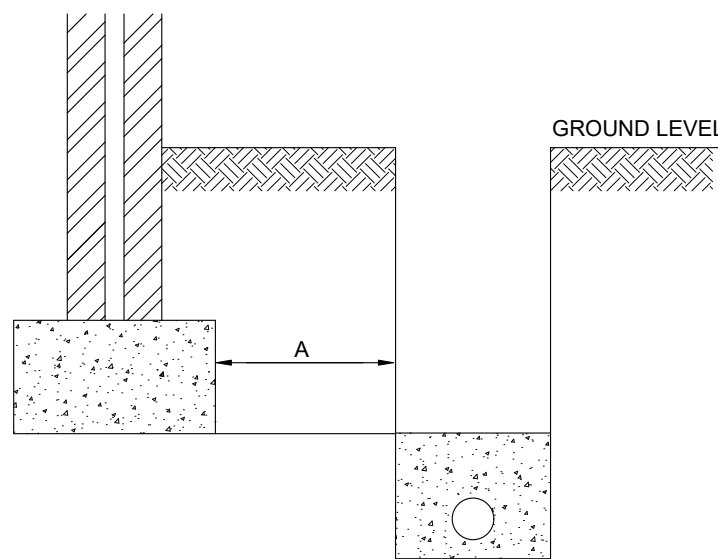


Pipes near buildings

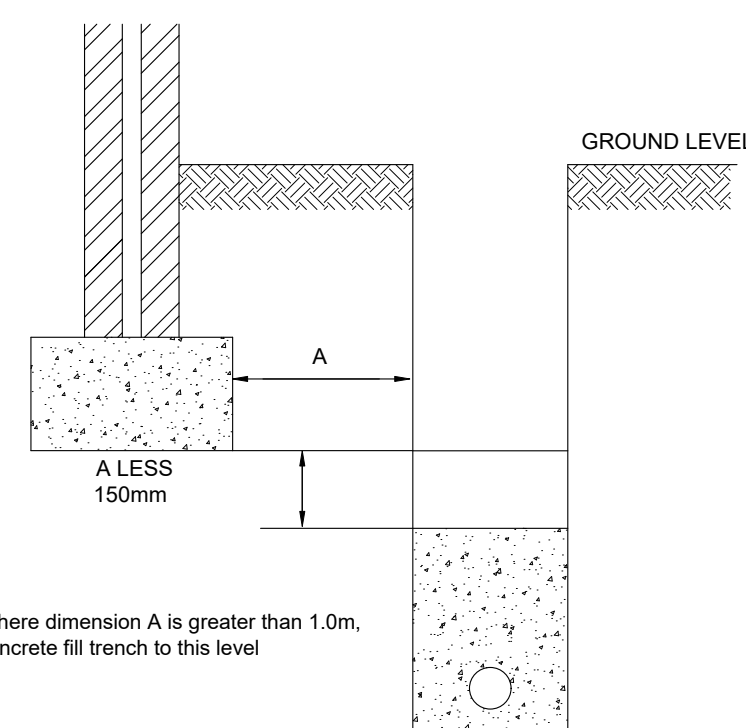


Pipes near buildings

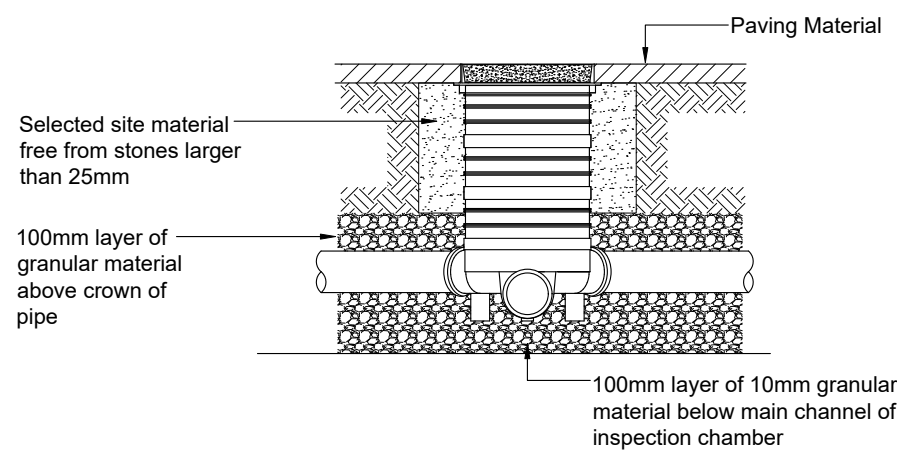


300mmØ SHALLOW INSPECTION CHAMBER DETAIL

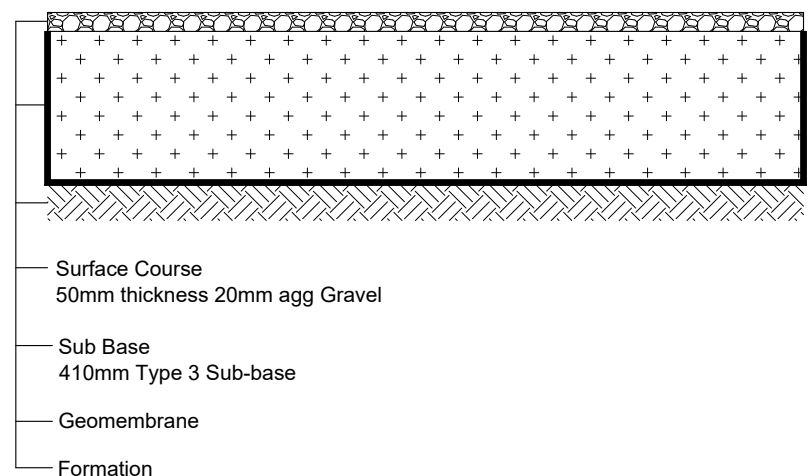

Attenuated Gravel Car Parking area construction

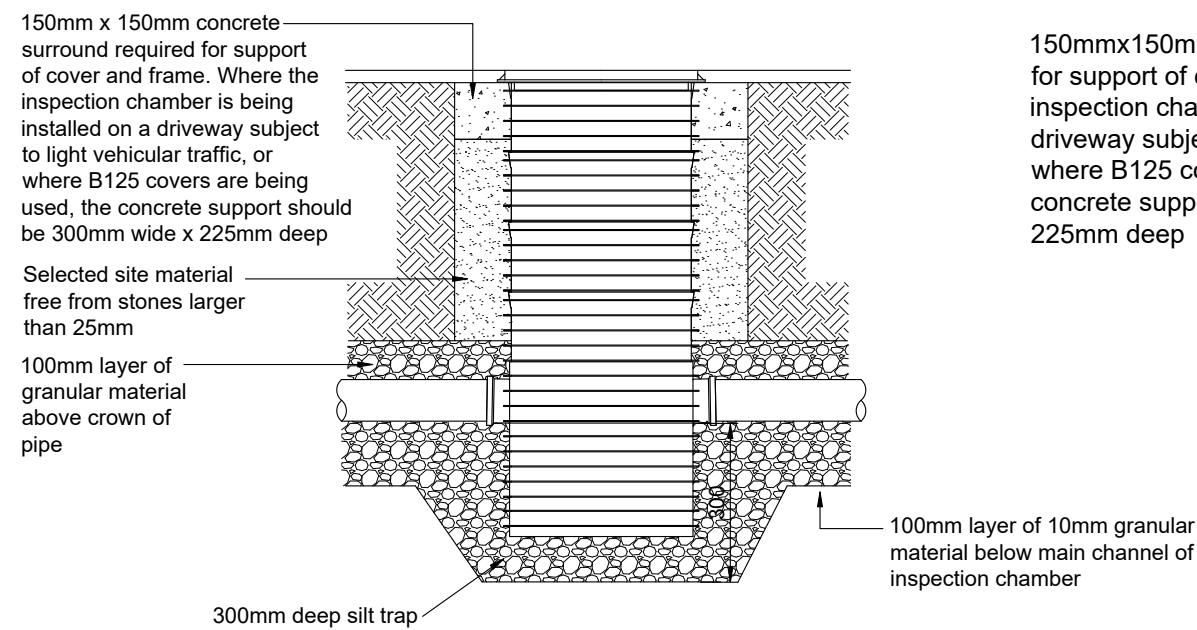


460mmØ POLYPIPE BASIC SILT TRAP DETAIL

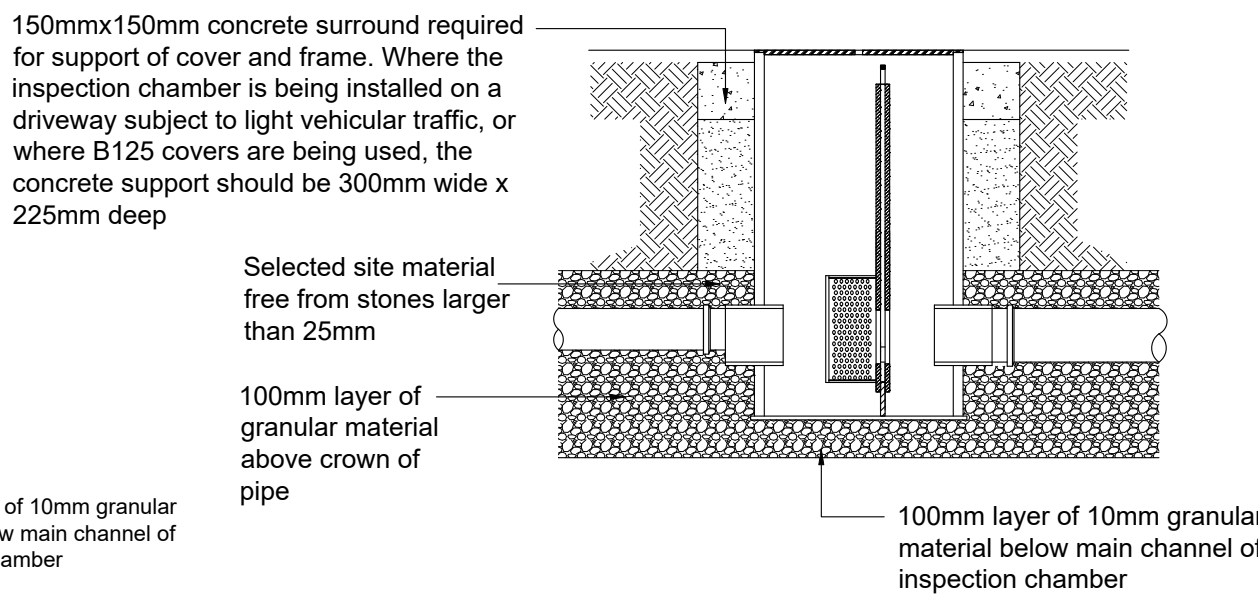

SEL CONTROFLOW 500 ORIFICE CHAMBER

SEL Environmental LTD
Phone: 01254 589987
Email: sales@selenvironmental.com

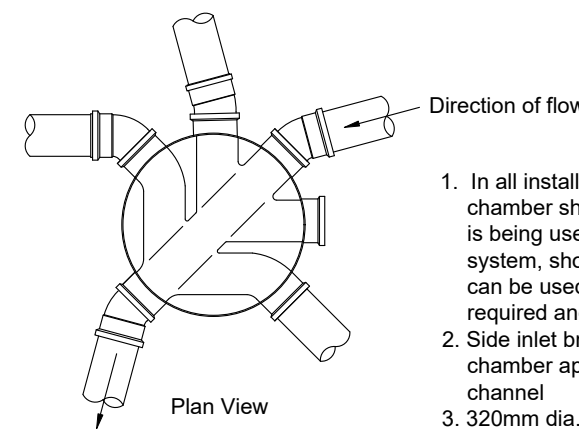

460mmØ INSPECTION CHAMBER DETAIL

Prefixed to drawing numbers shall signify the following:-

PL = PLANNING	Shall not be used for contract or construction purposes
P = PRELIMINARY	Shall not be used for contract or construction purposes
T = TENDER	Shall not be used for construction purposes
C = CONSTRUCTION	These are the only drawings that shall be used for construction purposes
R = RECORD	Record of actual completed work

P-	25.02.26	PRELIMINARY ISSUE	LH	CS	CS
REV	DATE	DESCRIPTION	BY	CHK	APP
 Consulting Civil Engineers					
CLIENT	LEONARD WARNER				
ARCHITECT	SCANDIA-HUS				
JOB TITLE	WAPPINGTHORN LODGE STEYNING				
DRAWING TITLE	CONSTRUCTION DETAILS				
DRAWN	LH	ENGINEER	C SLADE	CHECKED	CS
DATE	FEB 2026	SCALE @ A1	1:20		
JOB No.	C2070	STATUS	P	DRAWING No.	301
		REV.	1		

FOR PLANNING ONLY