


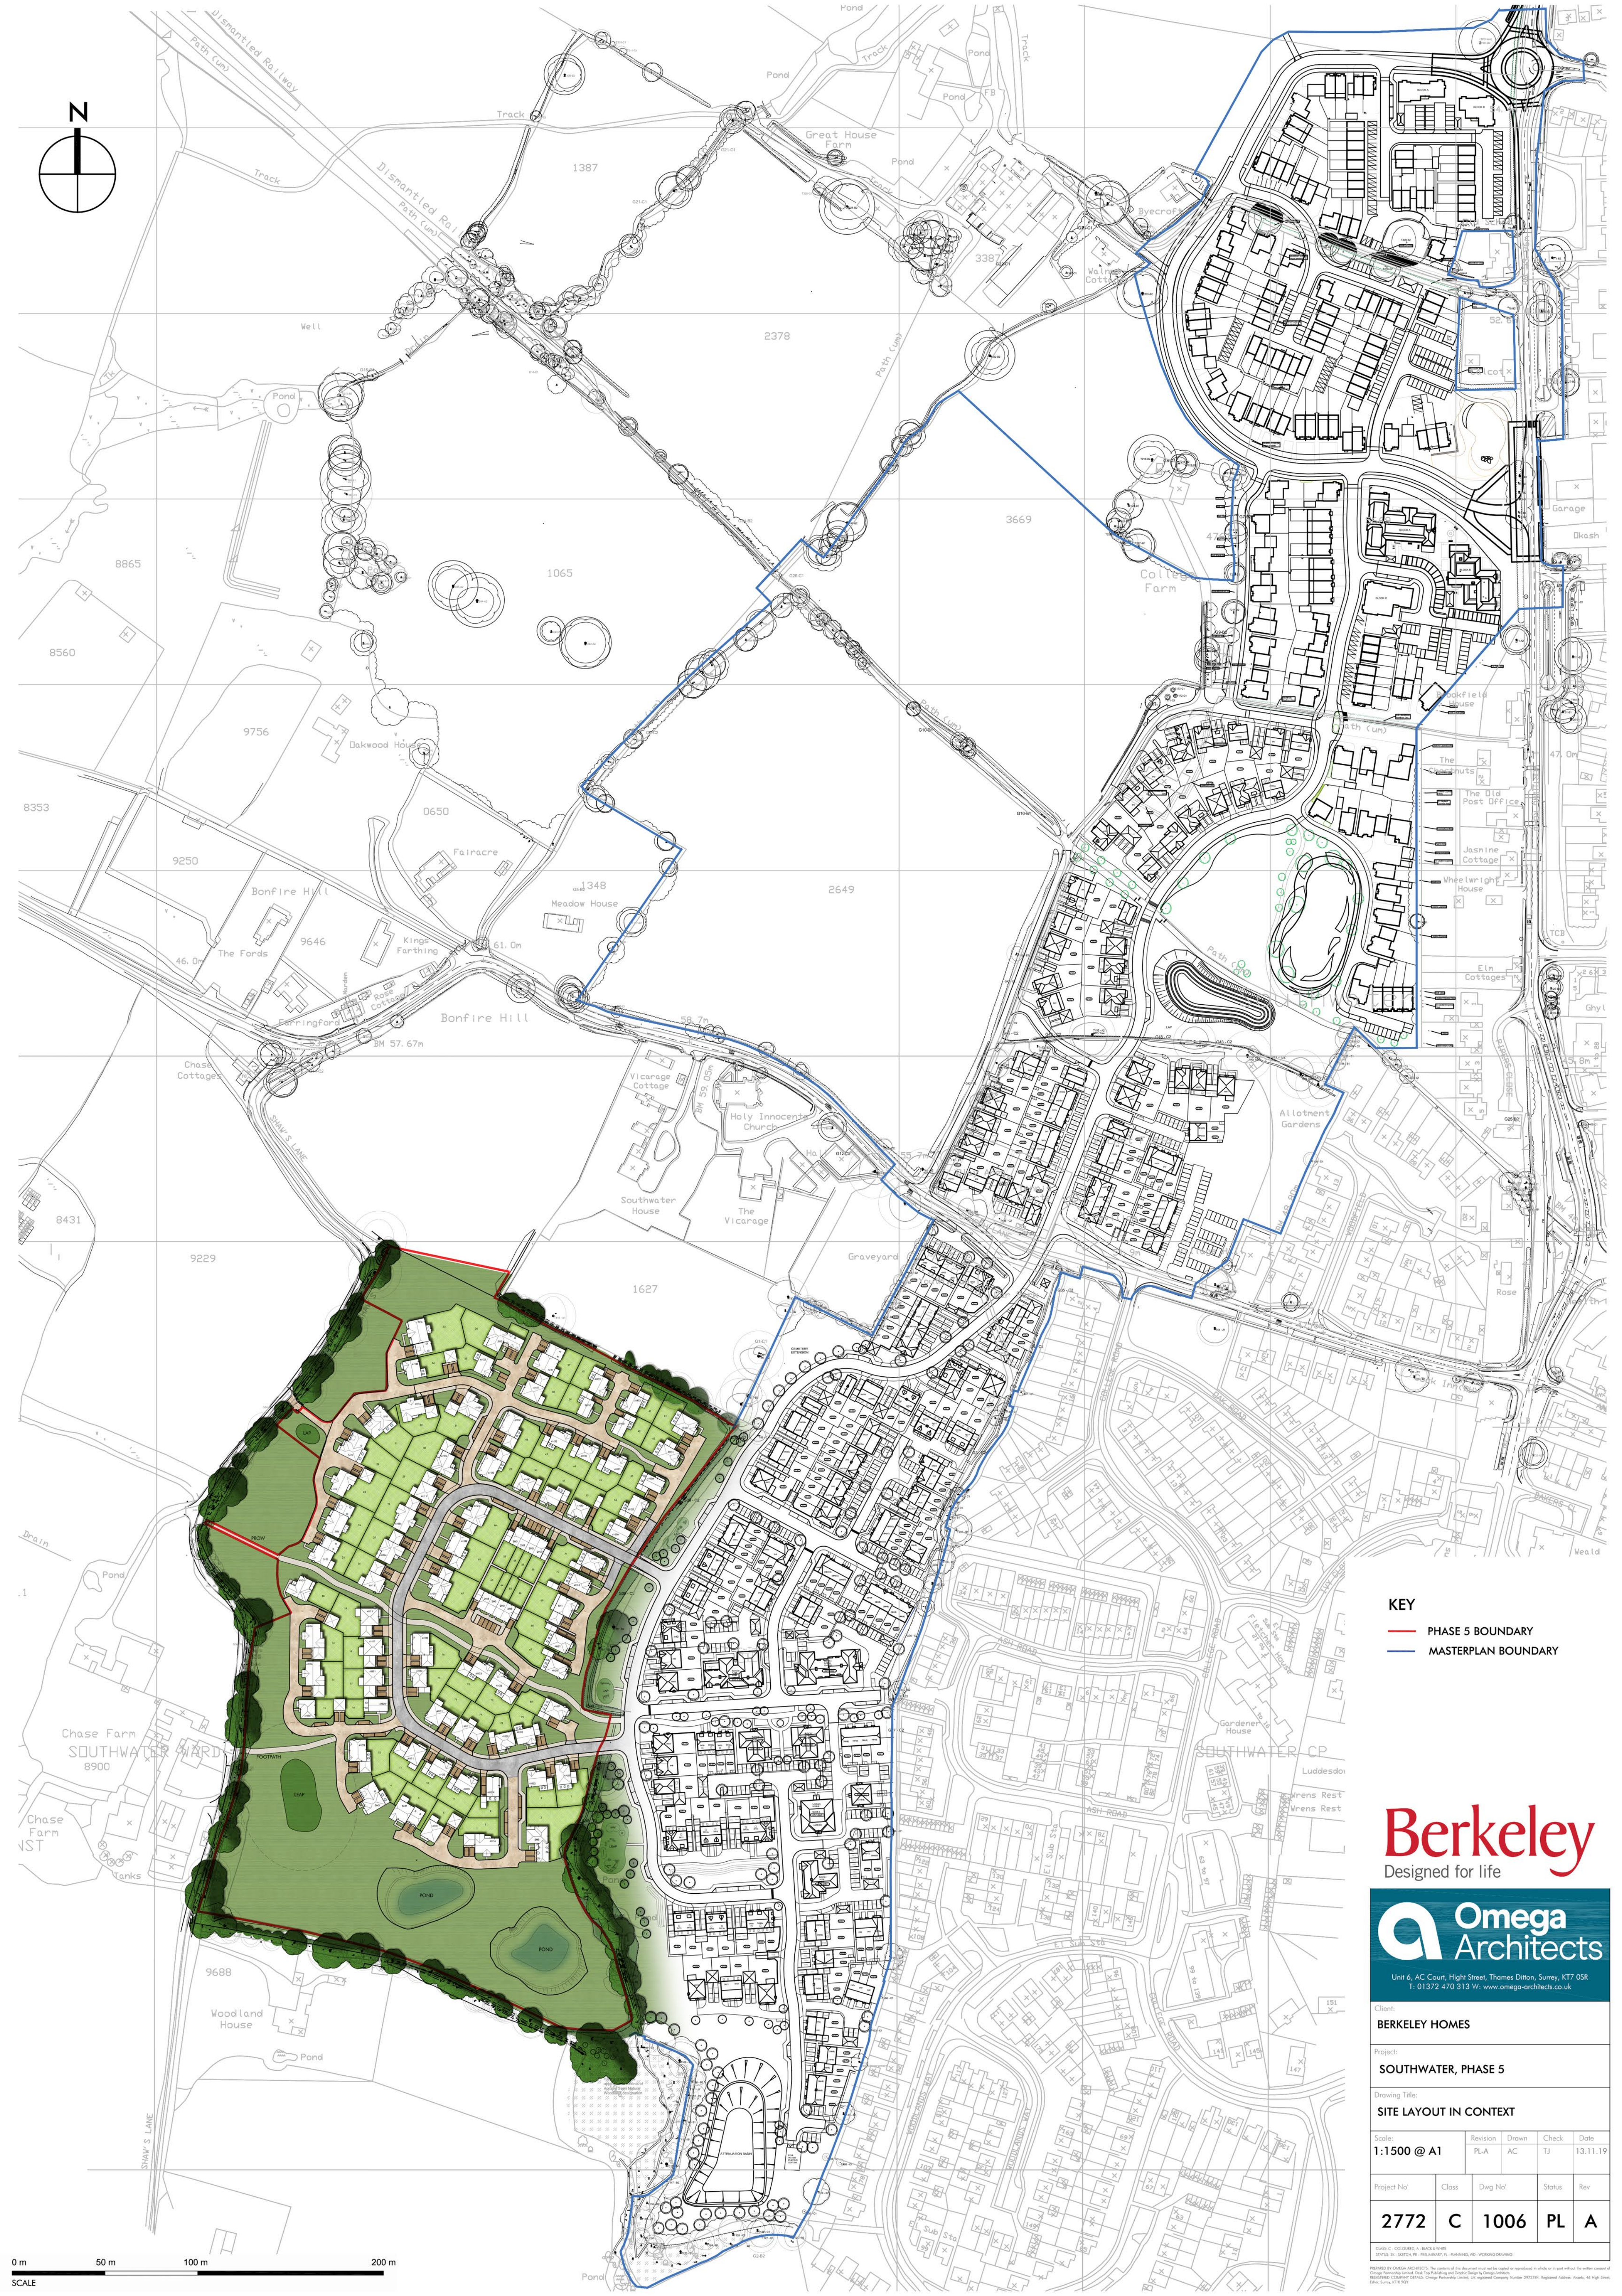

KEY
— PHASE 5 BOUNDARY
— MASTERPLAN BOUNDARY

Berkeley
Designed for life

Omega Architects
Unit 6, AC Court, High Street, Thames Ditton, Surrey, KT7 0SR
T: 01372 470 313 W: www.omega-architects.co.uk

Client: BERKELEY HOMES				
Project: SOUTHWATER, PHASE 5				
Drawing Title: SITE LAYOUT IN CONTEXT				
Scale: 1:1500 @ A1	Revision: PL-A	Drawn: AC	Check: TJ	Date: 13.11.19
Project No: 2772	Class: C	Dwg No: 1006	Status: PL	Rev: A

OMEGA ARCHITECTS LTD. THE CONTENTS OF THIS DOCUMENT ARE THE PROPERTY OF OMEGA ARCHITECTS LTD. AND ARE NOT TO BE REPRODUCED OR TRANSMITTED IN ANY FORM OR BY ANY MEANS, ELECTRONIC OR MECHANICAL, INCLUDING PHOTOCOPYING, RECORDING, OR BY ANY INFORMATION STORAGE AND RETRIEVAL SYSTEM. WITHOUT THE WRITTEN PERMISSION OF OMEGA ARCHITECTS LTD. THIS DOCUMENT IS THE PROPERTY OF OMEGA ARCHITECTS LTD. AND IS NOT TO BE REPRODUCED OR TRANSMITTED IN ANY FORM OR BY ANY MEANS, ELECTRONIC OR MECHANICAL, INCLUDING PHOTOCOPYING, RECORDING, OR BY ANY INFORMATION STORAGE AND RETRIEVAL SYSTEM. WITHOUT THE WRITTEN PERMISSION OF OMEGA ARCHITECTS LTD.