


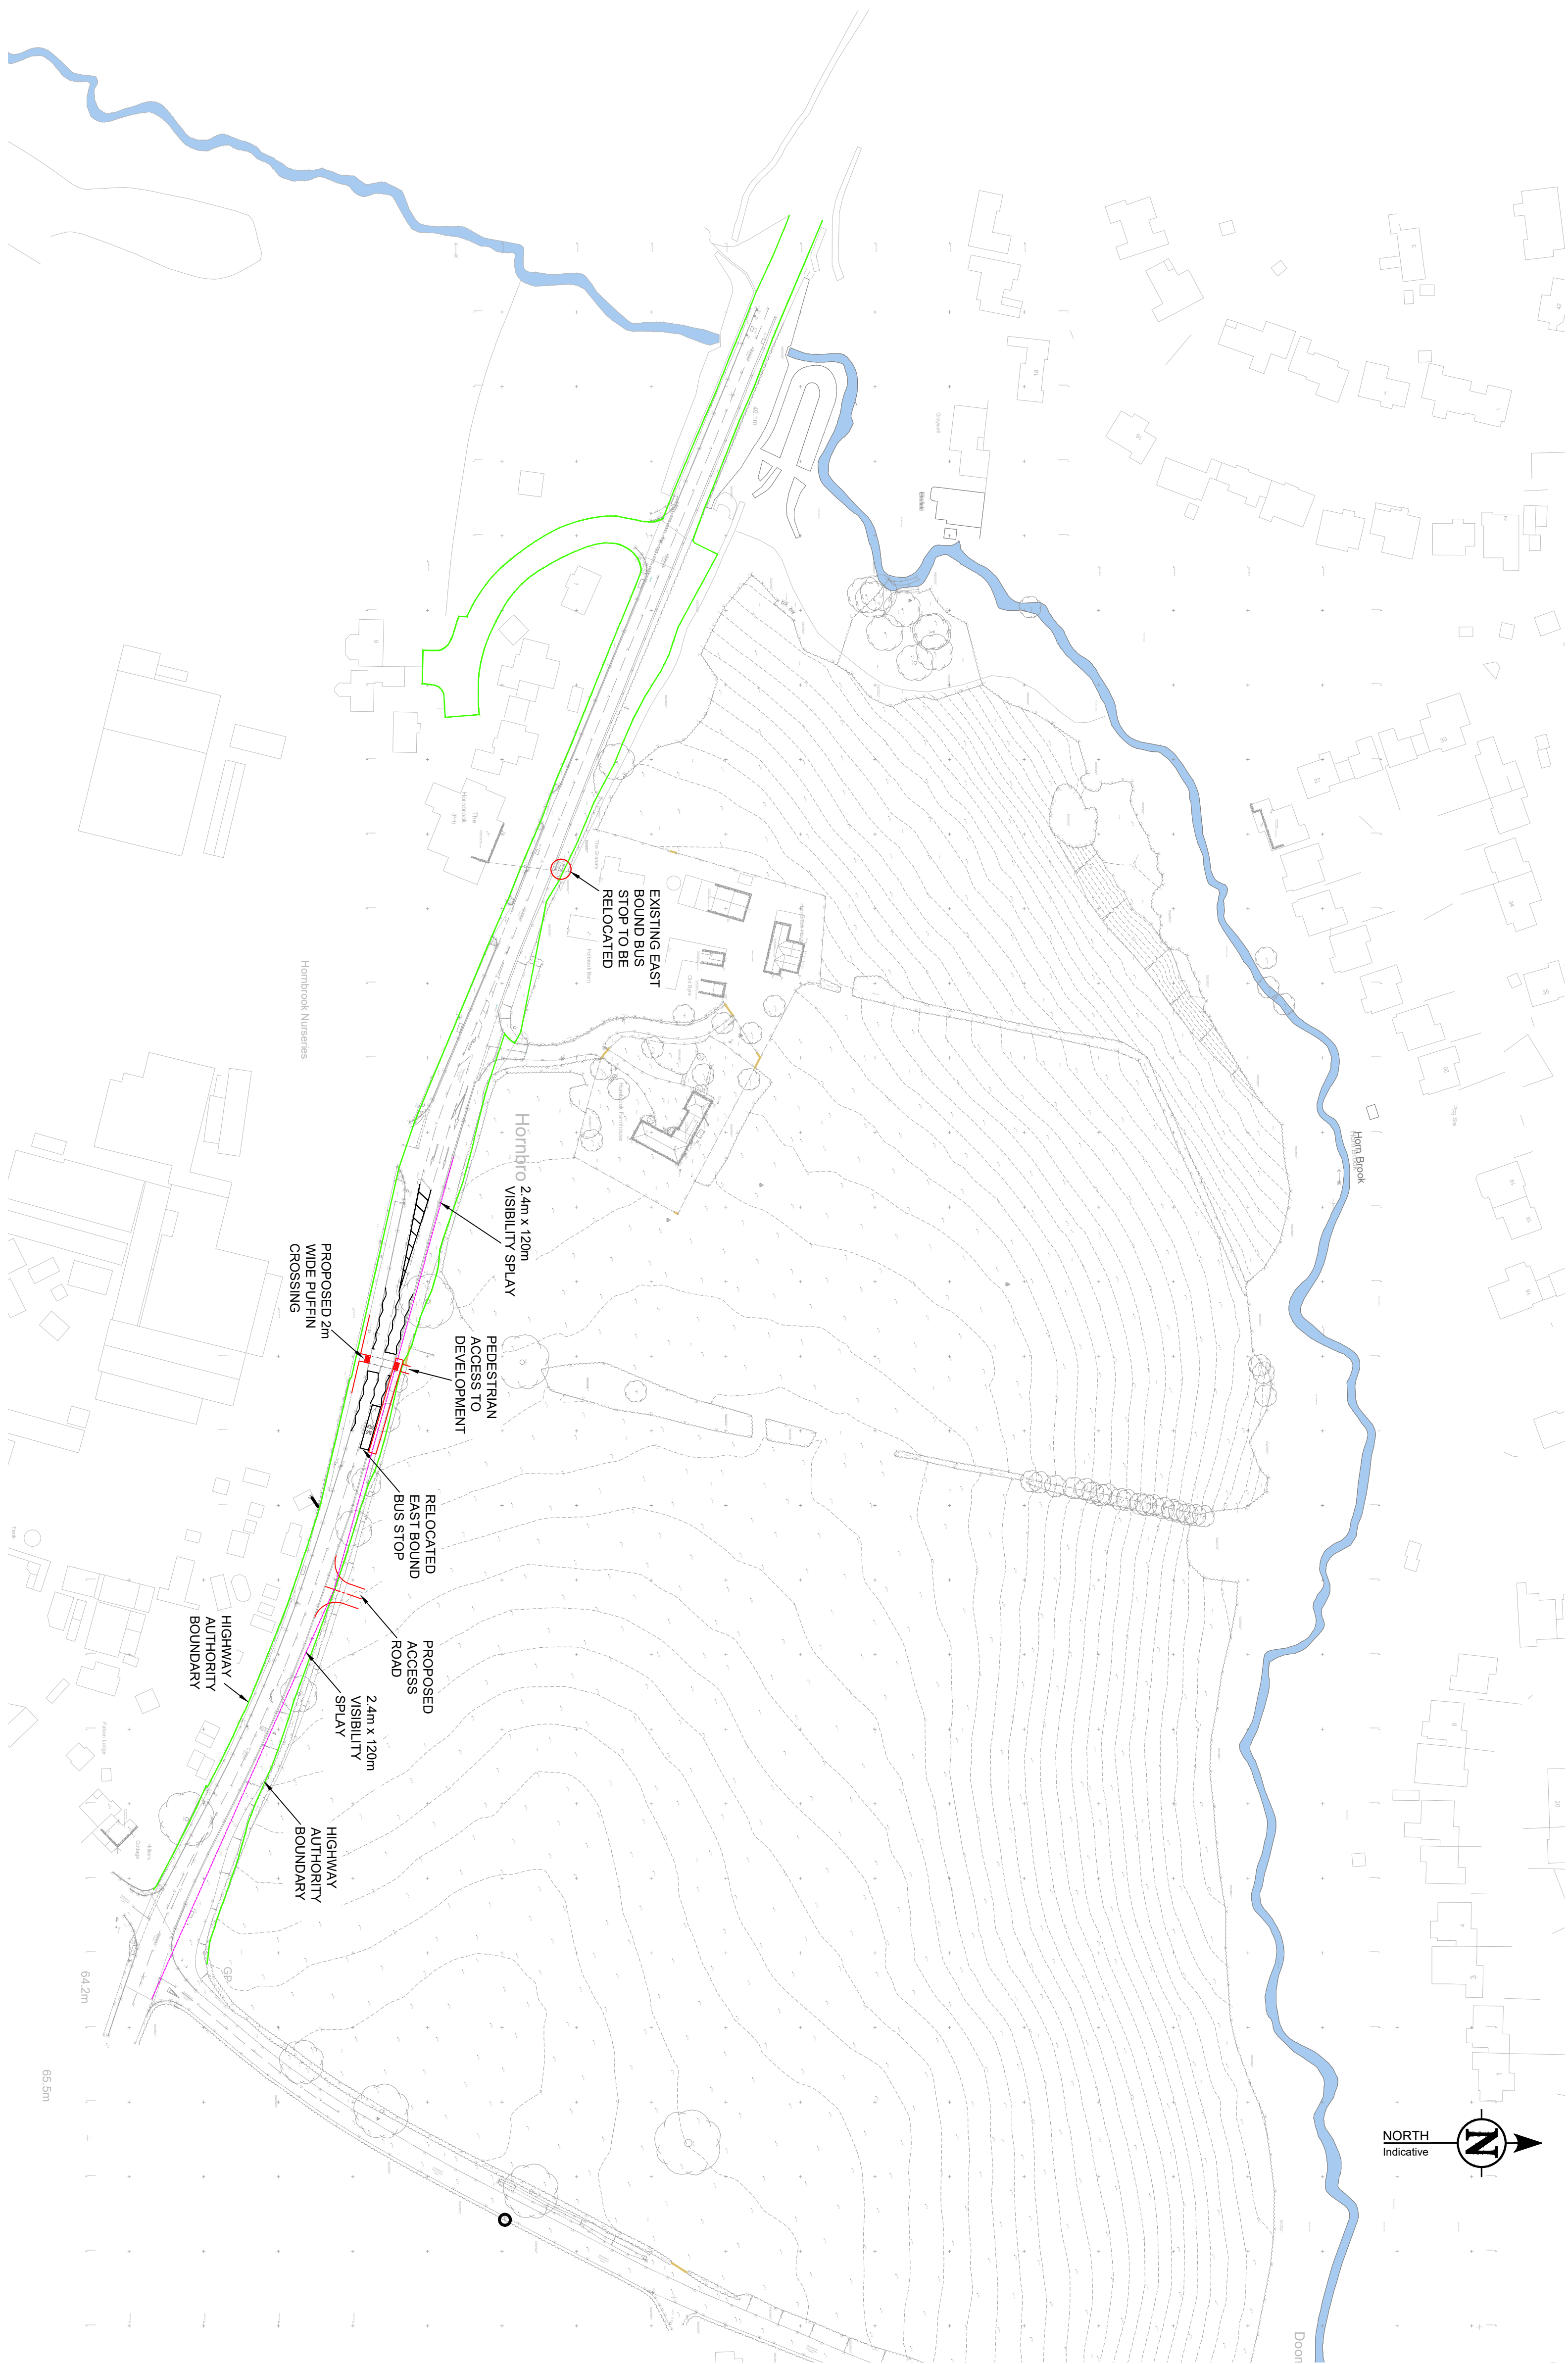

REV	DATE	DESCRIPTION	DRAWN	CHECKED

REVISIONS

This drawing is to be read in conjunction with all other Engineer's drawings and all other project information is to be reported to the Engineer immediately.



Project
HORN BROOK FARM, HORSHAM

Title
PROPOSED ACCESS PLAN

Client
JAYNIC PROPERTIES LTD

Scale	Date
1:1,000 @ A1	14/01/26
JDB Manager	LJC
JDB	Checked
JDB	Approved
JDB	MKS



847 The Crescent, Colchester, Essex CO4 9YQ
Unit 06/130, 6th Floor, 1 St. Lawrence's Way, London, E1W 1UN
5 Quorn House, Mill Court, Great Shelford, Cambs CB22 5DQ
The Woodhouse, Rode Hill, Stroud, Gloucestershire GL10 3RF
Email Address: info@rj.co.uk Website: <http://www.rj.co.uk>

Drawing No.	Revision
62726/RJL/XX/XX/DR/C/SK001	H

Drawing Status	Approval	Costing
☒ INFORMATION	☐ APPROVAL	☐ COSTING
☐ TENDER	☐ CONSTRUCTION	☐ AS CONSTRUCTED

Reproduced from Ordnance Survey mapping with the permission of the controller of the
Majesty's stationery office © Crown copyright Richard Jackson Ltd - Acc No. 0000823194