


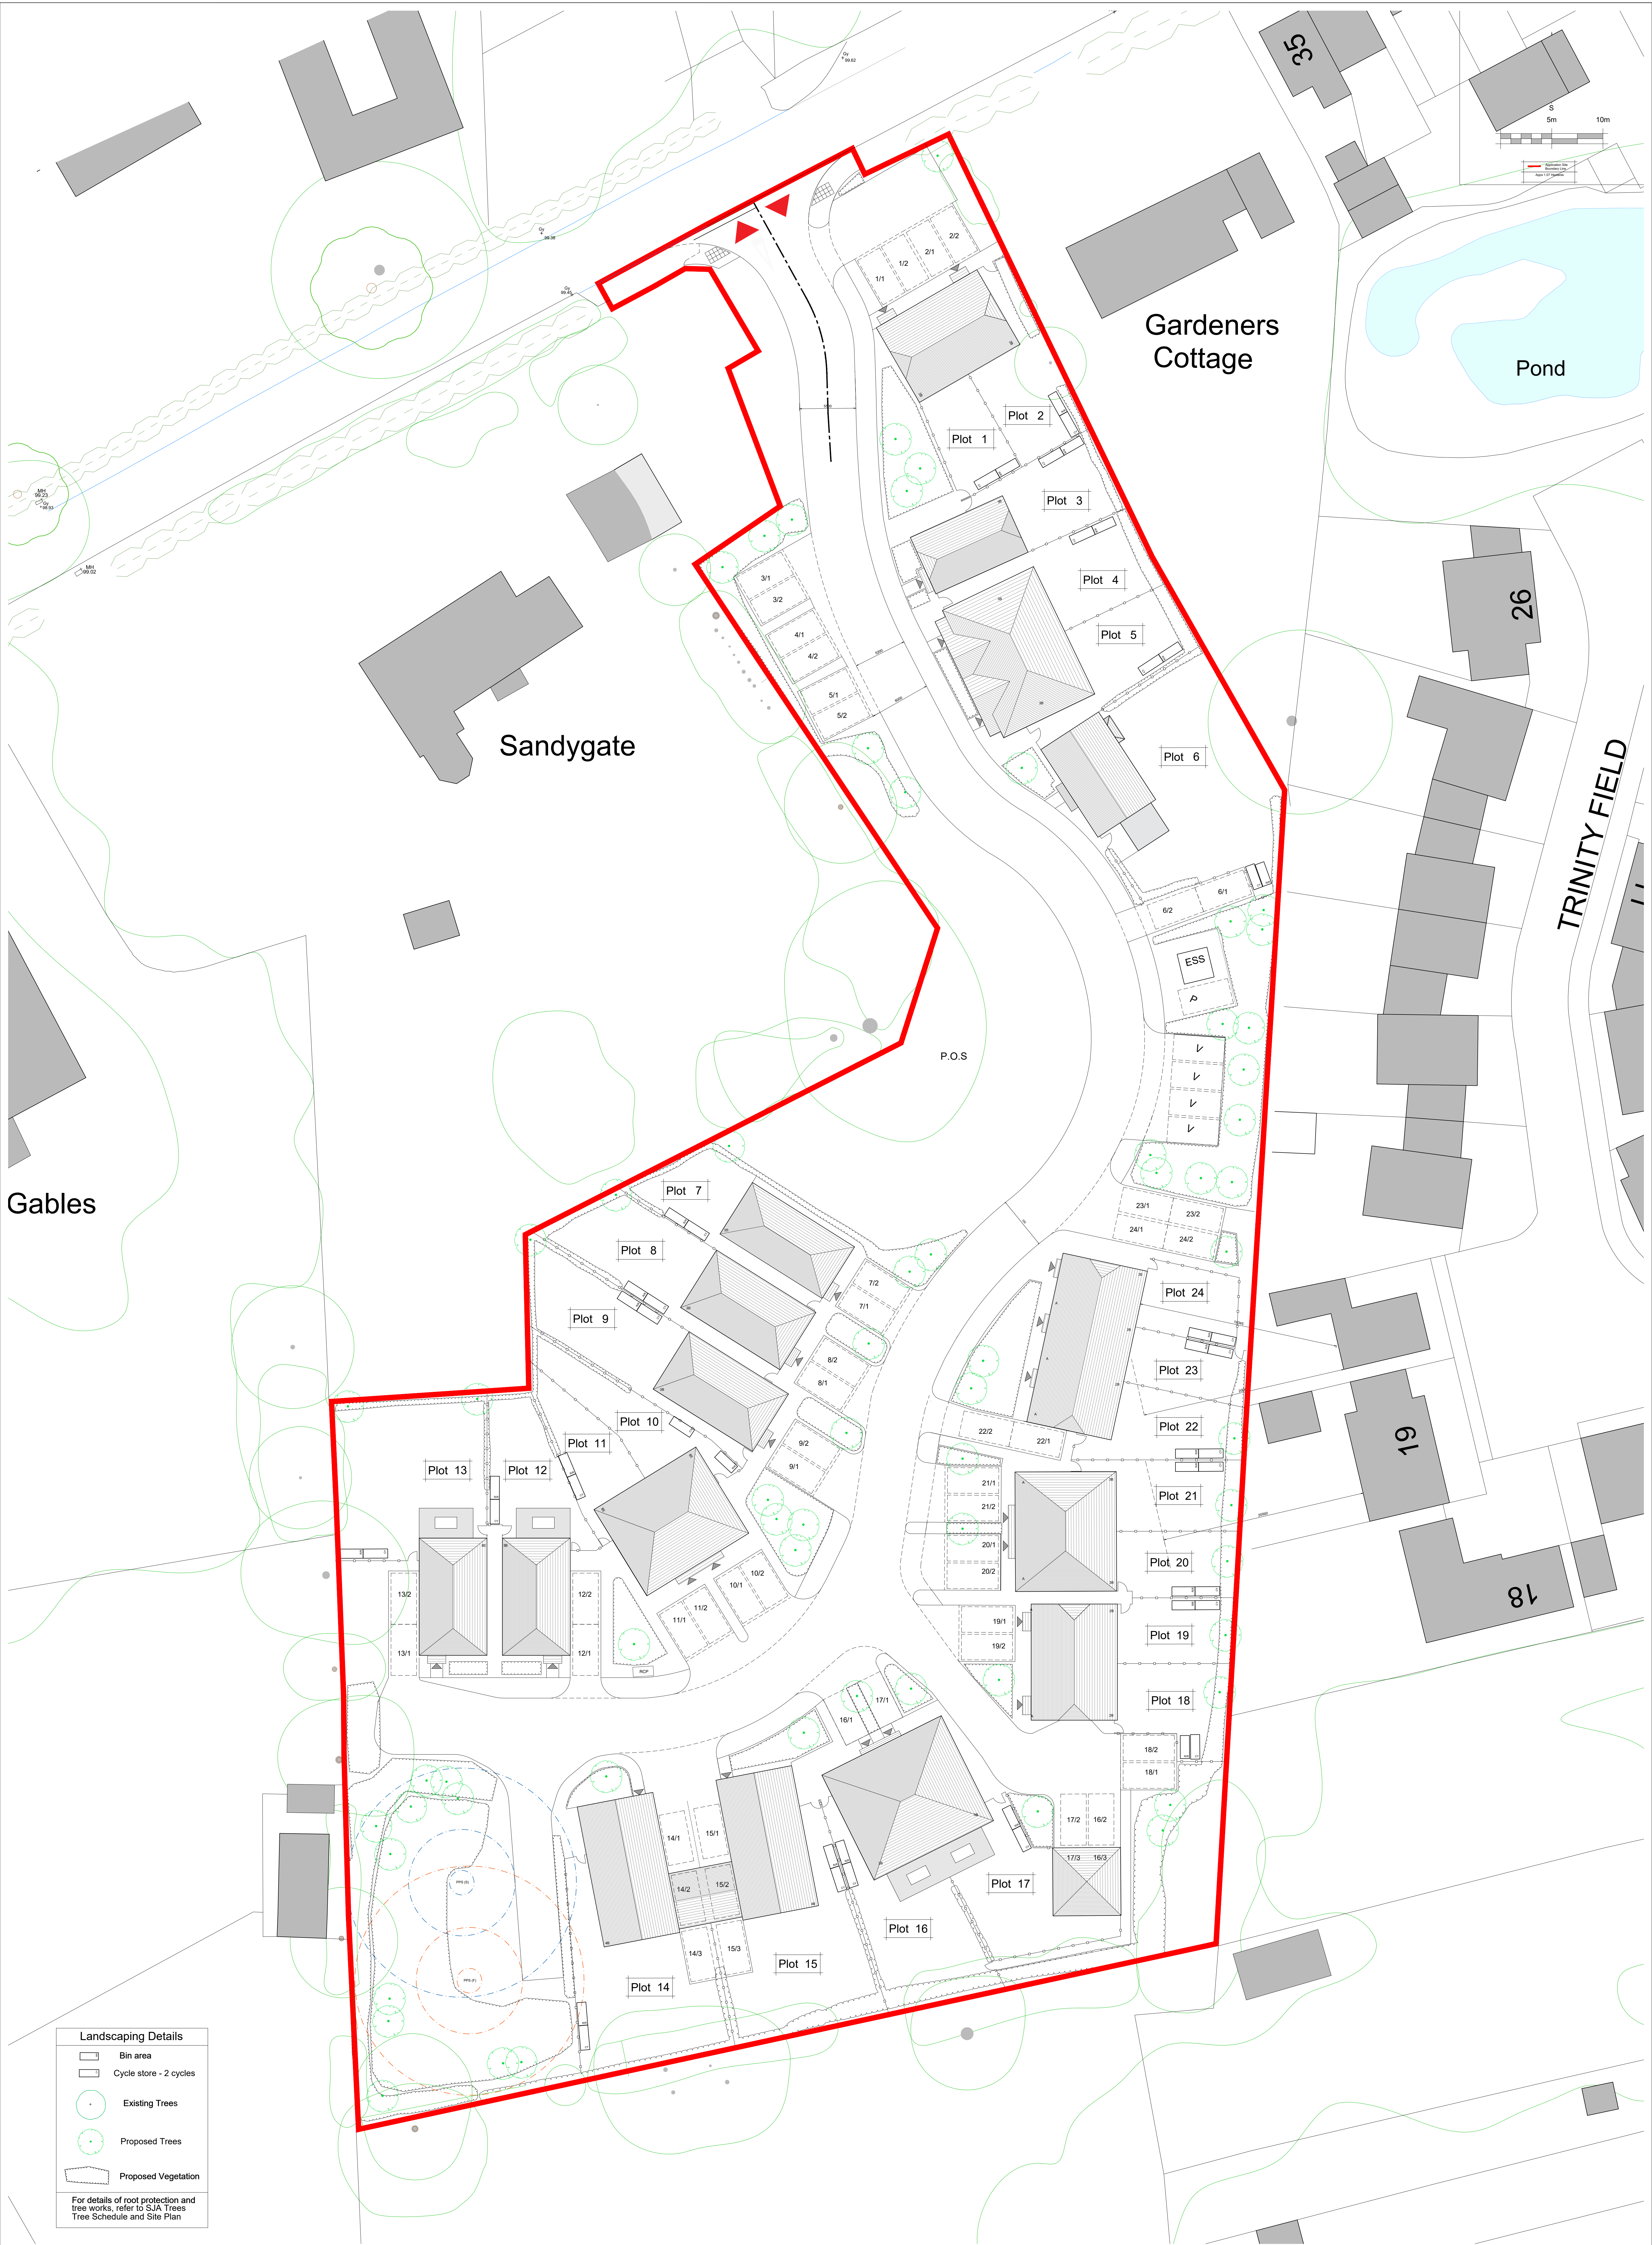

REV. DATE			REVISIONS:			By	REV. DATE			REVISIONS:			By	REV. DATE			REVISIONS:			By	STATUS:			CLIENT: BlackOnyx Becketts Ltd		PROJECT: Cedar Cottage, Sandygate Lane, Lower Beeding		 architecture . planning . masterplanning Broadmeade House, Farnham Business Park, Weydon Lane, Farnham, Surrey GU10 0ET info@osparchitecture.com www.osparchitecture.com Tel: 01252 207078
																							SCALE: 1:200 (A0 ORIGINAL)		DRAWING: Proposed Site Layout			
DRAWN: NR			DATE: 25/02/26																	25109		P101		D				

© COPYRIGHT EXISTS ON THE DESIGNS AND INFORMATION SHOWN ON THIS DRAWING

This drawing may be issued or cross referenced to the scale for planning application purposes only. Do not scale for any other purpose. Use figured dimensions only. Subject to site survey and all necessary consents. All dimensions to be checked by user and any discrepancies, errors or omissions to be reported to the Architect before work commences. This drawing is to be read in conjunction with all other relevant material.

Planning