


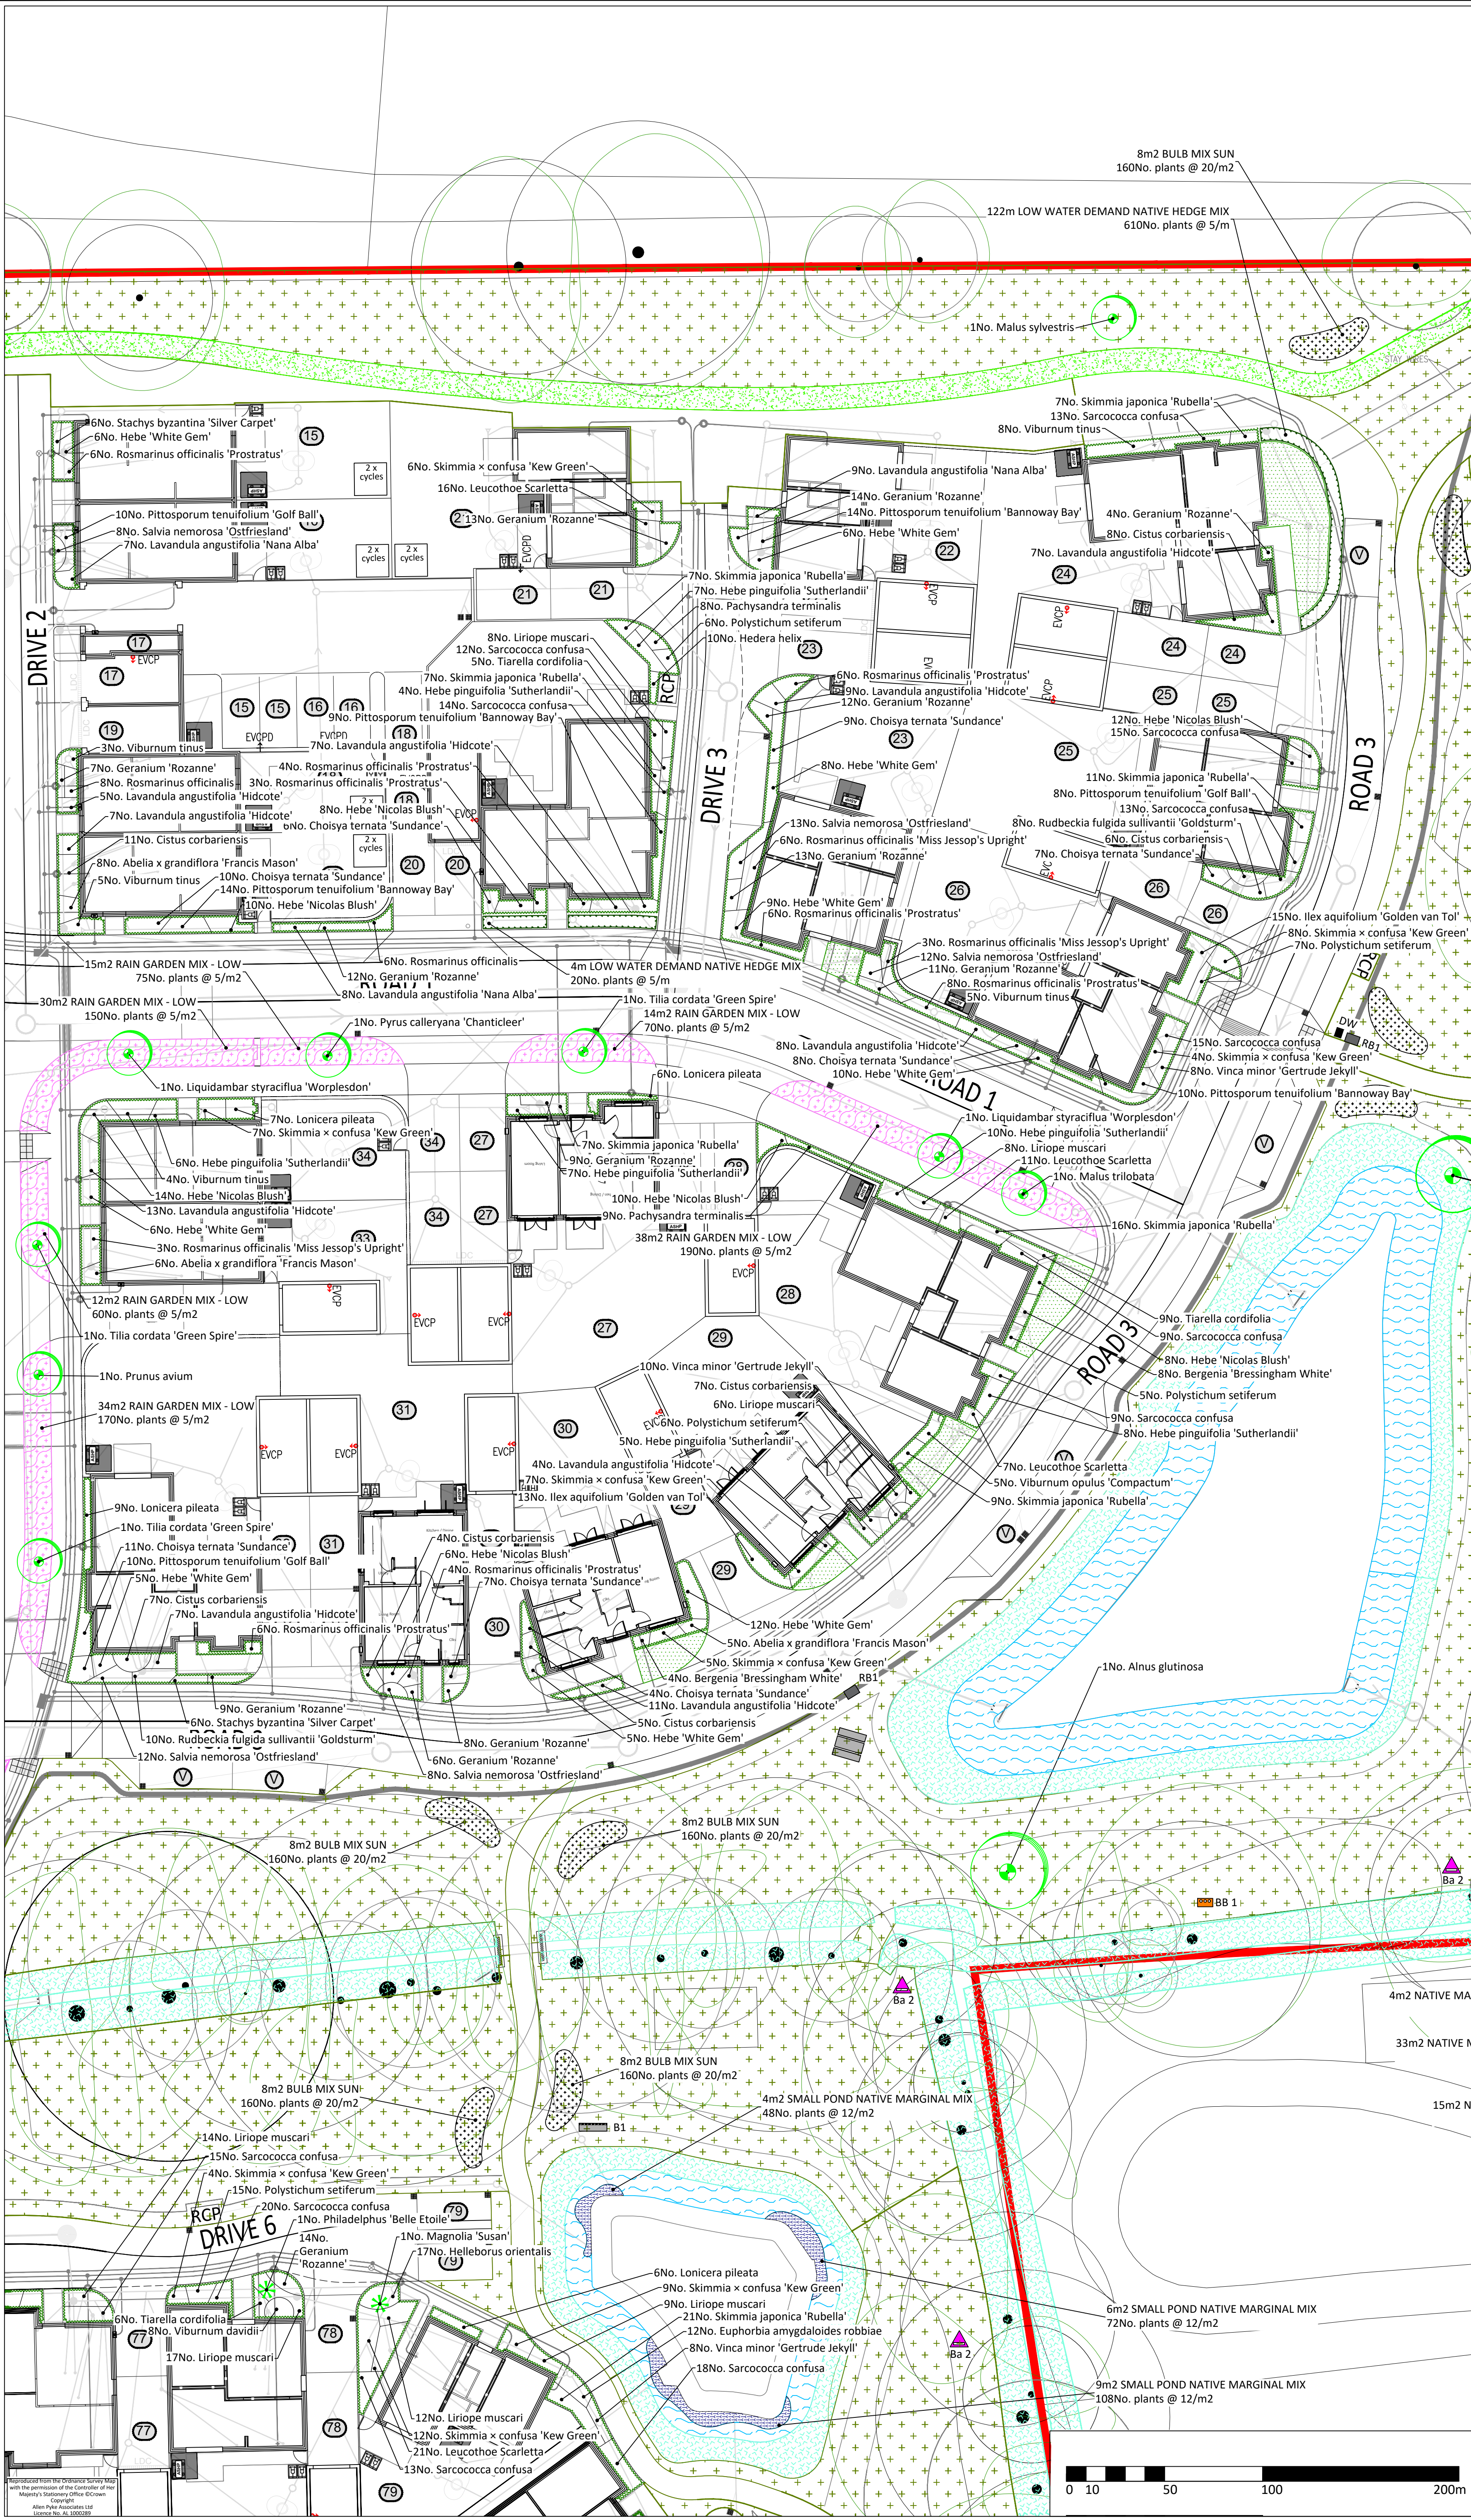

APAL FILE REFERENCE
3360-APA-ZZ-XX-PP-L-2000.dwg

Notes
This drawing is subject to copyright.
Do not scale from this drawing.
Based on drawing by Stuart Michael Associates
Drawing number 7276-SMA-XX-XX-DR-C-0500

North

KEY PLAN

LEGEND

Application boundary

Existing Vegetation to be retained, refer to arboricultural drawings for RPA's and tree protection

PROPOSED ELEMENTS

PLANTING

Tree, refer to plant schedule

Native Scrub Mix, refer to plant schedule

Ornamental Shrubs, refer to plant schedule

ECOLOGY ENHANCEMENT FEATURES

Log piles - Logs cut from felled site trees, min 100mm dia, verticals partway buried in ground to stabilise pile, horizontal stacked within. Cover top with grass/soil to prevent drying out. Max 600mm high.

TRIM TRAIL PLAY EQUIPMENT

All play items to be supplied by Miracle Design and Play

Balance Walk, MAEBW and Stepping Posts, MAESL20

MISCELLANEOUS

Indicative proposed contours and levels for pond creation.

Drawing Status
PLANNING

020 8549 3434
www.allenpyke.co.uk
design@allenpyke.co.uk
Registered office: 100, The Waterfront, London SE10 0JF

Client

Bellway Homes Limited
South London

Project

Duckmoor, Billinghamurst

Drawing Title

Detailed Planting Plan

Drawing Number

3360-APA-ZZ-XX-PP-L-2002

Scale

1:200@A1

Project No

3360

Date

24/02/25

By/Chk

CG/TB

Revision

P07