

Borehole: Photos

WS17
GE20724



Image 1. 1652369838473.jpg:
WindowSamplerPhoto



Borehole: Photos

WS18
GE20724



Image 1. 1652437658710.jpg:
WindowSamplerPhoto

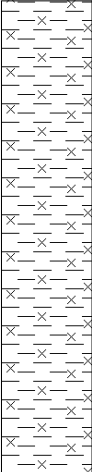
 Unit 7, Danworth Farm Hurstpierpoint BN6 9GL www.gesl.net				Borehole Log				Borehole No. WS19 Sheet 1 of 1	
Project Name: North Horsham II				Project No. GE20724		Co-ords: 519850E - 133227N		Hole Type WLS	
Location: Horsham				Level: 64.41		Scale 1:25			
Client: Legal & General				Dates: 12/05/2022		Logged By KO			
Well	Water Strikes	Sample and In Situ Testing			Depth (m)	Level (m)	Legend	Stratum Description	
		Depth (m)	Type	Results					
		0.10	ES	4.4kg/cm2	0.30	64.10		Brown silty clay with abundant rootlets. TOPSOIL	
		0.50	D				4.3kg/cm2		Very stiff orangish brown and pale grey silty CLAY with black ferruginous fragments. TUNBRIDGE WELLS SAND
		0.50	PP						
		0.60	ES						
		1.00	D	3.9kg/cm2		Very stiff reddish orange silty sandy CLAY with frequent siltstone inclusions. TUNBRIDGE WELLS SAND			
		1.00	PP						
1.10	ES								
1.50	D	3.9kg/cm2		End of Borehole at 2.30m					
1.50	PP								
2.00	D	3.9kg/cm2							
2.00	PP								
2.30	D								
Dynamic Sampling Run Details Depth Top Depth Base Diameter Water Strike Details (mbgl) Depth Strike Rose To Remarks									
									



Image 1. 1652367507790.jpg:
WindowSamplerPhoto



www.gesl.net

Geo-Environmental www.gesl.net

Borehole No.

WS20

Sheet 1 of 1

Project Name: North Horsham II

Project No.
GE20724

Co-ords: 519549E - 133296N

Hole Type	WLS
-----------	-----

Location: Horsham

Level:	57.40
--------	-------

Scale
1:25

Client: Legal & General

Dates: 06/05/2022

Logged By
KO



Borehole: Photos

WS20
GE20724



Image 1. 1651843094460.jpg:
WindowSamplerPhoto



Geo-Environmental

Unit 7, Danworth Farm
Hurstpierpoint
BN6 9GL
www.gesl.net

Borehole Log

Borehole No.

WS21

Sheet 1 of 1

Project Name: North Horsham II

Project No.
GE20724

Co-ords: 520150E - 133300N

Hole Type
WLS

Location: Horsham

Level: 66.75

Scale
1:25

Client: Legal & General

Dates: 12/05/2022

Logged By
KO

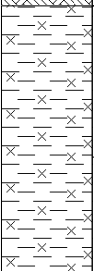
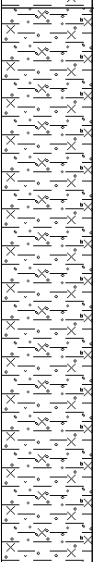
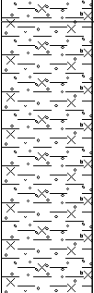
Well	Water Strikes	Sample and In Situ Testing			Depth (m)	Level (m)	Legend	Stratum Description	
		Depth (m)	Type	Results					
		0.10	ES	4.0kg/cm2	0.30	66.45		Brown silty CLAY with black flecking. TOPSOIL	1
		0.50	D		1.10	65.65		Orangish brown and grey sandy gravelly CLAY with black ferruginous fragments. Sand is fine. Gravel is fine to coarse sub angular sandstone. TUNBRIDGE WELLS SAND	
		0.50	PP						
		0.70	ES					<u>Abundant sandstone</u>	
		1.00	D	5.0kg/cm2	1.70	65.05		Brown and black silty clayey iron stained weakly cemented sandstone gravel. TUNBRIDGE WELLS SAND	2
		1.40	ES						
		1.50	D						
		2.00	D		2.30	64.45		Stiff orangish brown and pale grey silty CLAY with black ferruginous fragments. TUNBRIDGE WELLS SAND	
		2.00	PP					Grey and reddish brown clayey weakly cemented SILT. TUNBRIDGE WELLS SAND	
					2.70	64.05			3
		2.70	D					End of Borehole at 2.70m	
									4
									5
Dynamic Sampling Run Details		Water Strike Details (mbgl)		Remarks					
Depth Top	Depth Base	Diameter	Depth Strike	Rose To					





Image 1. 1652358488929.jpg:
WindowSamplerPhoto

 Unit 7, Danworth Farm Hurstpierpoint BN6 9GL www.gesl.net		Borehole Log			Borehole No. WS22 Sheet 1 of 1	
Project Name: North Horsham II		Project No. GE20724		Co-ords: 519700E - 133301N		Hole Type WLS
Location: Horsham				Level: 58.93		Scale 1:25
Client: Legal & General				Dates: 10/05/2022		Logged By KO

Well	Water Strikes	Sample and In Situ Testing			Depth (m)	Level (m)	Legend	Stratum Description	
		Depth (m)	Type	Results					
		0.20	ES		0.30	58.63		Brown silty clay with abundant rootlets. TOPSOIL	
		0.50 0.50	D PP	3.4kg/cm2				Very stiff pale grey and orangish brown silty CLAY with orange staining. WEALD CLAY <i>Some rootlets and roots 1-2mm.</i>	
		0.80	ES		1.20	57.73		Stiff orangish brown and pale grey silty gravelly CLAY with black ferruginous fragments. Gravel is fine to coarse of siltstone and sandstone.. WEALD CLAY	
		1.00 1.00	D PP	4.8kg/cm2					
		1.50 1.50	D PP	4.8kg/cm2					
		2.00 2.00 2.10	D PP ES	4.2kg/cm2					
		2.50 2.50	D PP	4.9kg/cm2	3.10	55.83		Very stiff bluish grey silty CLAY with some siltstone inclusions. WEALD CLAY	
		3.00 3.00	D PP	5.0kg/cm2					
		3.50 3.50	D PP	3.5kg/cm2					
				4.00 4.00	D PP	4.7kg/cm2	4.00	54.93	
									5

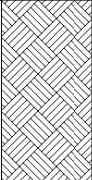
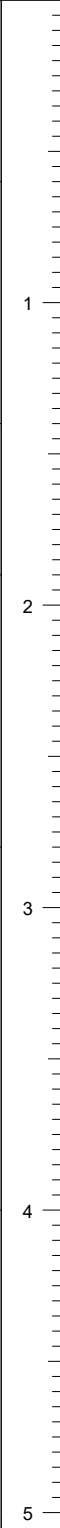
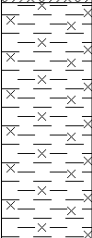
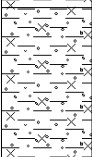
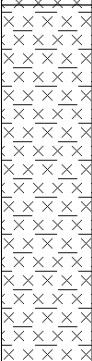
Dynamic Sampling Run Details			Water Strike Details (mbgl)		Remarks
Depth Top	Depth Base	Diameter	Depth Strike	Rose To	
			3.85	3.85	
					Water at 2.15





Image 1. 1652194299098.jpg:
WindowSamplerPhoto

 Unit 7, Danworth Farm Hurstpierpoint BN6 9GL www.gesl.net				Borehole Log				Borehole No. WS23 Sheet 1 of 1	
Project Name: North Horsham II				Project No. GE20724		Co-ords: 519758E - 133340N		Hole Type WLS	
Location: Horsham				Level: 58.42		Scale 1:25			
Client: Legal & General				Dates: 10/05/2022		Logged By KO			

Well	Water Strikes	Sample and In Situ Testing			Depth (m)	Level (m)	Legend	Stratum Description	
		Depth (m)	Type	Results					
		0.30	ES	3.9kg/cm2	0.60	57.82	 Crop overlying brown silty clay with abundant rootlets and some orange staining. TOPSOIL		
		0.65 0.70	D ES						 Very stiff pale grey and orangish brown silty CLAY with orange and black ferruginous staining and some black fragments WEALD CLAY <i>Some rootlets</i>
		1.00 1.00 1.00	D D PP		1.40	57.02	 Pale grey and orange silty CLAY with occasional weakly cemented siltstone gravel. WEALD CLAY		
		1.50 1.50	D D						1.90
		2.00	D		2.80	55.62	 Pale grey slightly clayey weakly cemented SILT. WEALD CLAY		
		2.50 2.60	D D						4.00
		3.00	D						
		3.50	D						
		4.00 4.00	D D						

Dynamic Sampling Run Details			Water Strike Details (mbgl)		Remarks
Depth Top	Depth Base	Diameter	Depth Strike	Rose To	
			3.00	1.29	
					Water at 3.85



Borehole: Photos

WS23
GE20724



Image 1. 1652190360419.jpg:
WindowSamplerPhoto

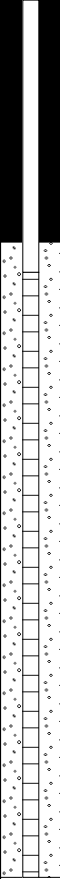
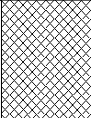
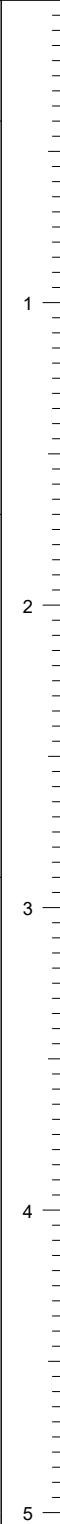
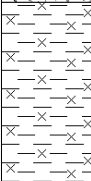
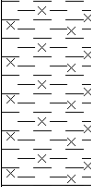
 Unit 7, Danworth Farm Hurstpierpoint BN6 9GL www.gesl.net				Borehole Log				Borehole No. WS24 Sheet 1 of 1		
Project Name: North Horsham II				Project No. GE20724		Co-ords: 520225E - 133375N		Hole Type WLS		
Location: Horsham				Level: 62.91		Scale 1:25				
Client: Legal & General				Dates: 12/05/2022		Logged By KO				
Well	Water Strikes	Sample and In Situ Testing			Depth (m)	Level (m)	Legend	Stratum Description		
		Depth (m)	Type	Results						
		0.30	ES		0.40	62.51		Brown silty gravelly clay with some brick fragments. MADE GROUND		
	0.50	D						Orangish brown and pale grey sandy gravelly CLAY with frequent black ferruginous fragments. Sand is fine to coarse. Gravel is fine to coarse sub angular sandstone. TUNBRIDGE WELLS SAND		
	0.50	PP	3.8kg/cm2							
	0.70	ES								
	1.00	D			1.70	61.21		Very stiff brown and pale grey silty CLAY with some black flecking. TUNBRIDGE WELLS SAND		
	1.00	PP	2.9kg/cm2							
	1.50	D								
	2.00	D						Abundant gravel.		
	2.00	PP	5.0kg/cm2							
	2.20	ES								
2.50	D									
2.50	PP	4.5kg/cm2								
2.90	D			2.90	60.01		End of Borehole at 2.90m			
Dynamic Sampling Run Details		Water Strike Details (mbgl)		Remarks						
Depth Top	Depth Base	Diameter	Depth Strike	Rose To						



Image 1. 1652354270296.jpg:
WindowSamplerPhoto





Image 1. 1652196814961.jpg:
WindowSamplerPhoto



Geo-Environmental

Unit 7, Danworth Farm
Hurstpierpoint
BN6 9GL
www.gesl.net

Borehole Log

Borehole No.

WS26

Sheet 1 of 1

Project Name: North Horsham II

Project No.
GE20724

Co-ords: 519475E - 133375N

Hole Type
WLS

Location: Horsham

Level: 55.99

Scale
1:25

Client: Legal & General

Dates: 06/05/2022

Logged By
KO

Well	Water Strikes	Sample and In Situ Testing			Depth (m)	Level (m)	Legend	Stratum Description	
		Depth (m)	Type	Results					
		0.10	ES		0.30	55.69		Grass overlying brown silty clay with abundant rootlets. TOPSOIL	1
		0.40	ES					Very stiff orangish brown and pale grey silty CLAY with orange staining and black ferruginous fragments. WEALD CLAY	
		0.50	D						
		1.00	D			2.10	53.89	Orange and brown slightly sandy CLAY with rare fine to medium sub-angular iron stained weakly cemented silt. WEALD CLAY	2
		1.50	D						
		2.00	D						
		2.20	ES						
		2.50	D		2.60	53.39		Very stiff pale grey silty CLAY with orange staining and siltstone inclusions. WEALD CLAY	3
		2.90	D						
							End of Borehole at 2.90m		
									4
									5
Dynamic Sampling Run Details		Water Strike Details (mbgl)			Remarks				
Depth Top	Depth Base	Diameter	Depth Strike	Rose To	Dry				



Borehole: Photos

WS26
GE20724



Image 1. 1651840545452.jpg:
WindowSamplerPhoto



Geo-Environmental
www.gesl.net

Unit 7, Danworth Farm
Hurstpierpoint
BN6 9GL

Borehole Log

Borehole No.

WS27

Sheet 1 of 1

Project Name: North Horsham II

Project No.
GE20724

Co-ords: 519625E - 133450N

Hole Type
WLS

Location: Horsham

Level: 56.04

Scale
1:25

Client: Legal & General

Dates: 10/05/2022

Logged By
KO



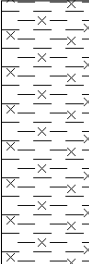
Well	Water Strikes	Sample and In Situ Testing			Depth (m)	Level (m)	Legend	Stratum Description	
		Depth (m)	Type	Results					
		0.10	ES		0.30	55.74		Brown silty CLAY with abundant rootlets. TOPSOIL	1
		0.50	D					Stiff pale grey and orangish brown silty CLAY with frequent black ferruginous fragments and orange staining. WEALD CLAY	
		0.70	ES						
		1.00	D		1.20	54.84		Stiff pale grey, brown and orangish brown silty sandy gravelly CLAY with frequent black ferruginous fragments and orange staining. Sand is fine to coarse. Gravel is fine to coarse sub angular ironstone/ sandstone. WEALD CLAY	2
		1.50	D						
		2.00	D						
		2.40	ES		2.10	53.94		Very stiff pale grey and orangish brown silty CLAY with orange staining. WEALD CLAY	3
		2.50	D						
		2.90	D						
								2.80	53.24
					2.90	53.14			
								End of Borehole at 2.90m	



Image 1. 1651760341785.jpg:
WindowSamplerPhoto

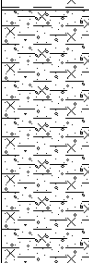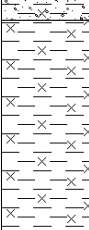

Geo-Environmental
www.gesl.net

Unit 7, Danworth Farm
Hurstpierpoint
BN6 9GL

Borehole Log

Borehole No.

WS28

Sheet 1 of 1

Project Name: North Horsham II

Project No.
GE20724

Co-ords: 520231E - 133373N

Hole Type
WLS

Location: Horsham

Level: 63.53

Scale
1:25

Client: Legal & General

Dates: 11/05/2022

Logged By
KO

Well	Water Strikes	Sample and In Situ Testing			Depth (m)	Level (m)	Legend	Stratum Description	
		Depth (m)	Type	Results					
		0.10	ES	4.3kg/cm2	0.30	63.23		Brown silty clay with abundant rootlets and orange staining. TOPSOIL	1 — <



Image 1. 1652270835423.jpg:
WindowSamplerPhoto








Borehole: Photos

WS29
GE20724



Image 1. 1652279920562.jpg:
WindowSamplerPhoto

 Unit 7, Danworth Farm Hurstpierpoint BN6 9GL www.gesl.net		Borehole Log				Borehole No. WS30 Sheet 1 of 1	
Project Name: North Horsham II		Project No. GE20724		Co-ords: 520000E - 133450N		Hole Type WLS	
Location: Horsham				Level: 59.67		Scale 1:25	
Client: Legal & General				Dates: 10/05/2022		Logged By KO	

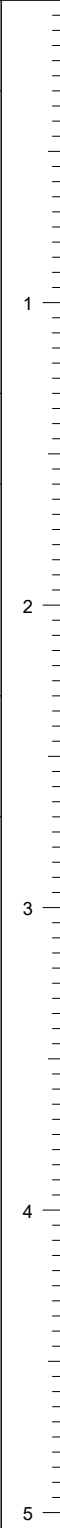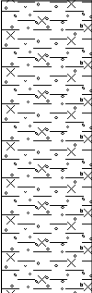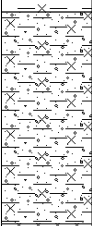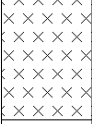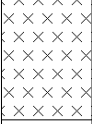Well	Water Strikes	Sample and In Situ Testing			Depth (m)	Level (m)	Legend	Stratum Description					
		Depth (m)	Type	Results									
		0.10	ES	3.8kg/cm2	0.30	59.36		Brown silty clay with abundant rootlets. TOPSOIL					
		0.50	D					2.8kg/cm2		1.30	58.36		Stiff reddish brown, orangish brown and pale grey mottled silty gravelly CLAY with frequent black ferruginous fragments. WEALD CLAY
		0.50	PP										58.06
		0.60	ES	57.36		Very stiff brown and pale grey silty CLAY with some black ferruginous fragments. WEALD CLAY							
		1.00	D			56.96		Orangish brown silty sandy CLAY with frequent weakly cemented siltstone inclusions and black ferruginous fragments. WEALD CLAY					
		1.00	PP					End of Borehole at 2.70m					
		1.50	D										
		1.50	PP										
		1.50	ES										
		2.00	D	3.8kg/cm2	2.30	57.36		Brown with black and orange staining clayey weakly cemented SILT. WEALD CLAY					
2.00	PP												
		2.50	D		2.70	56.96							

Dynamic Sampling Run Details			Water Strike Details (mbgl)		Remarks
Depth Top	Depth Base	Diameter	Depth Strike	Rose To	

