


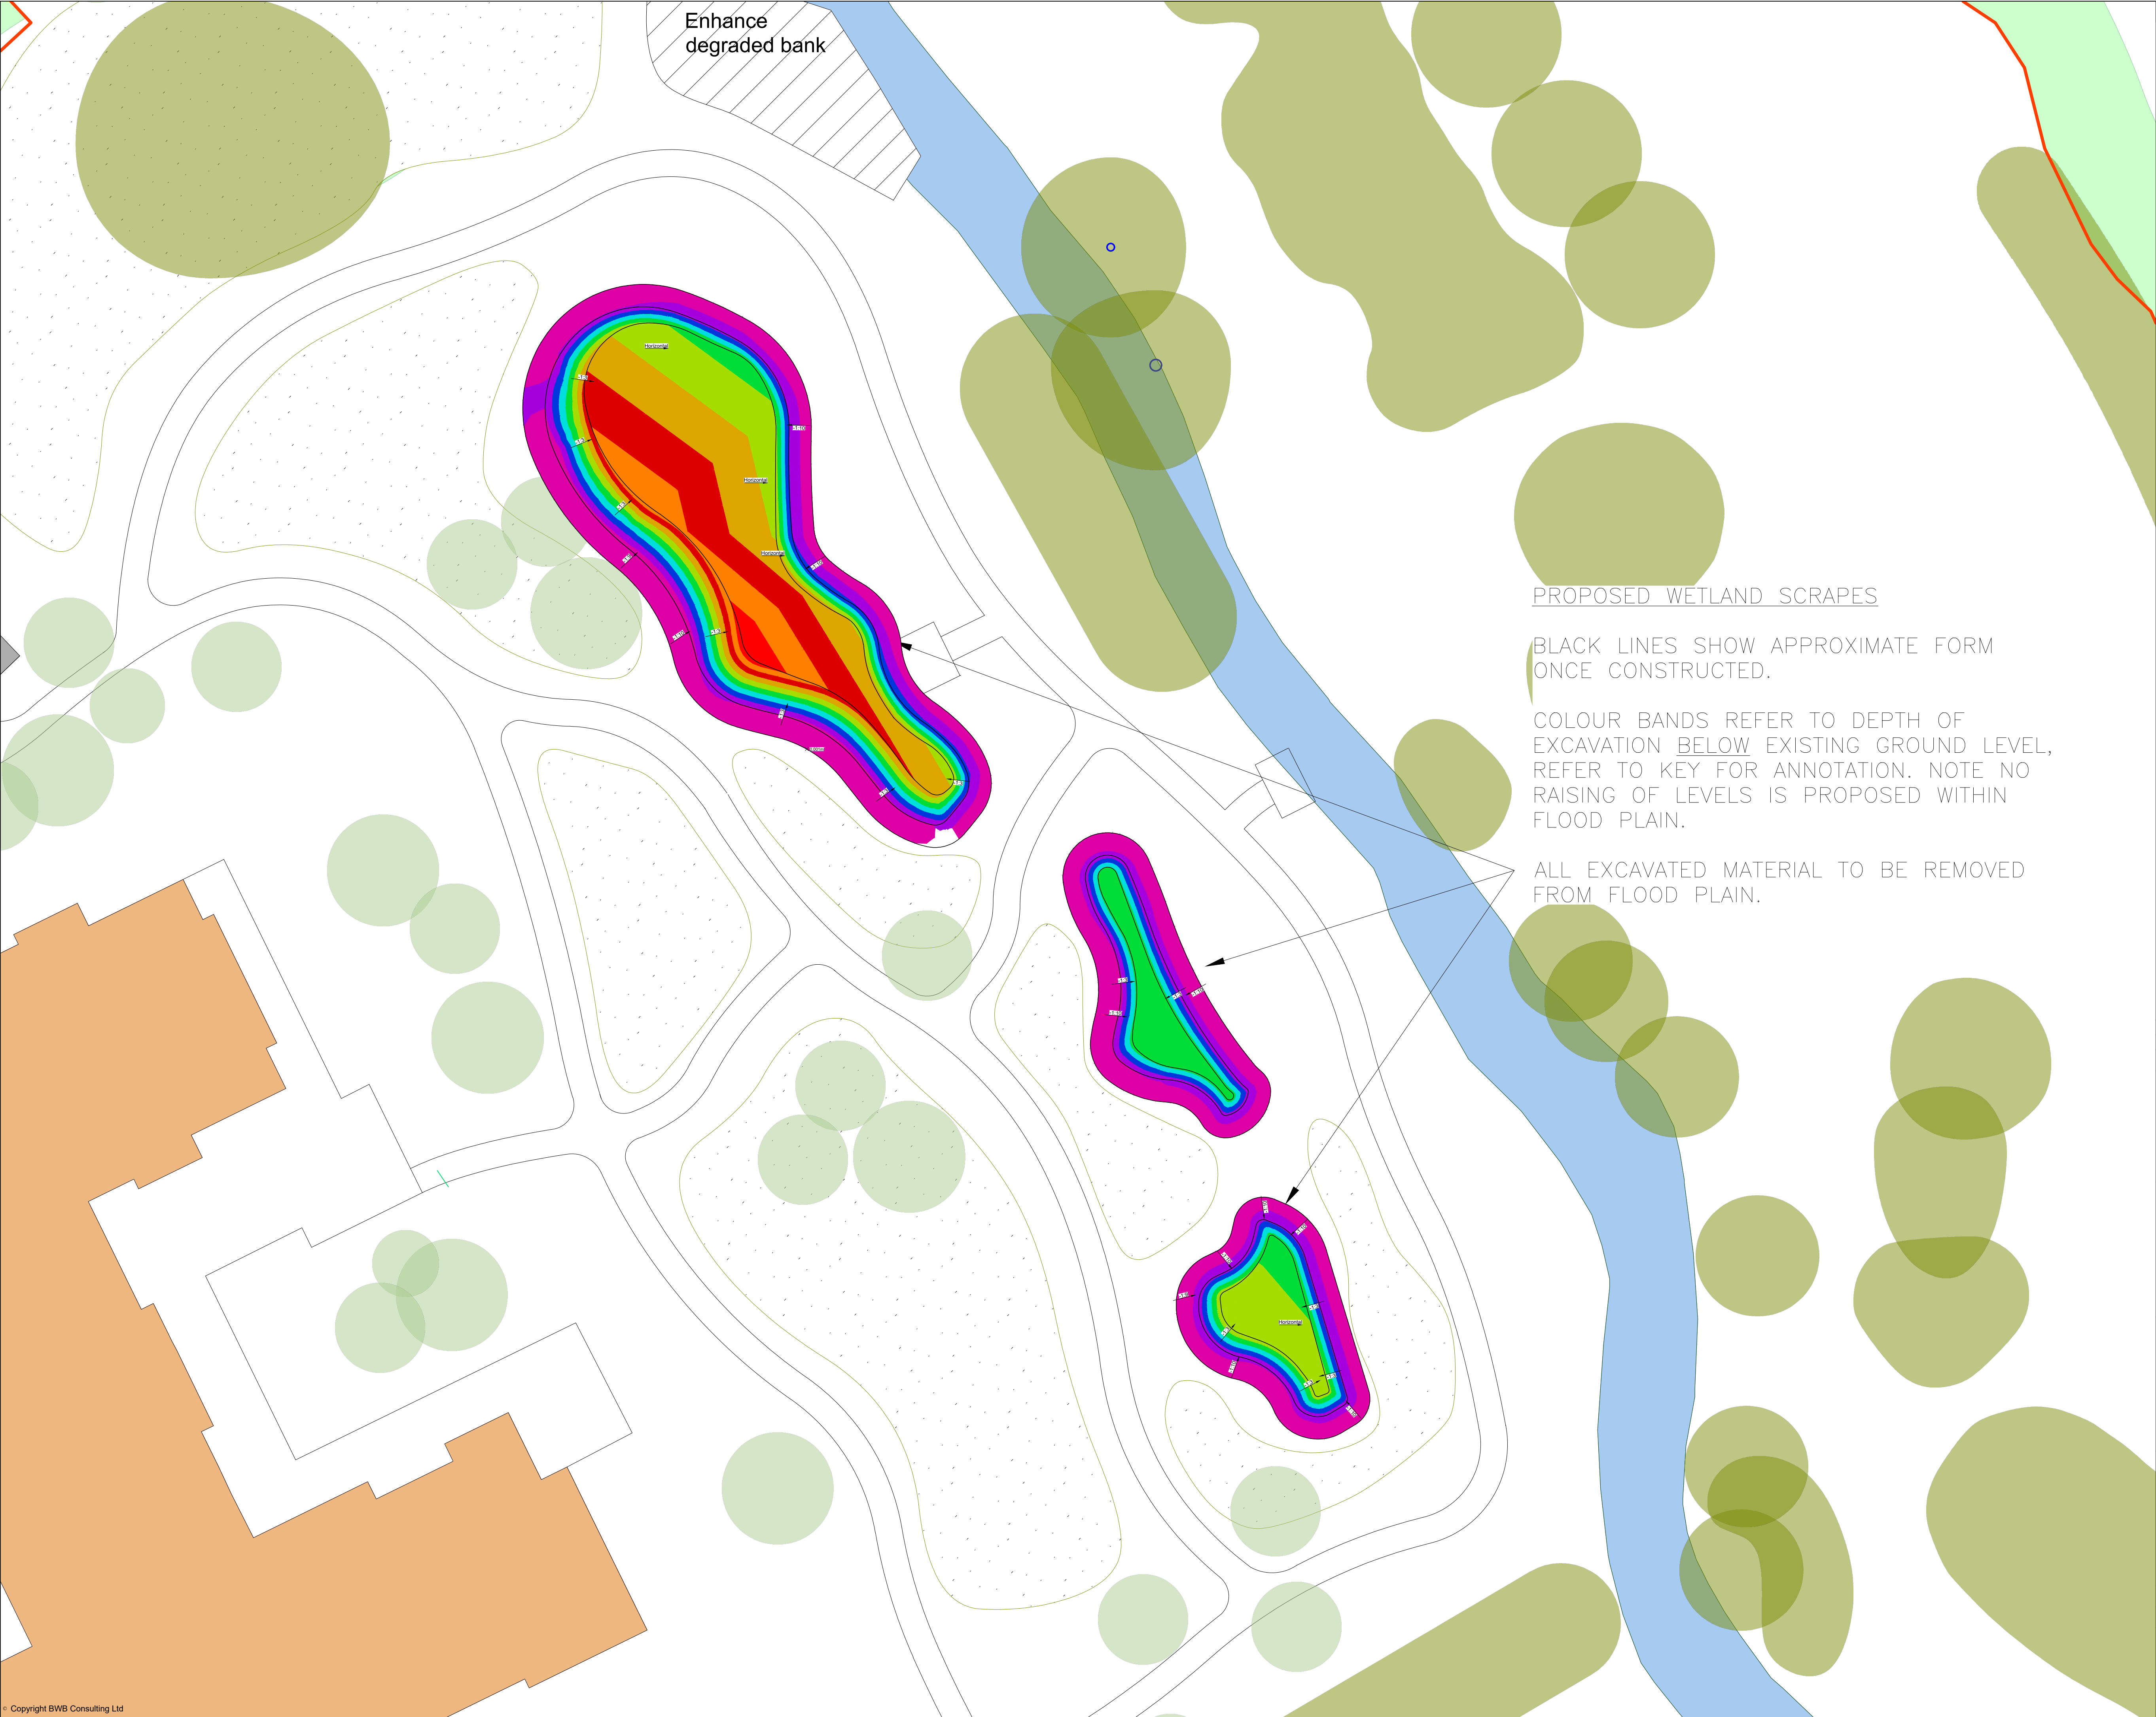

Enhance
degraded bank

PROPOSED WETLAND SCRAPES

BLACK LINES SHOW APPROXIMATE FORM
ONCE CONSTRUCTED.

COLOUR BANDS REFER TO DEPTH OF
EXCAVATION BELOW EXISTING GROUND LEVEL,
REFER TO KEY FOR ANNOTATION. NOTE NO
RAISING OF LEVELS IS PROPOSED WITHIN
FLOOD PLAIN.

ALL EXCAVATED MATERIAL TO BE REMOVED
FROM FLOOD PLAIN.

Notes

- Do not scale this drawing. All dimensions must be checked/ verified on site. If in doubt ask.
- This drawing is to be read in conjunction with all relevant architects, engineers and specialists drawings and specifications.
- All dimensions in millimetres unless noted otherwise. All levels in metres unless noted otherwise.
- Any discrepancies noted on site are to be reported to the engineer immediately.

SURFACE LEVEL DATA				
BAND	MAX LEVEL BELOW EXISTING (m)	MIN LEVEL BELOW EXISTING (m)	COLOUR	AREA m²
1	-1.00	-0.90	Red	7.080
2	-0.90	-0.80	Orange	36.511
3	-0.80	-0.70	Dark Red	75.699
4	-0.70	-0.60	Yellow	90.292
5	-0.60	-0.50	Light Green	94.467
6	-0.50	-0.40	Green	82.849
7	-0.40	-0.30	Cyan	51.674
8	-0.30	-0.20	Blue	56.407
9	-0.20	-0.10	Purple	102.736
10	-0.10	0.00	Magenta	205.619

P1	JAN 2020	FIRST ISSUE			CMD	CMD
Rev	Date	Details of issue / revision			Drw	Rev

Issues & Revisions

BWB
CONSULTANCY | ENVIRONMENT
INFRASTRUCTURE | BUILDINGS

☐ Birmingham | 0121 233 3322
☐ Leeds | 0113 233 8000
☐ London | 020 7407 3879
☐ Manchester | 0161 233 4260
☒ Nottingham | 0115 924 1100
www.bwbconsulting.com

Client
INSPIRED VILLAGES

Project Title
**WELLCROSS FARM
BROADBRIDGE HEATH**

Drawing Title
**WETLAND SCRAPE
LEVELS**

Drawn:	C. Dodd	Reviewed:	C. Dodd
BWB Ref:	NTW2681	Date:	JAN '20
		Scale@A1:	1:200

Drawing Status
INFORMATION

Project - Originator - Zone - Level - Type - Role - Number	Status	Rev
IVH-BWB-00-ZZ-DGT-C-SK005	S2	P1