


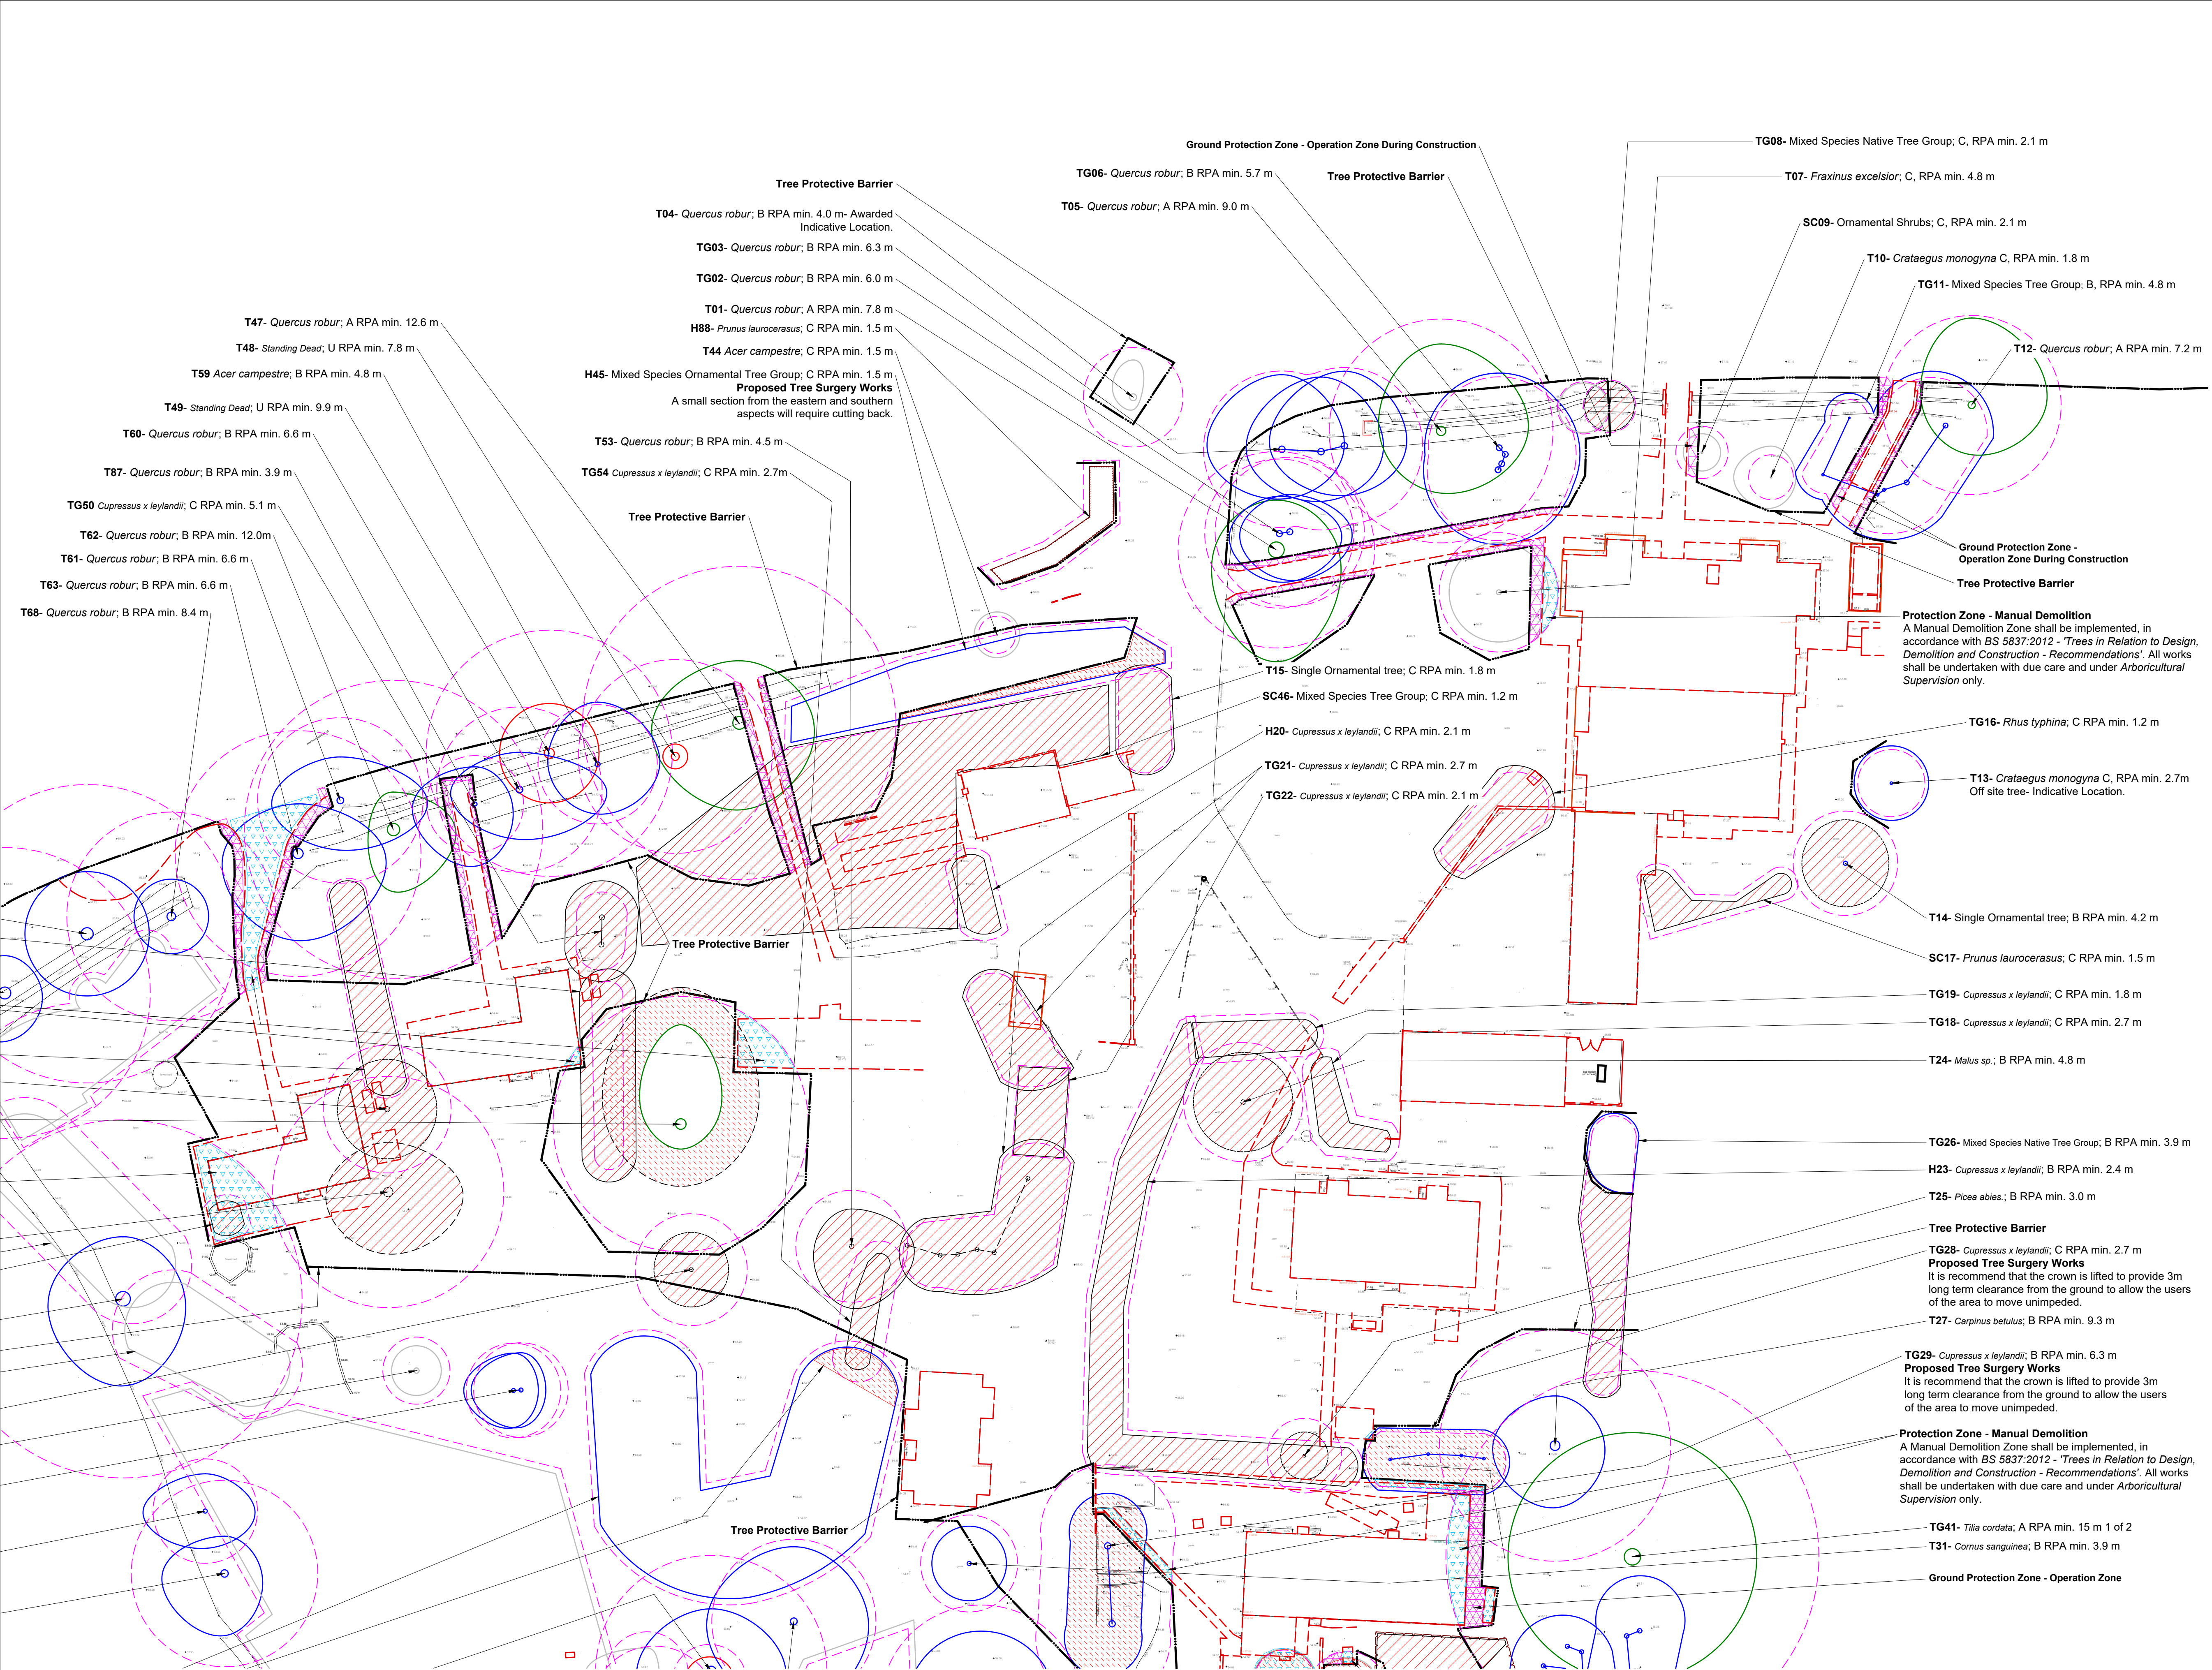

Legend

T02

Tree, Hedgerow and Shrub Numbers.

Tree Root Protection Areas
Specified in accordance with BS 5837:2012 - 'Trees in Relation to Design, Demolition and Construction - Recommendations'.

Category A Trees
Trees of High Quality and Value to be Retained.

Category B Trees
Trees of Moderate Quality and Value to be Retained.

Category C Trees
Trees of Low Quality and Value to be Retained.

Category U Trees
Trees unsuitable for long term retention.

Existing Trees to be Removed
All operations to be in accordance with BS3998:2010- 'Tree Works- Recommendations'

Existing Shrubs and Hedges to be Removed

Proposed Tree Surgery Works
Tree Surgery operations to be in accordance with BS 3998:2010 - 'Tree Works - Recommendations'.

Protection Zone - Manual Demolition
A Manual Demolition Zone shall be implemented, in accordance with BS 5837:2012 - 'Trees in Relation to Design, Demolition and Construction - Recommendations'. All works shall be undertaken with due care and under Arboricultural Supervision only.

Existing Structures to be Demolished

Protection Zone - Operation Zone During Demolition.
An Operation Zone shall be implemented within the Root Protection Area. Ground protection, fit for the expected level of traffic, shall be secured for the duration of the demolition period in accordance with BS 5837:2012 - 'Trees in Relation to Design, Demolition and Construction - Recommendations'.

Tree Protection Barrier
All Tree Protection Barriers to be in accordance with BS 5837:2012 - 'Trees in Relation to Design, Demolition and Construction - Recommendations'. 2.0 m height 'Heras' Welded Wire Mesh Fencing secured and positioned as specified.

Notes:

- Drawing to be read in colour.
- For details of existing trees and vegetation refer to: LLD3660-ARB-SCH-001 - Existing Tree Schedule;
- For assessment of effects of the proposed development on existing trees refer to LLD3660-ARB-REP-001- Arboricultural Impact Assessment and Method Statement.

PLANNING ISSUE

Rev	Description	Date	Initials
03	Planning Issue	13.03.26	GO
02	Draft Issue	13.01.26	RM
01	Draft Issue	08.01.26	GO
00	Draft Issue	06.01.26	GO

LIZARD
Landscape Design and Ecology
The Old Bank, 34 South Street, Tarring, Worthing, West Sussex, BN14 7LH
T. 01903 216033 E. lizardlandscape@btconnect.com W. lizardlandscapeecology.com

Client Salutem Shared Services Project Title and Location Woodview School on Ingfield Manor School. Manor Drive, Five Oaks, Billingshurst RH14 9AX	Drawing Title Tree Works and Demolition Plan
Scale 1:250@A1	Drawn GO
Approved KM	Date 06/01/2026
Drawing No LLD3660-ARB-DWG-030	Revision 03



Tree Works and Demolition Plan
South Side- Ingfield Manor Drive, Five Oaks, Billingshurst RH14 9AX