


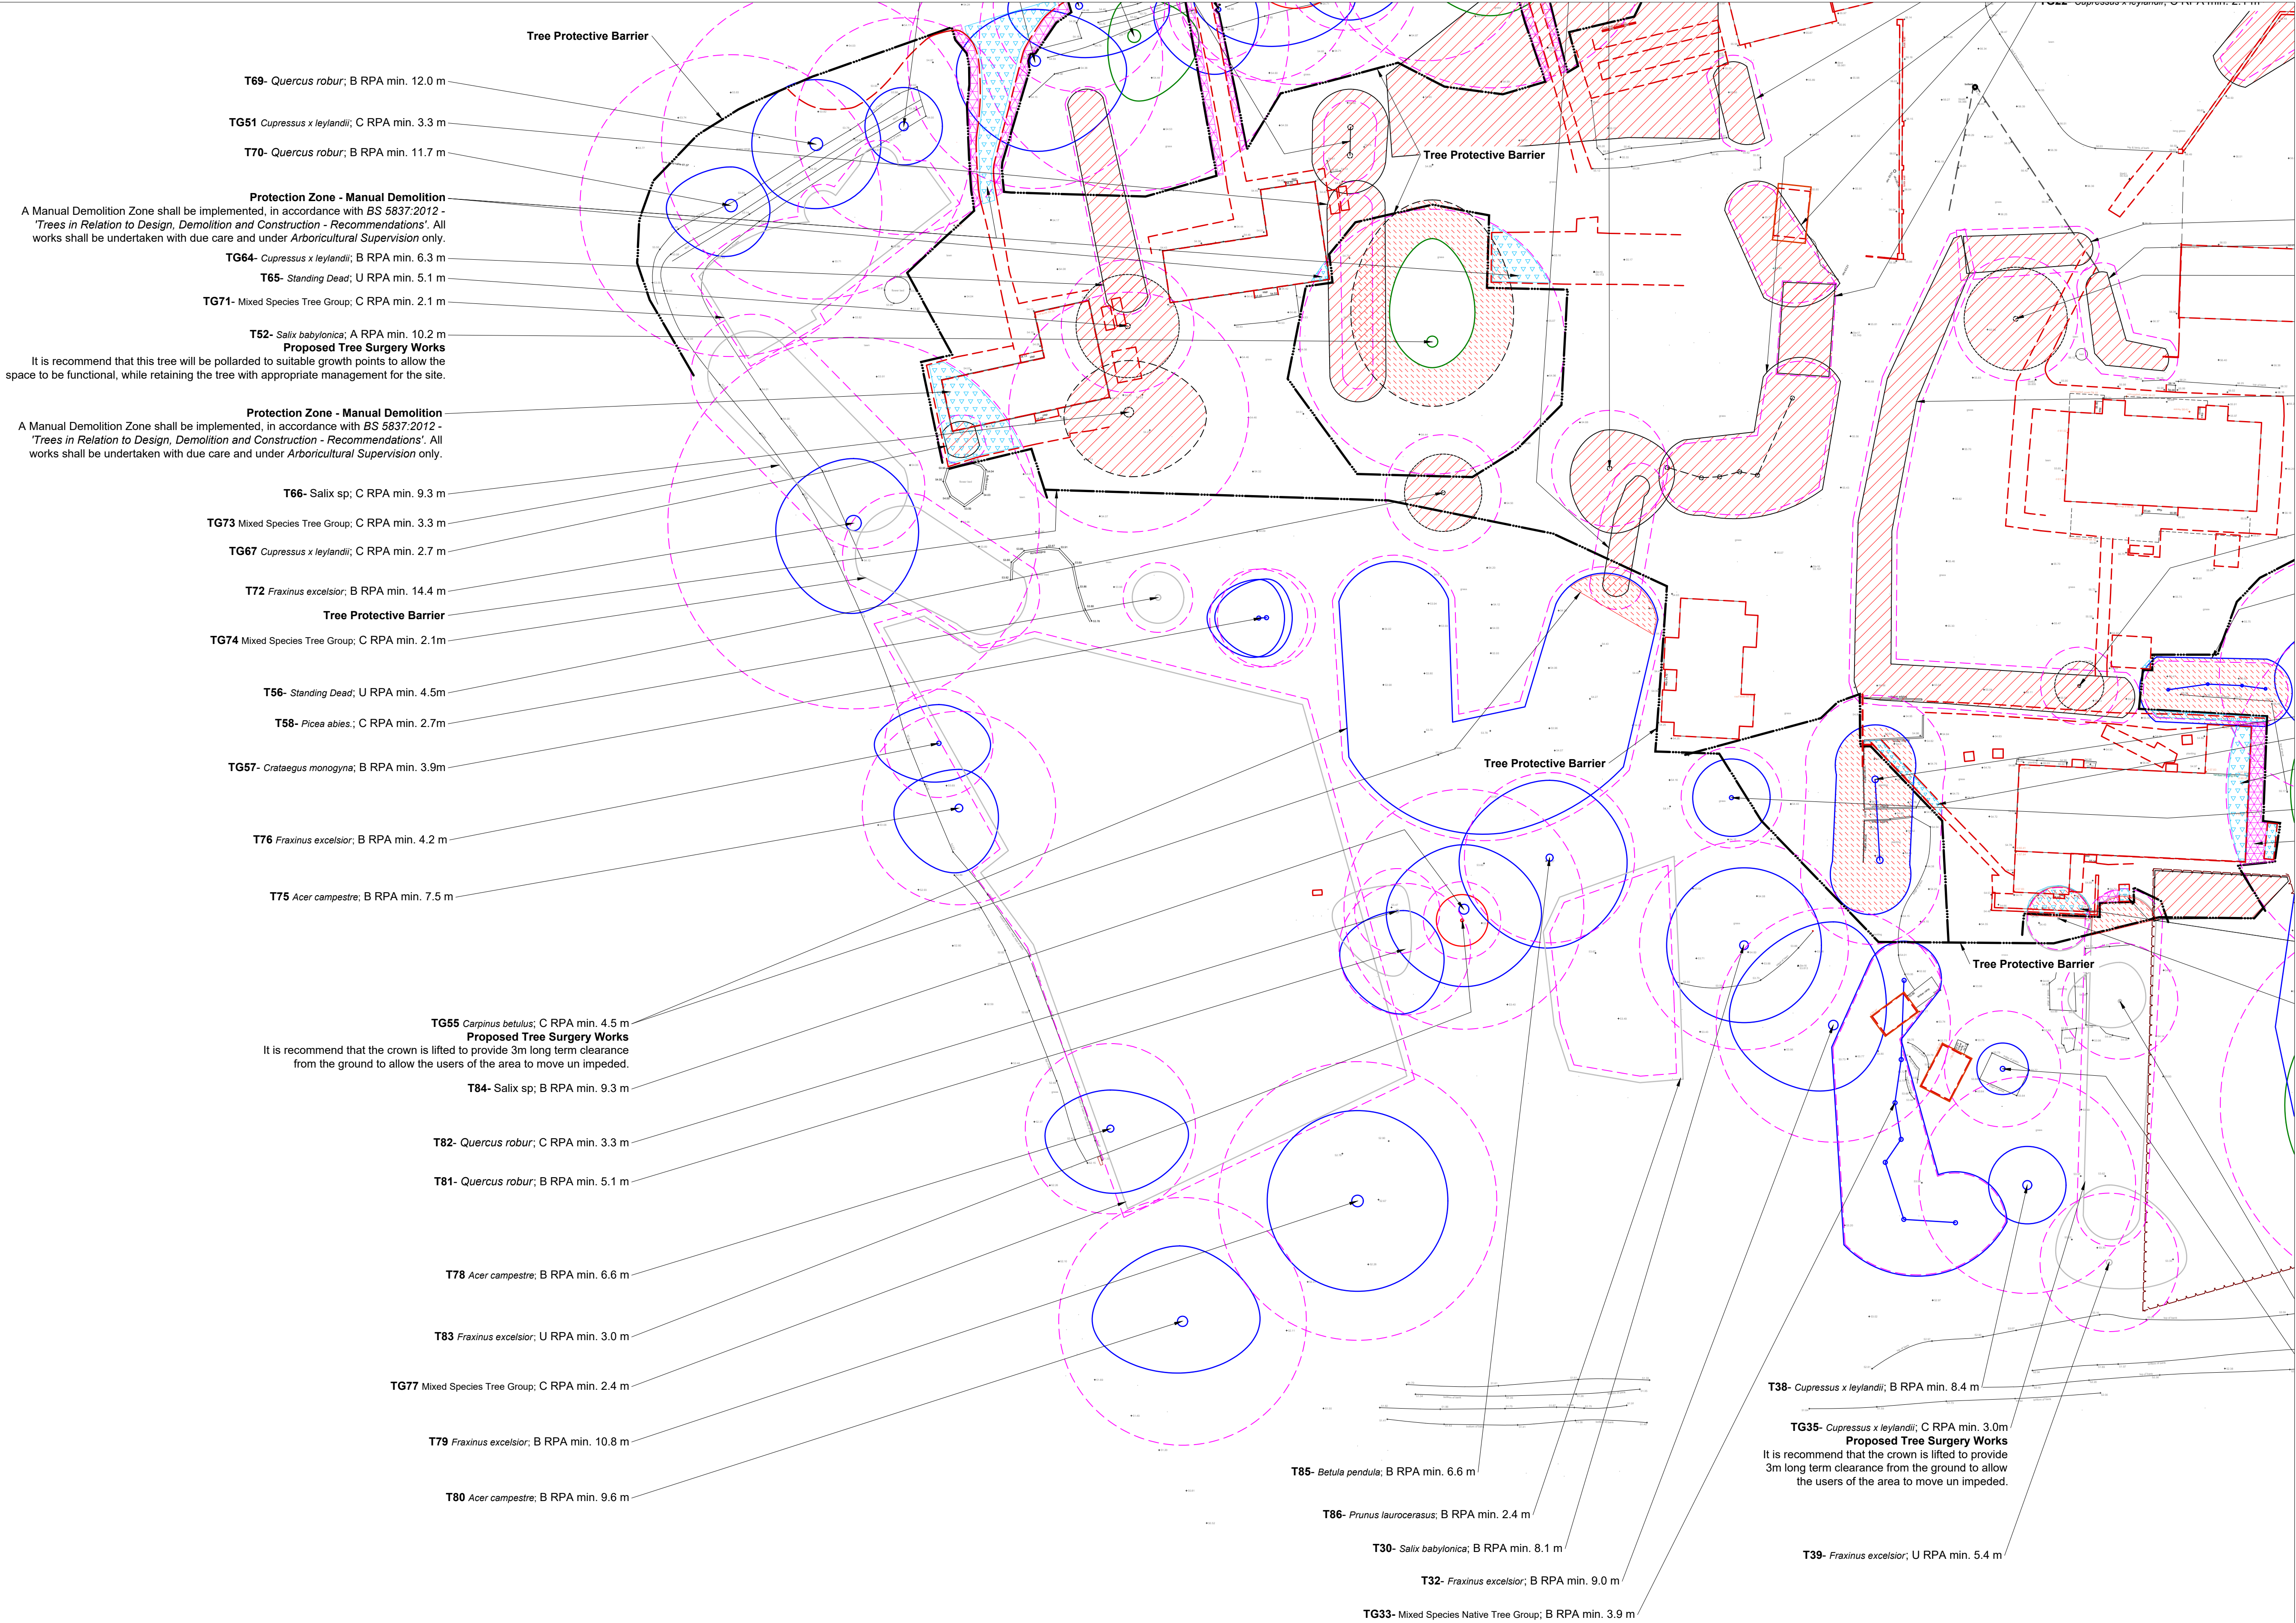

Legend

T02

Tree, Hedgerow and Shrub Numbers.

Tree Root Protection Areas

Specified in accordance with BS 5837:2012 - 'Trees in Relation to Design, Demolition and Construction - Recommendations'.

Category A Trees

Trees of High Quality and Value to be Retained.

Category B Trees

Trees of Moderate Quality and Value to be Retained.

Category C Trees

Trees of Low Quality and Value to be Retained.

Category U Trees

Trees unsuitable for long term retention.

Existing Trees to be Removed

All operations to be in accordance with BS3998:2010- 'Tree Works- Recommendations'

Existing Shrubs and Hedges to be Removed

Proposed Tree Surgery Works

Tree Surgery operations to be in accordance with BS 3998:2010 - 'Tree Works - Recommendations'.

Protection Zone - Manual Demolition

A Manual Demolition Zone shall be implemented, in accordance with BS 5837:2012 - 'Trees in Relation to Design, Demolition and Construction - Recommendations'. All works shall be undertaken with due care and under Arboricultural Supervision only.

Existing Structures to be Demolished

Protection Zone - Operation Zone During Demolition.

An Operation Zone shall be implemented within the Root Protection Area. Ground protection, fit for the expected level of traffic, shall be secured for the duration of the demolition period in accordance with BS 5837:2012 - 'Trees in Relation to Design, Demolition and Construction - Recommendations'.

Tree Protection Barrier

All Tree Protection Barriers to be in accordance with BS 5837:2012 - 'Trees in Relation to Design, Demolition and Construction - Recommendations'. 2.0 m height 'Heras' Welded Wire Mesh Fencing secured and positioned as specified.

Notes:

1. Drawing to be read in colour.

2. For details of existing trees and vegetation refer to: LLD3660-ARB-SCH-001 - Existing Tree Schedule;

3. For assessment of effects of the proposed development on existing trees refer to LLD3660-ARB-REP-001- Arboricultural Impact Assessment and Method Statement.

PLANNING ISSUE

Rev	Description	Date	Initials
03	Planning Issue	13.03.26	GO
02	Draft Issue	13.01.26	RM
01	Draft Issue	08.01.26	GO
00	Draft Issue	06.01.26	GO

LIZARD
Landscape Design and Ecology

The Old Bank, 34 South Street, Tarring, Worthing, West Sussex, BN14 7LH
T. 01903 216033 E. lizardlandscape@btconnect.com W. lizardlandscape.co.uk

Client

Salutem Shared Services

Project Title and Location

Woodview School on Ingfield Manor School.
Manor Drive, Five Oaks, Billingshurst RH14 9AX

Drawing Title

Tree Works and Demolishion Plan

Scale

1:250@A1

Drawn

GO

Approved

KM

Date

06/01/2026

Drawing No

LLD3660-ARB-DWG-031

Revision

03

Tree Works and Demolishion Plan
South Side- Ingfield Manor Drive, Five Oaks, Billingshurst RH14 9AX