


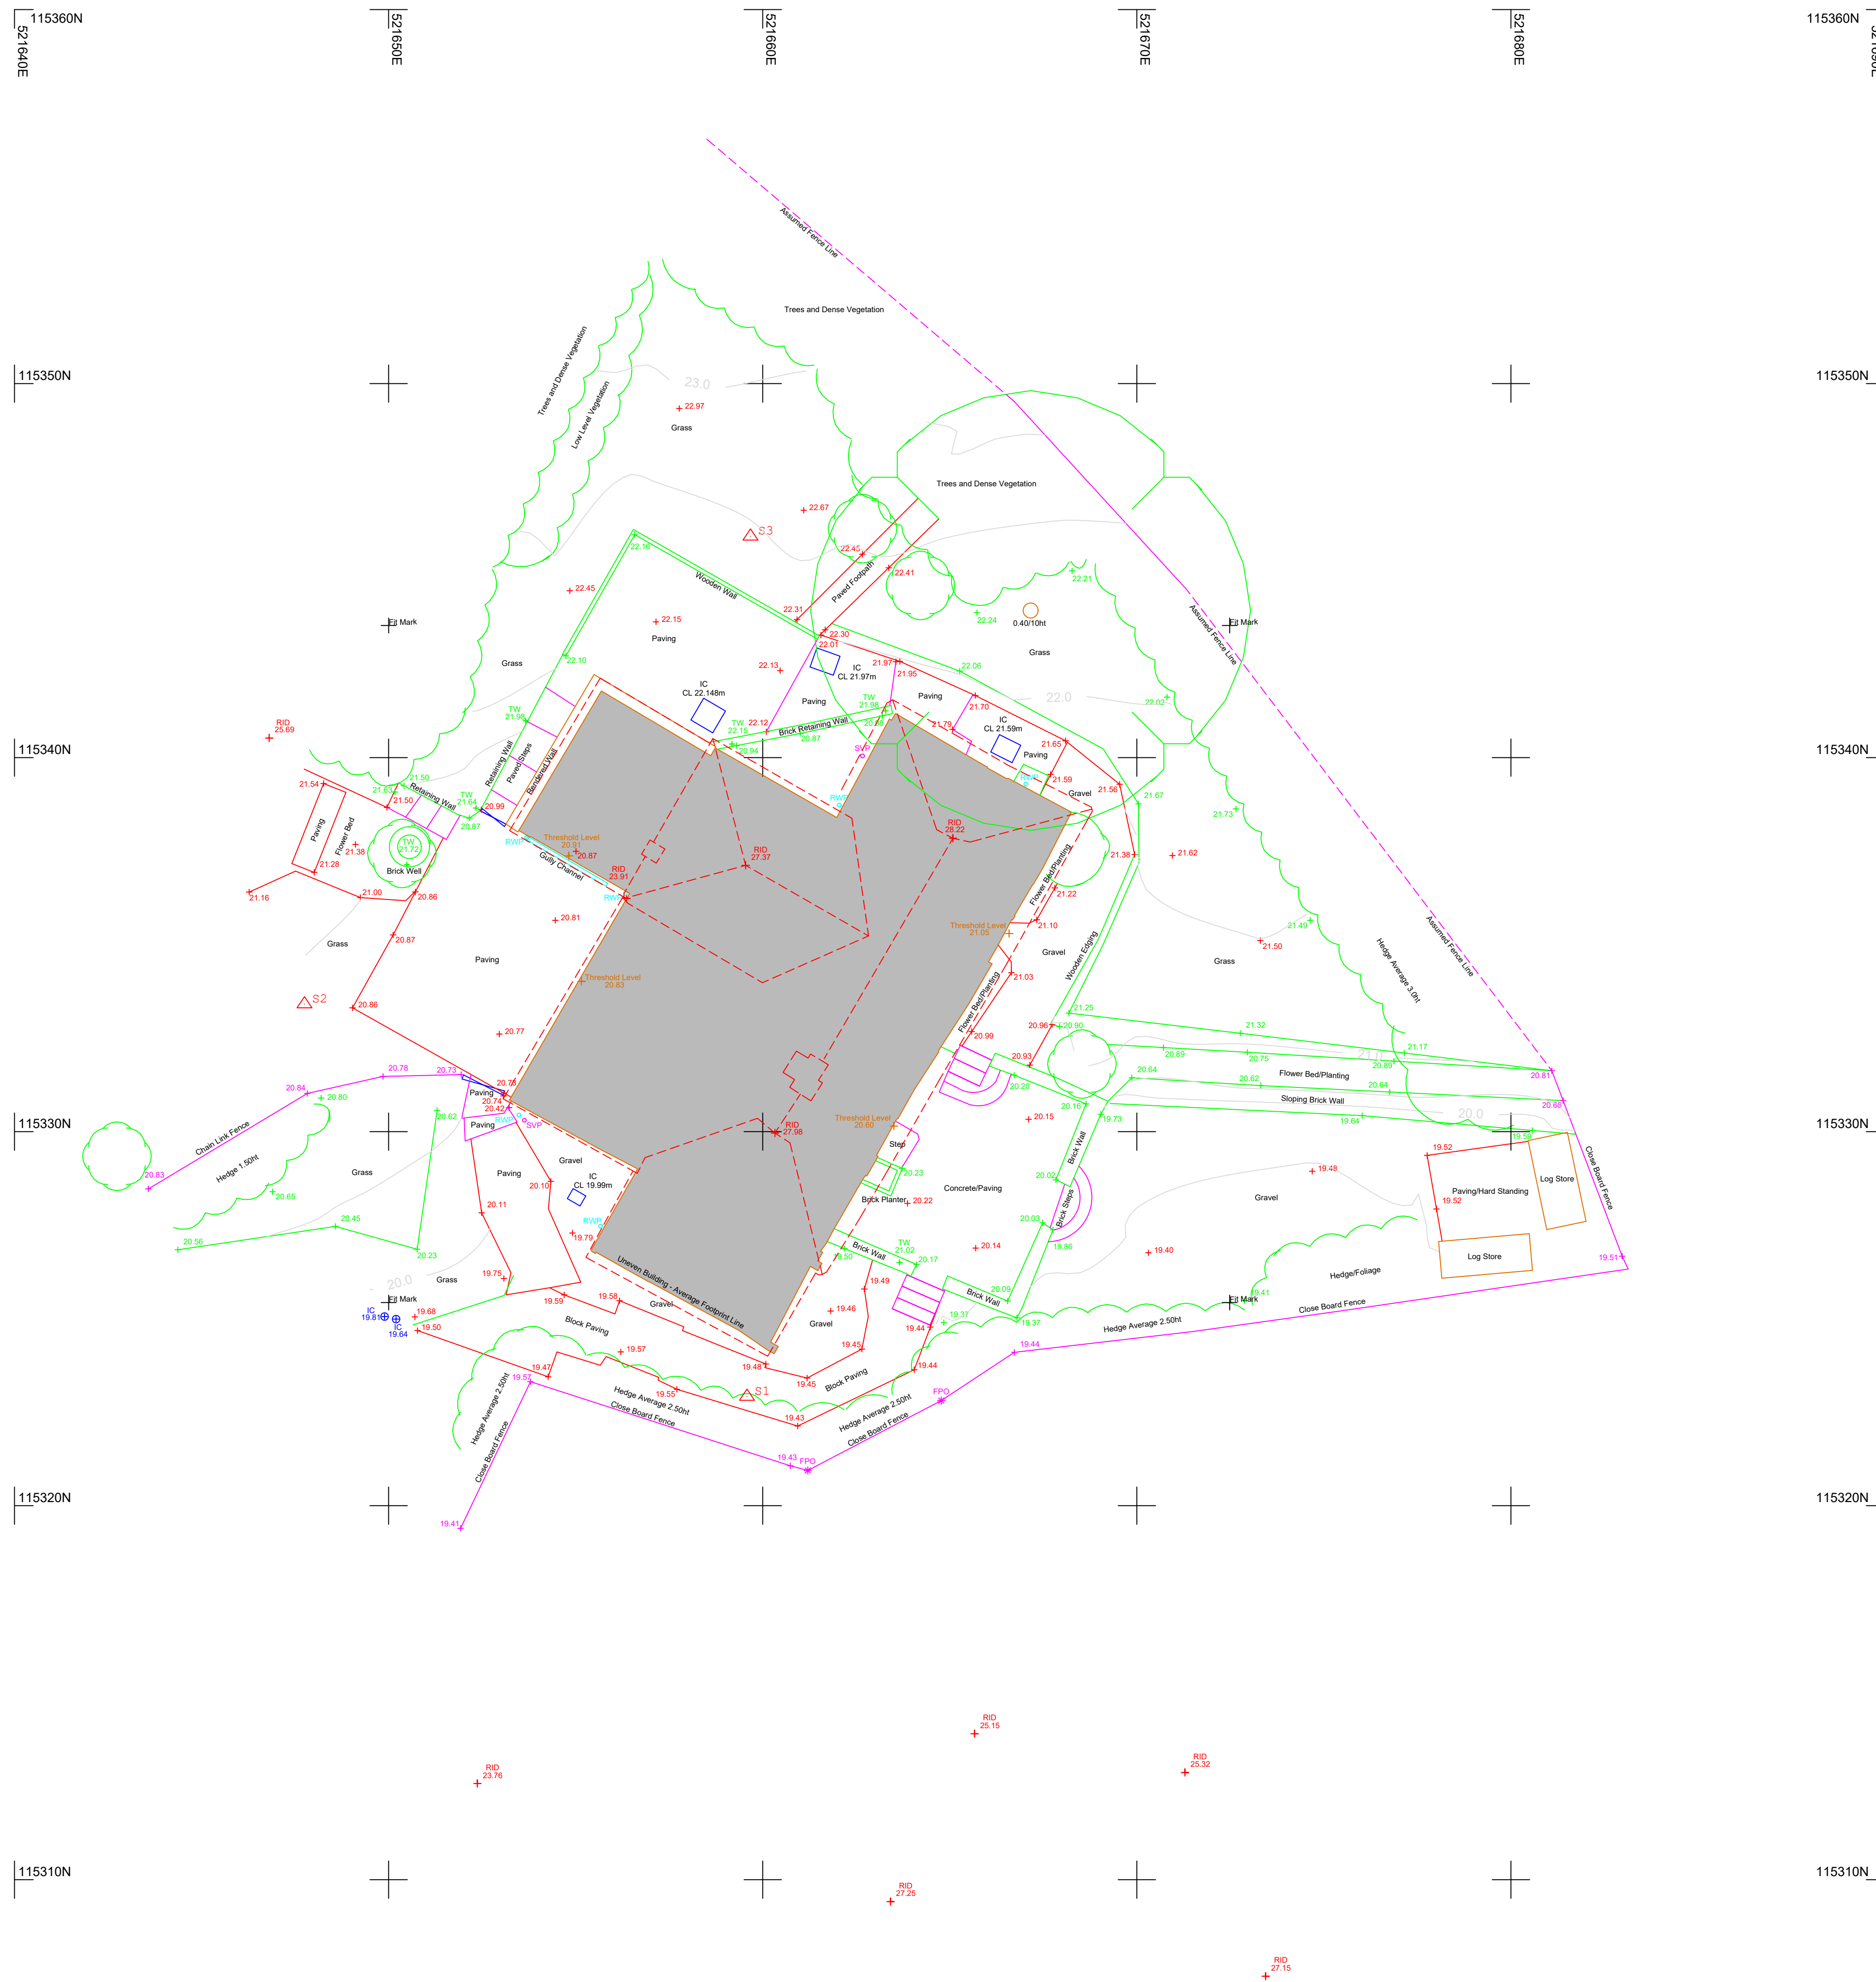

NOTES

1. The Grid and Levels are orientated to OS Active Grid using OSTN 15.
2. Please request any survey control information if required.
3. Surveyors' boundary features are not necessarily legal boundaries.
4. Dimensions should not be scaled. All dimensions should be checked on site before any fabrication / construction.
5. Copies of all data packages and drawings to be retained with InCo Survays unless otherwise specifically agreed.
6. Information provided should not be altered or modified in any way. It should not be used for any purpose other than for which it was intended and should not be issued to other parties without prior agreement.
7. InCo Survays cannot accept responsibility for any damage to structures or items which may result from vicesues which may be contained in the data provided.
8. If the AutoCAD drawing is being read by any system other than AutoCAD it should be checked against a hard copy. InCo Survays cannot accept liability for omissions.
9. All utilities have been identified to the best of the surveyors knowledge. The correct identification of the utility types can not be 100% guaranteed, therefore this survey should be independently verified by a third party in any design or build project.
10. All pipe diameters and levels are assumed to be correct, however due to non entry to inspection chambers, these should be verified by a third party works contractor.
11. External eaves levels are surveyed to lowest tile position.



LEGEND

- B - Bolland
- CL - Cover Level
- EAV - Eaves Level
- FH - Fire Hydrant
- FPO - Fence Post
- GV - Gas Valve
- IC - Inspection Cover
- IL - Invert Level
- LP - Lamp Post
- MT - Multi Trunk
- RID - Ridge Level
- RS - Road Sign
- SC - Stop Cock
- SV - Sluice Valve
- TK - Top of Kerb
- TW - Top of Wall
- WM - Water Meter
- WO - Wash Out

KEYPLAN


SHEET 1

Rev	Revised By	Date	Revision
-----	------------	------	----------

Project
BARROW HILL FARM
BARROW HILL, HENFIELD,
WEST SUSSEX, BN5 9DN

Drawing Title
TOPOGRAPHIC SURVEY

16 Allcard Close
Horsham
RH12 5AJ
Tel No: 07867411903
www.incosurveys.co.uk

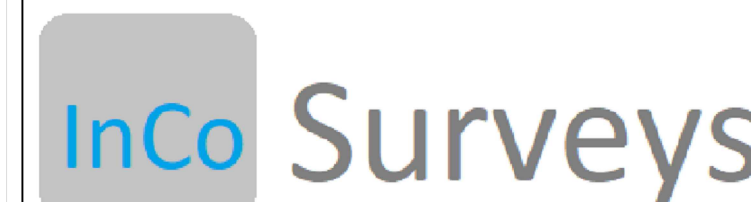

Surveyed:	M.Jones	September 2024
Drawn:	M.Jones	September 2024

Project No. S24885	Drawing Status INFORMATION	Scale (@ A1) 1:100
-----------------------	-------------------------------	-----------------------

TOPOGRAPHIC SURVEY