


FORMER THAKEHAM MUSHROOM SITE – MATERIALS PLAN

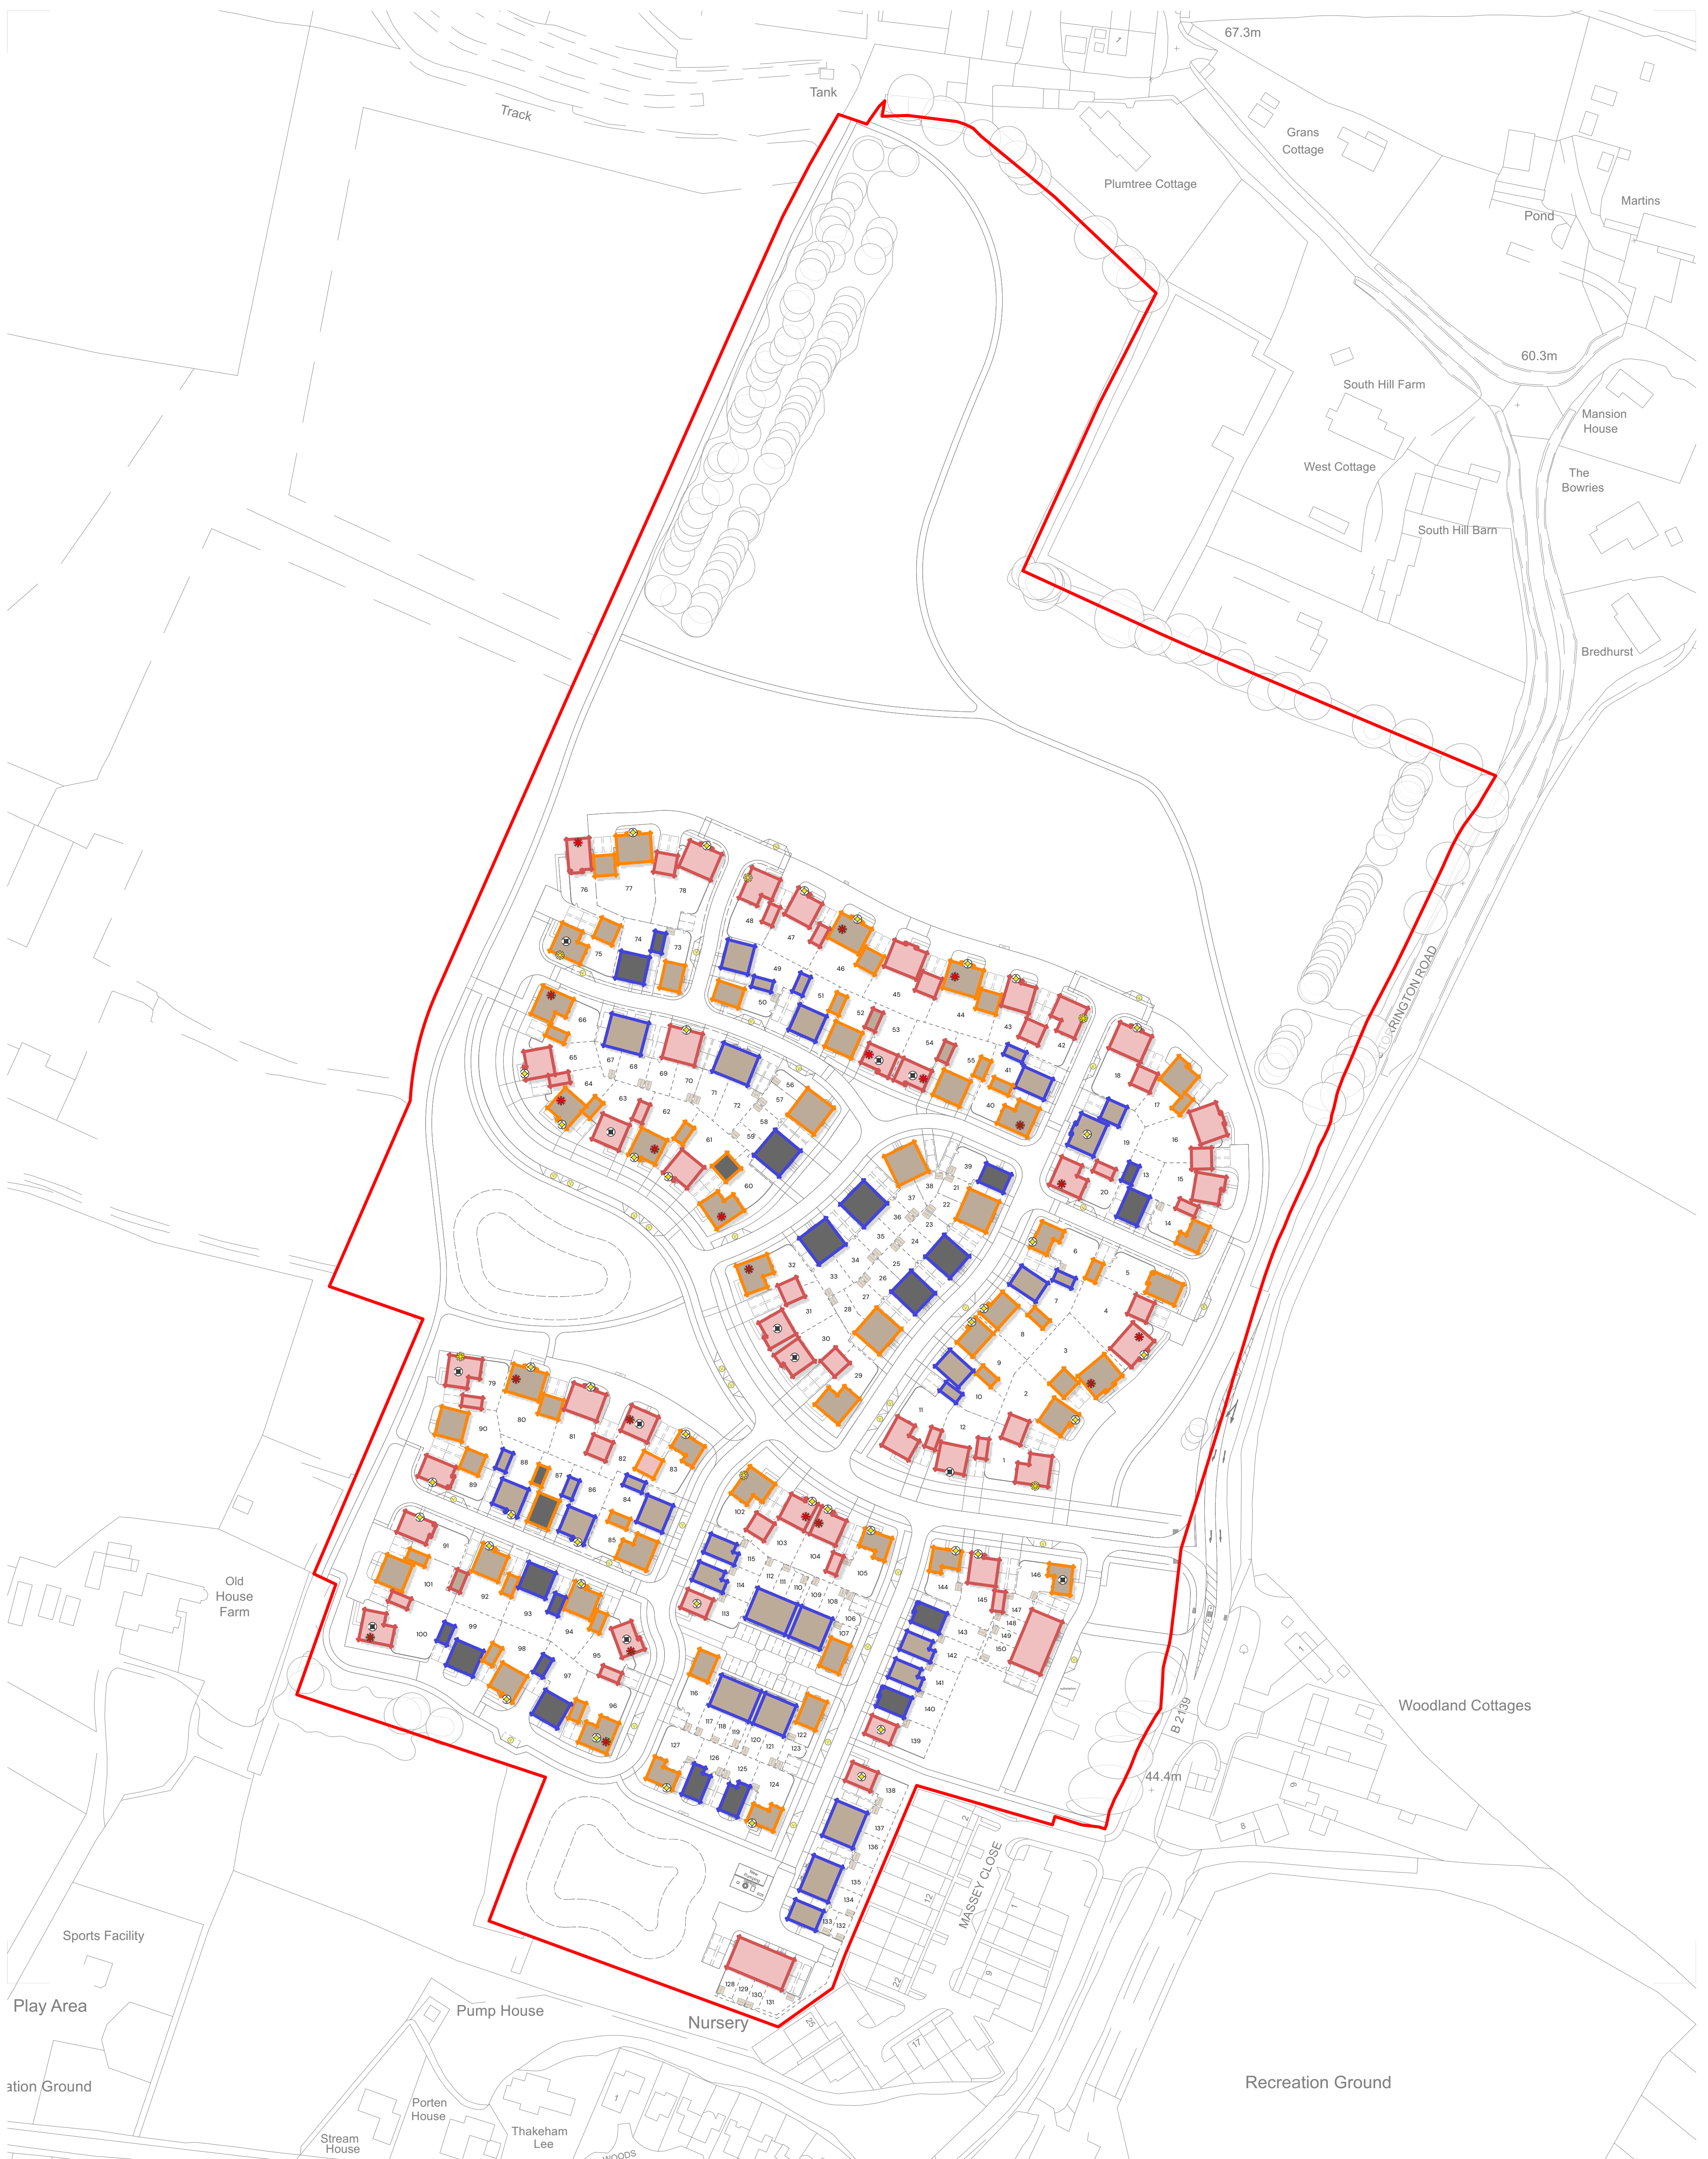