

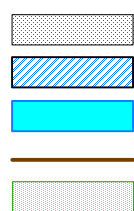


Permeable Drive
Path and Terrace
Car Charging
Stock Fence
Amenity Lawn

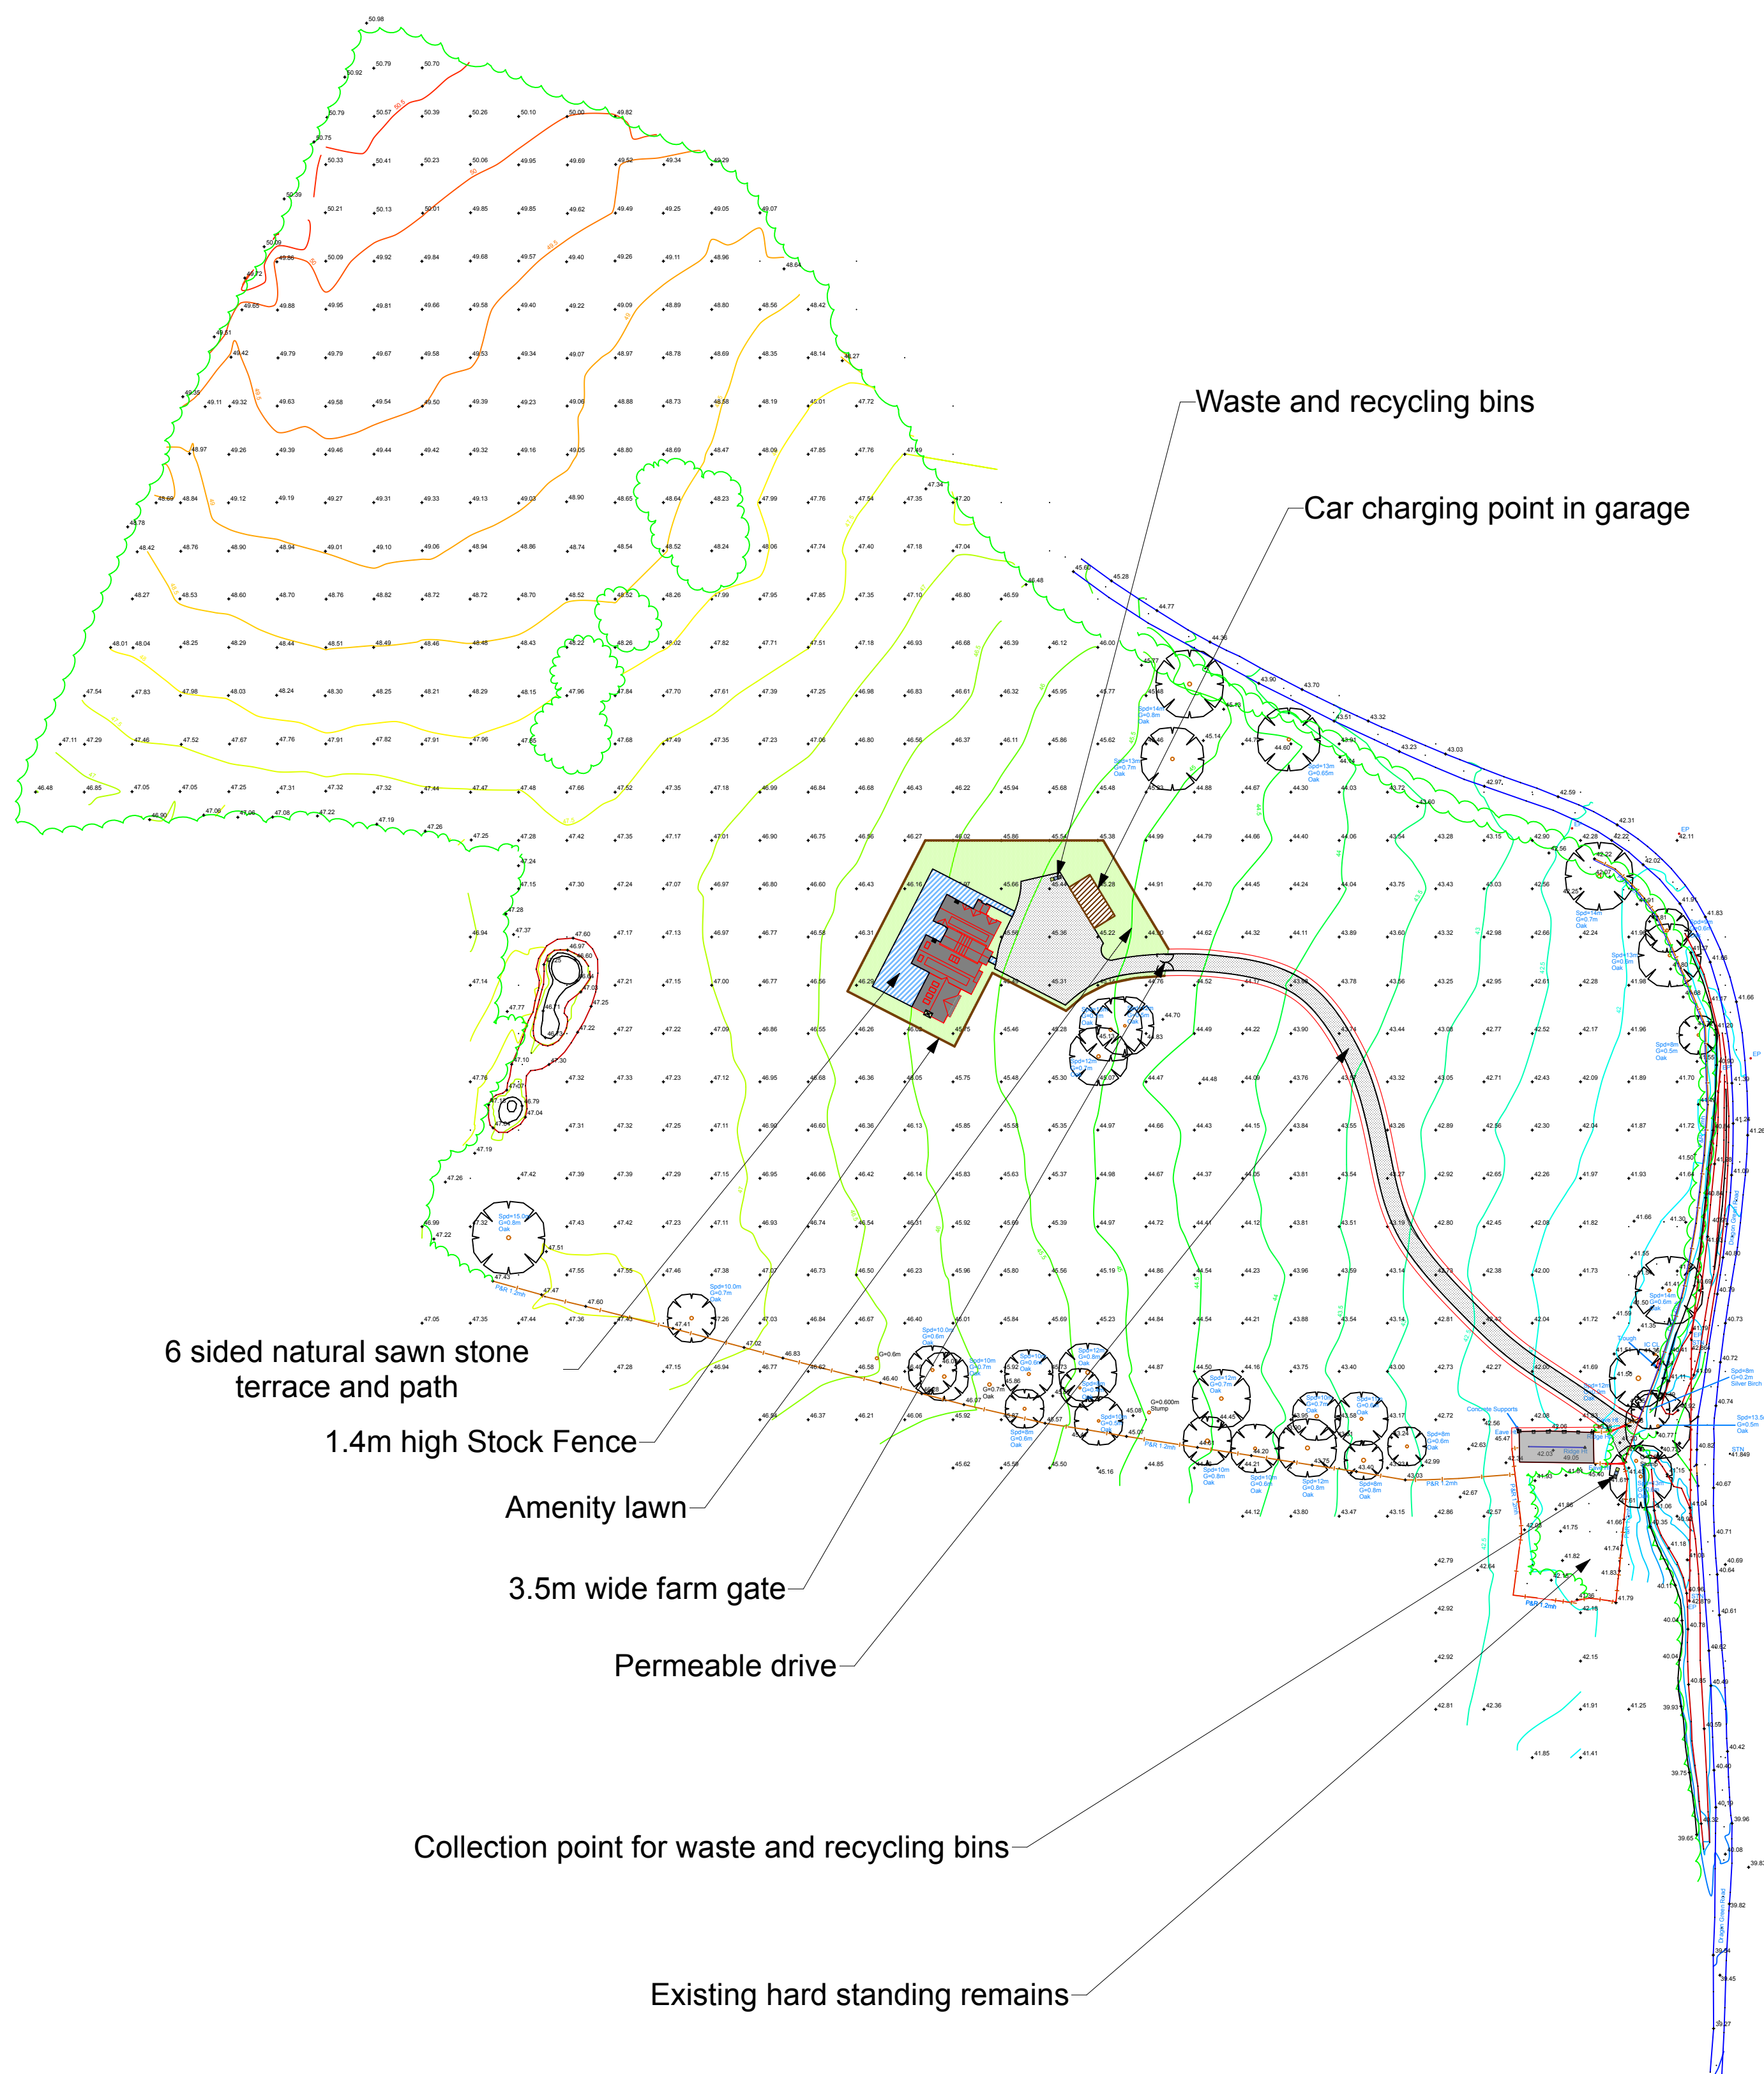

--	--	--

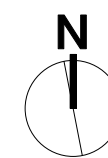

1

Scale: 1:1000

[illegible]