


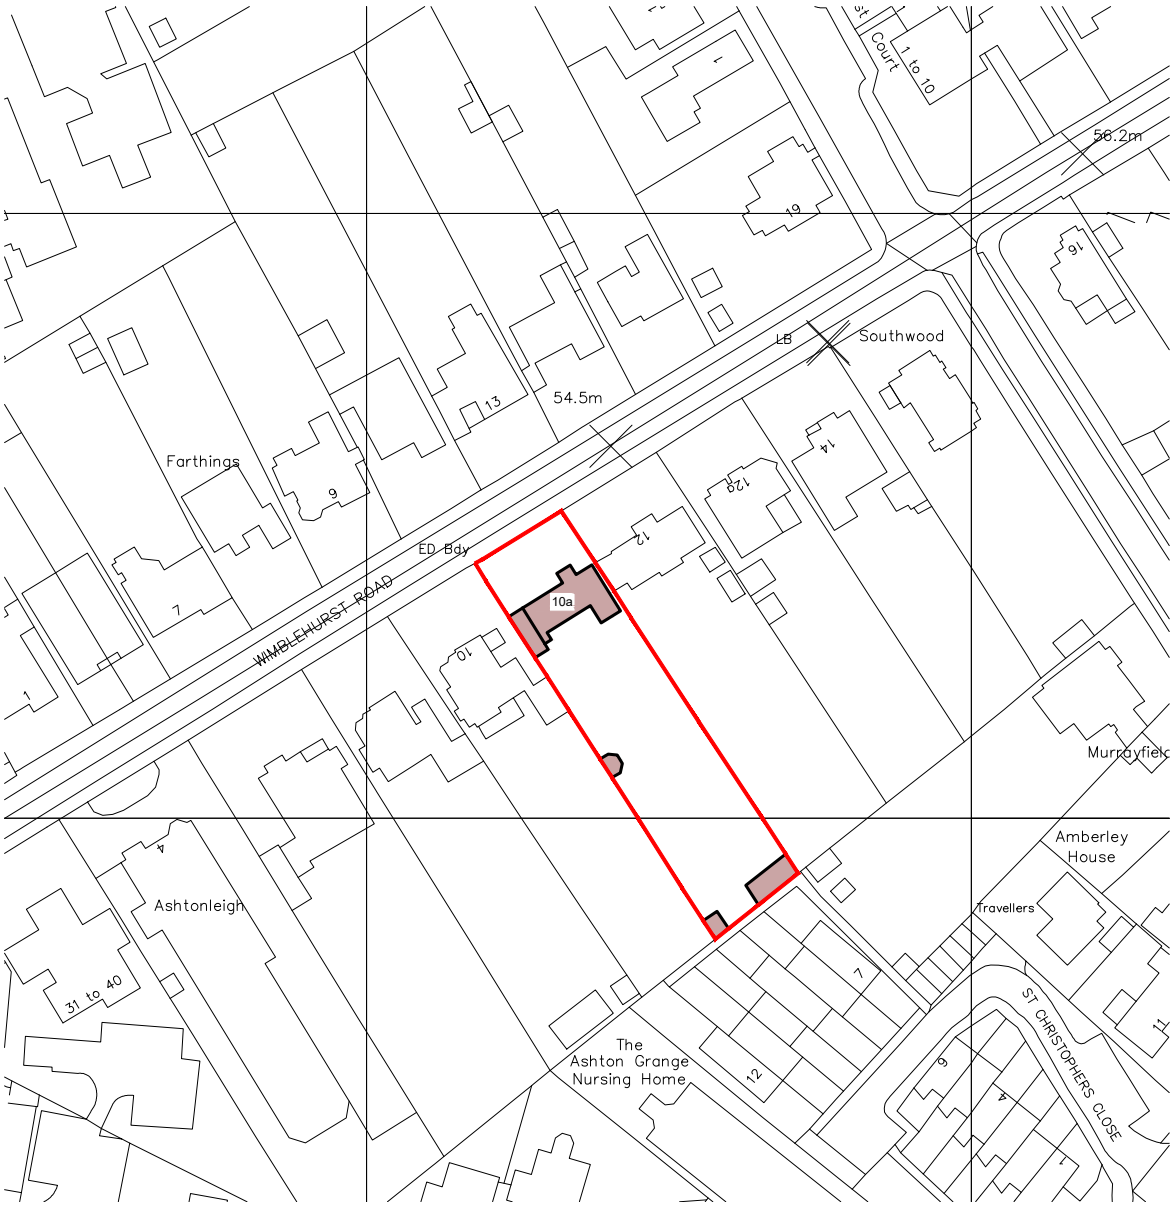


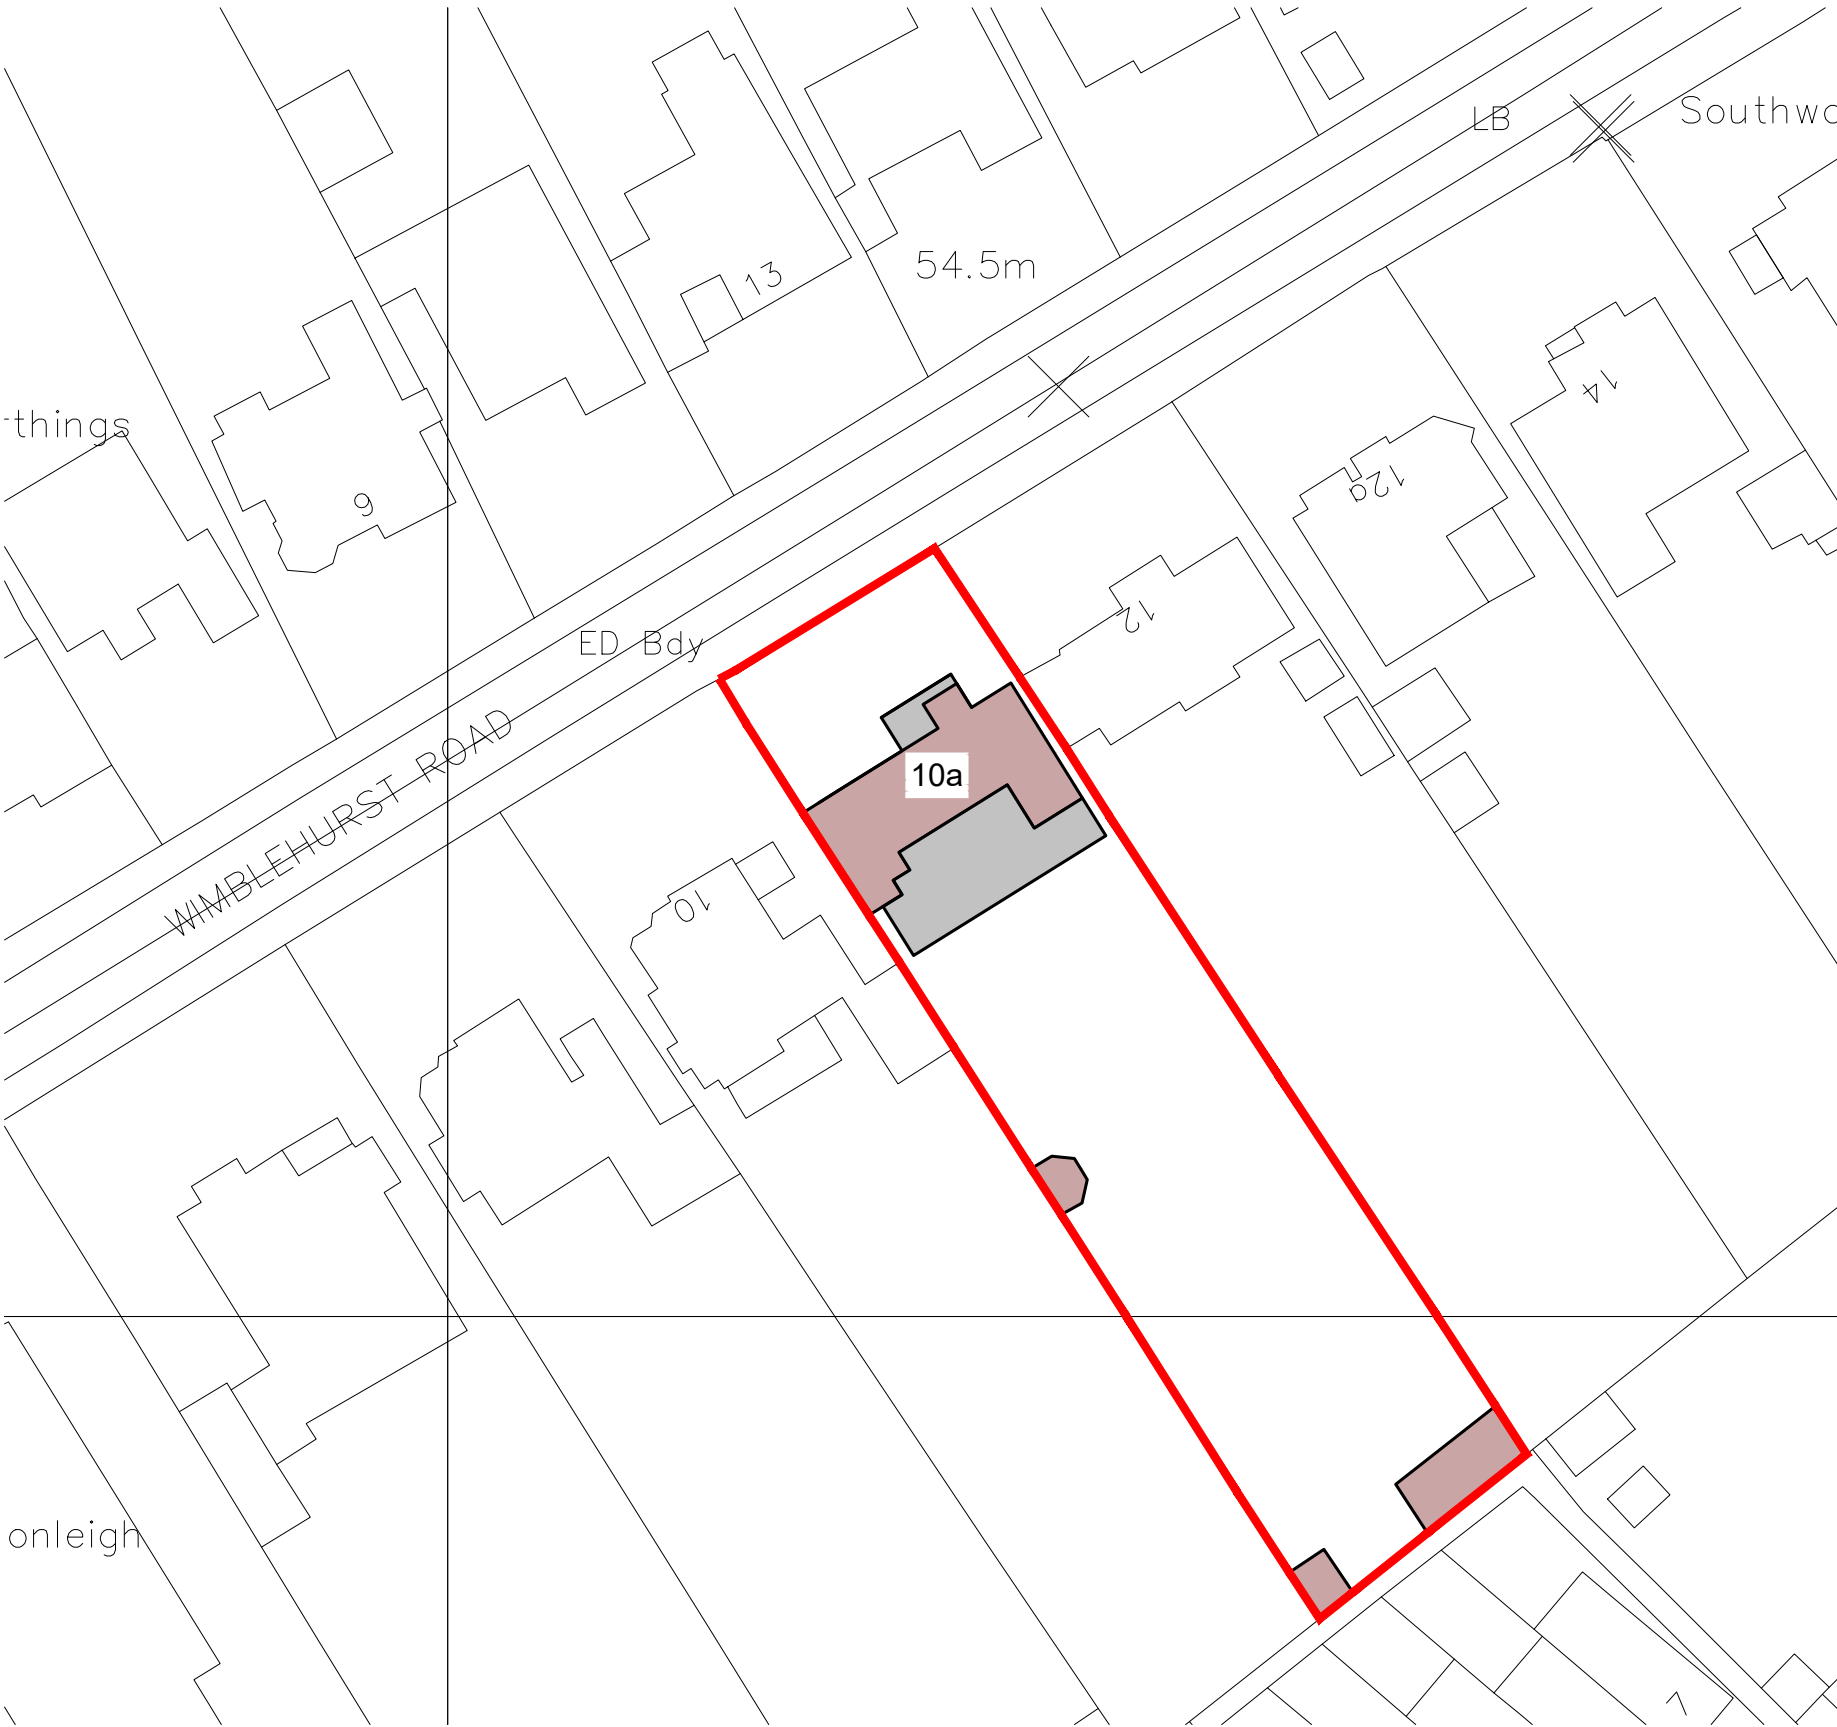

Site Plan
1:1250

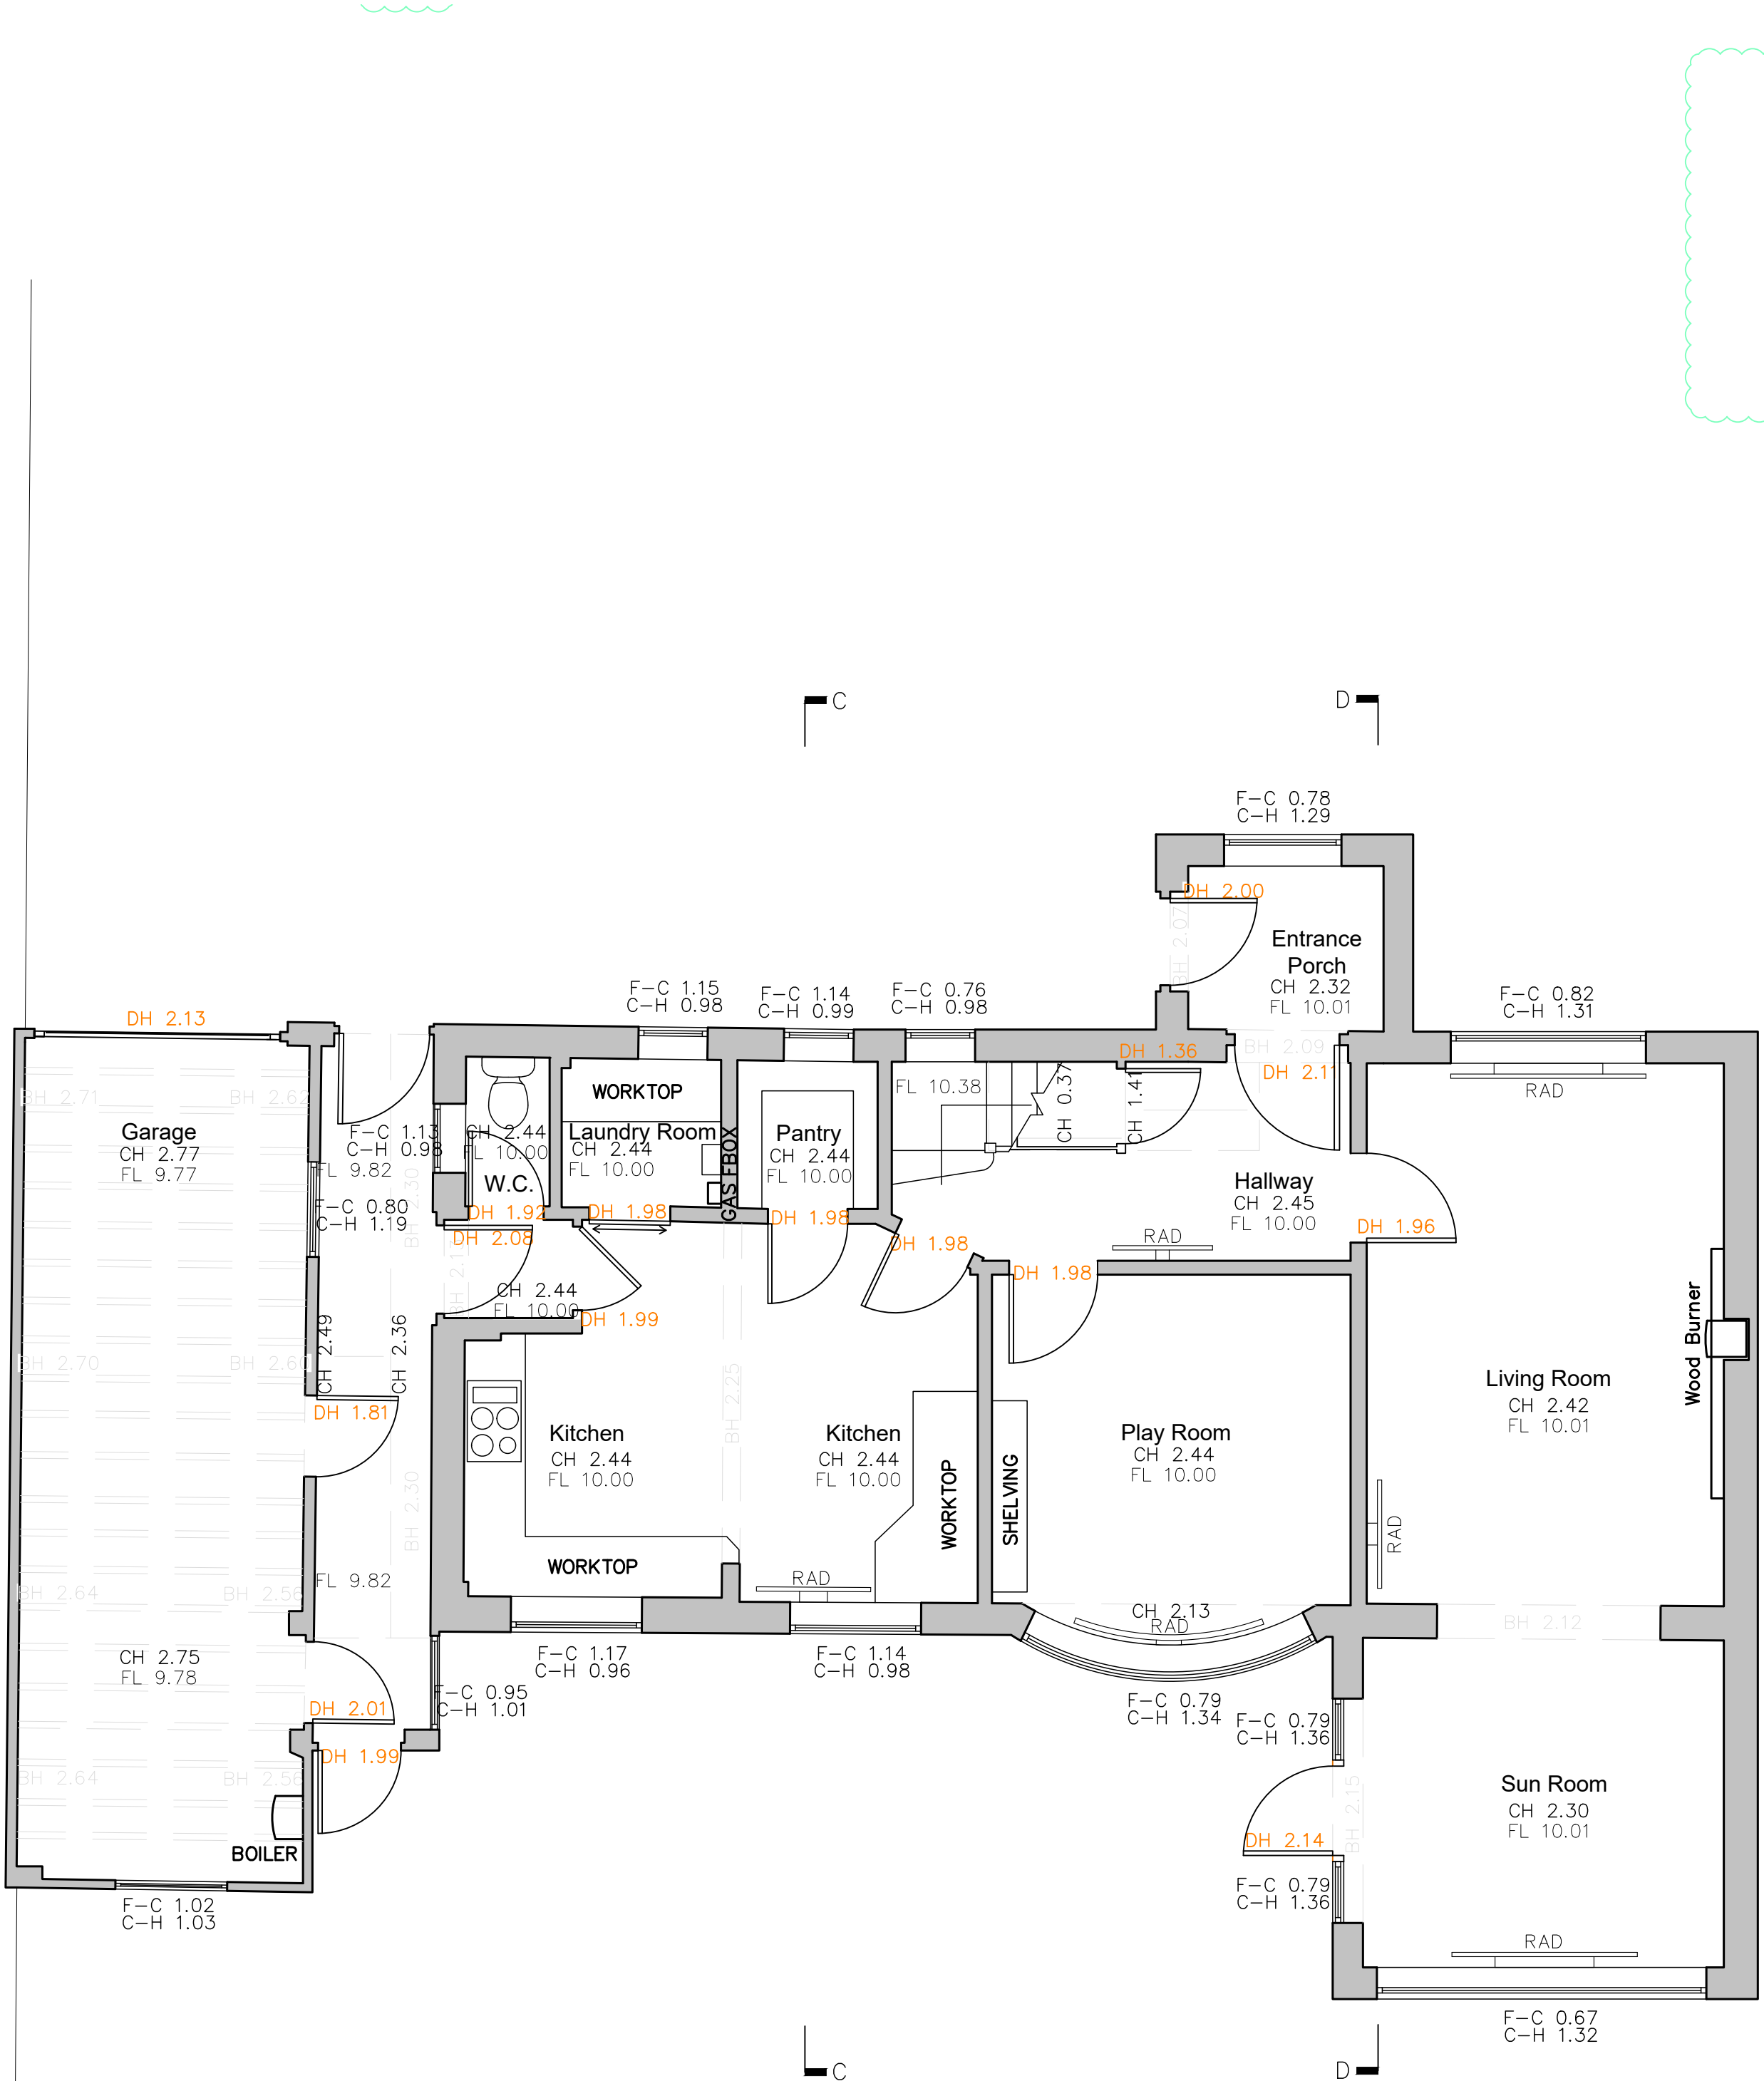


Block Plan
1:500

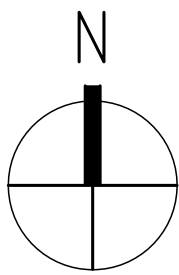

EXISTING GROUND FLOOR PLAN

Note:
All levels and dimensions are to be checked on site.
This drawing is to be read in conjunction with all relevant
consultants' requirements, drawings and specifications.
Any discrepancies between consultants' drawings to be reported
to the Contract Administrator before any relevant work
commences.

Copyright: 2026 Eye For Detail Architects ©

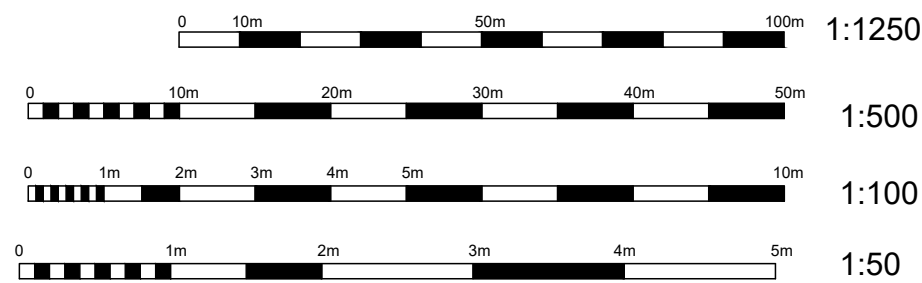

SURVEY- EXISTING

Rach & Ian King
10a Wimblesbury Rd, Horsham, W. Sussex, RH12 2ED

Proposed - Front, Side & Rear Extension & Internal
Alterations

Site/Block Location Plans & Existing Ground Floor Plan

Scale	Job	Dwg	Rev
1:50, 1:500 & 1:1250	4170	AD01	.

Eye For Detail

RIBA

ARCHITECTS
Oakwood House
North Heath Lane
Horsham
W. Sussex
RH12 5PJ
T: 01403 211868
Mob: 07540787365
info@eldarchitects.co.uk
info@eldarchitects.com
www.eldarchitects.co.uk