


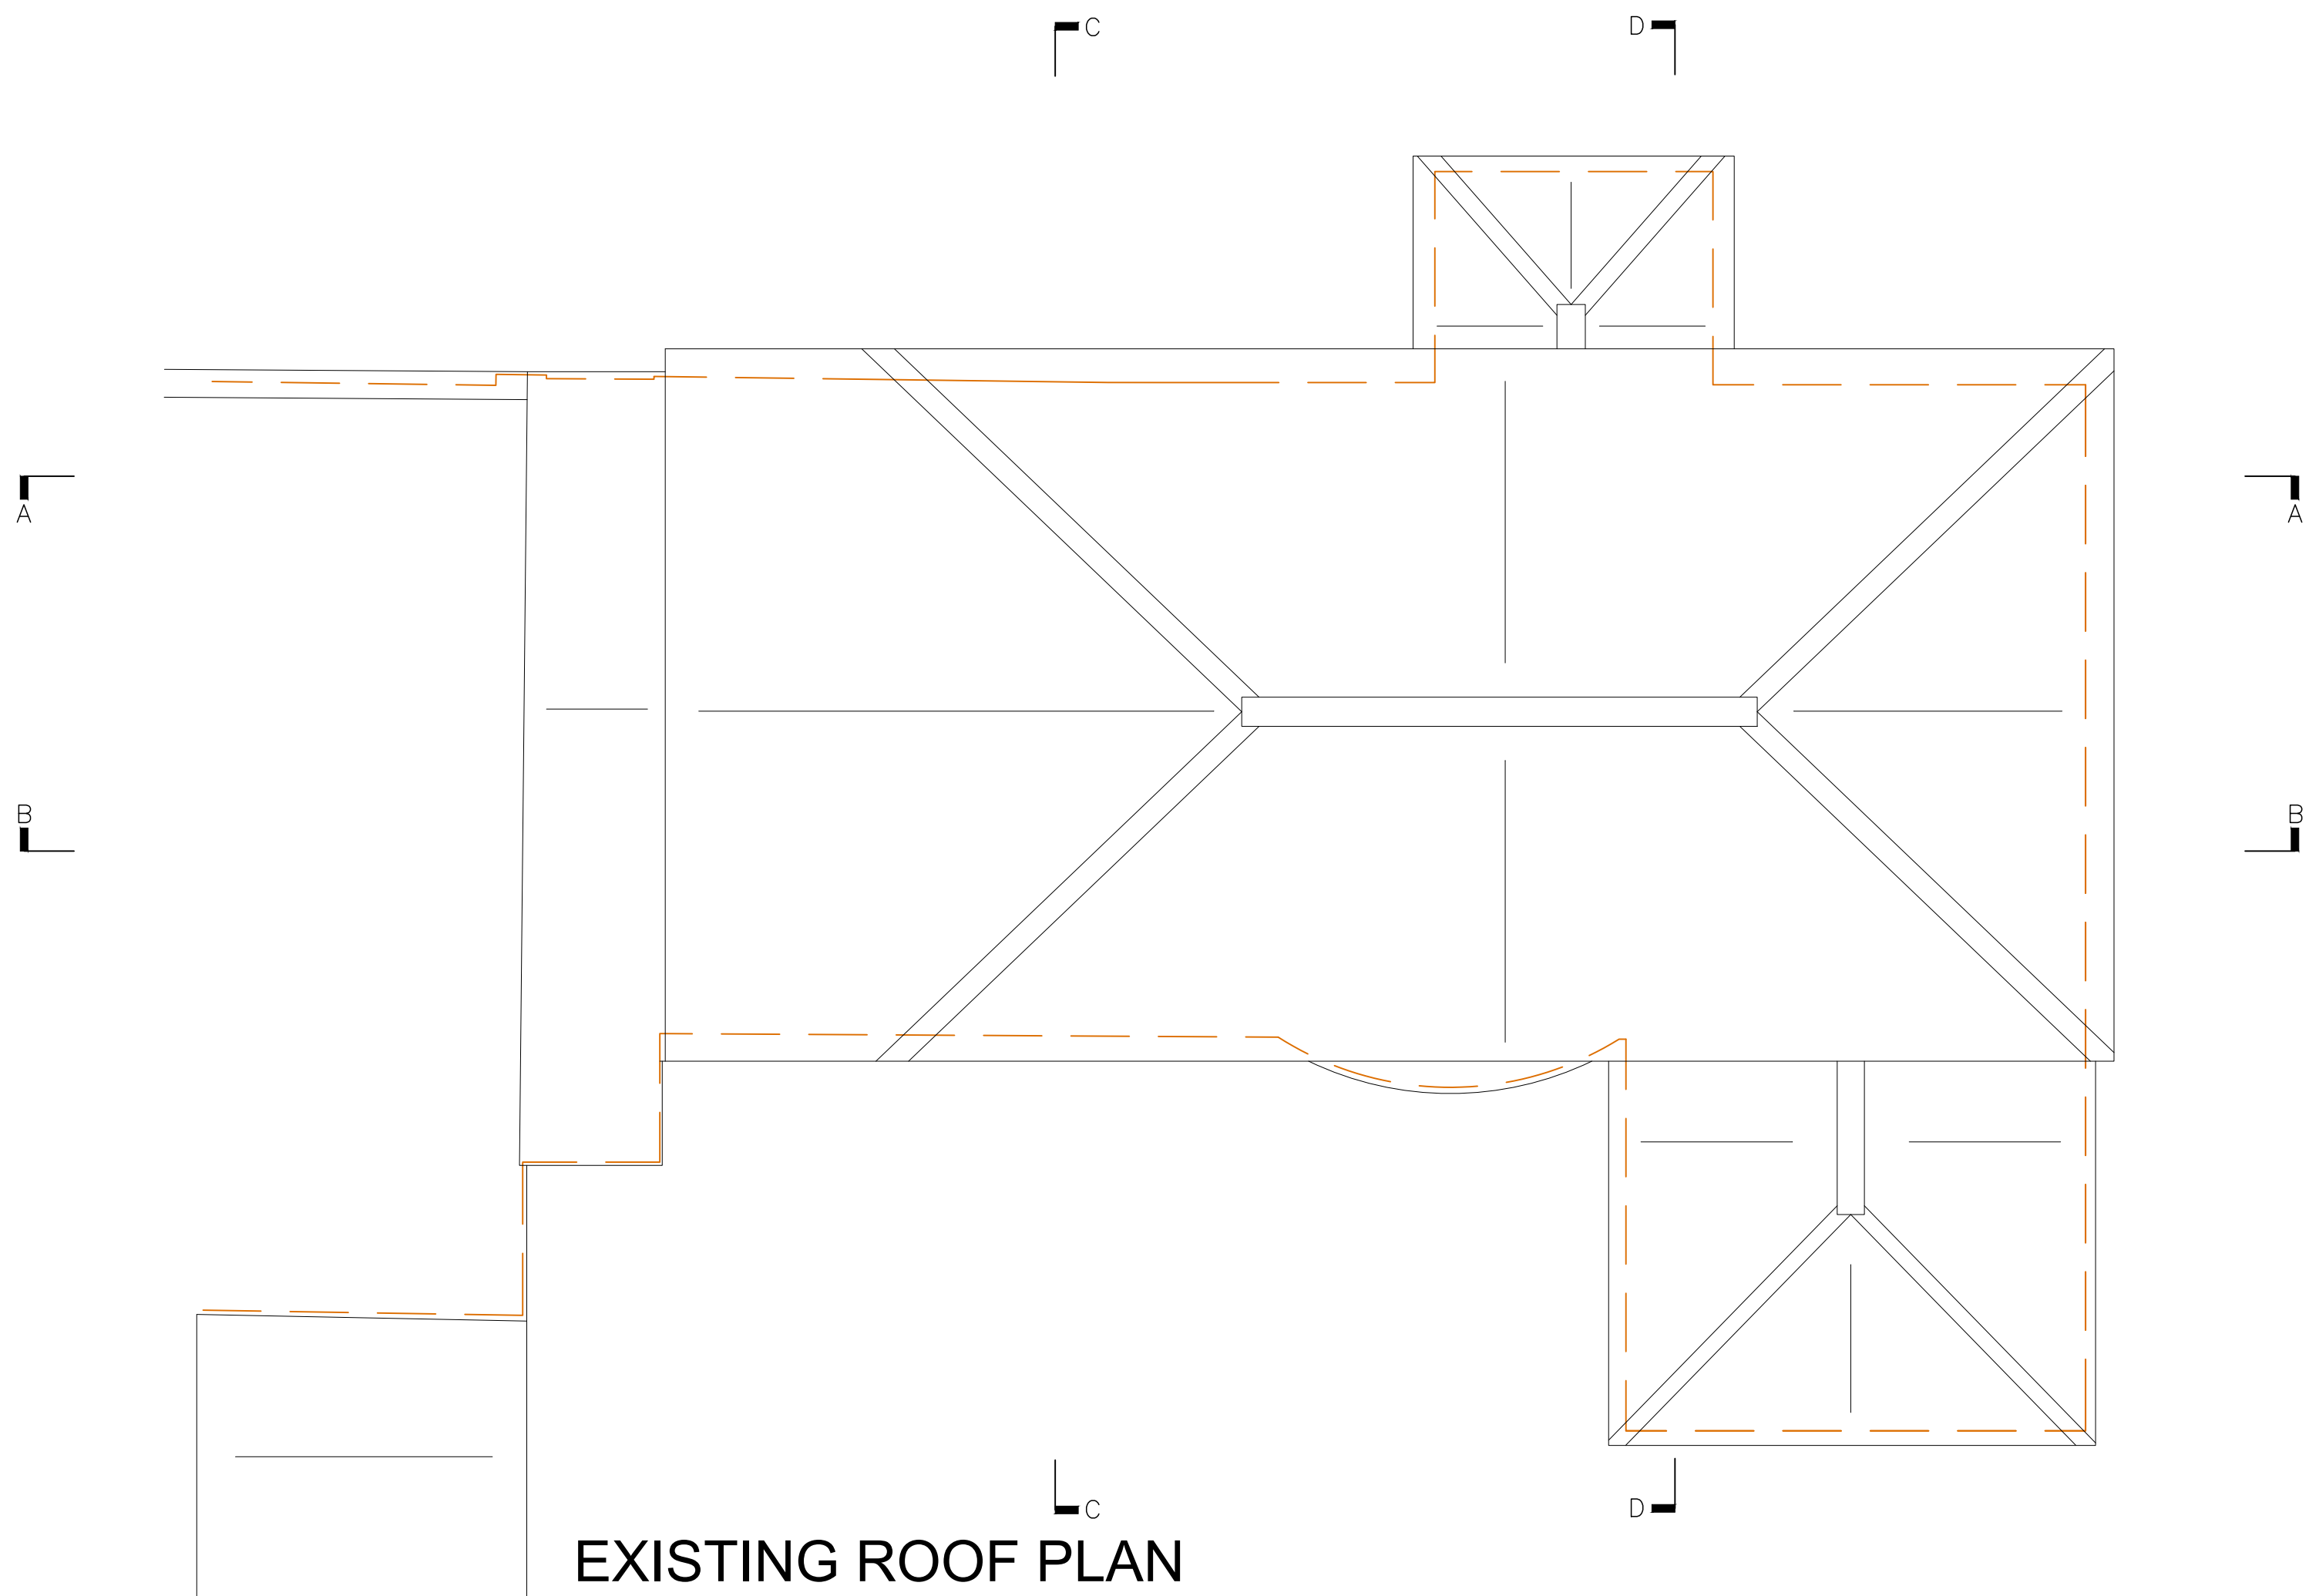


EXISTING ROOF PLAN

SURVEY- EXISTING

Note:
All levels and dimensions are to be checked on site.
This drawing is to be read in conjunction with all relevant consultants' requirements, drawings and specifications.
Any discrepancies between consultants' drawings to be reported to the Contract Administrator before any relevant work commences.

Copyright: 2026 Eye For Detail Architects ©

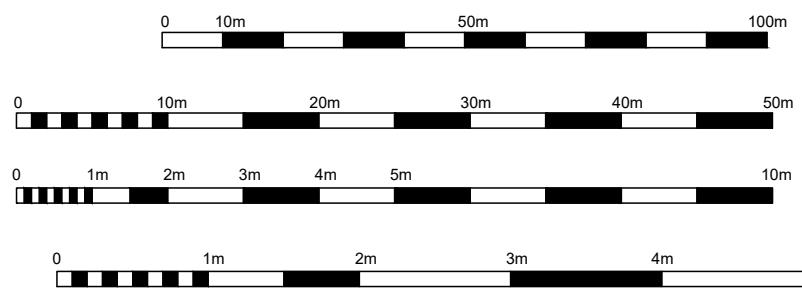

1:1250

1:500

1:100

1:50



1:20

Rach & Ian King
10a Wimblerhurst Rd, Horsham, W. Sussex, RH12 2ED

Proposed - Front, Side & Rear Extension & Internal Alterations

Existing Roof Plan

Scale	Job	Dwg	Rev
1:50	4170	AD03	.

Eye For Detail

RIBA

ARCHITECTS

Oakwood House
North Heath Lane
Horsham
W. Sussex
RH12 5PJ

T: 01403 211868
Mob: 07540787365
info@elfdarchitects.co.uk
info@elfdarchitects.com
www.elfdarchitects.co.uk