


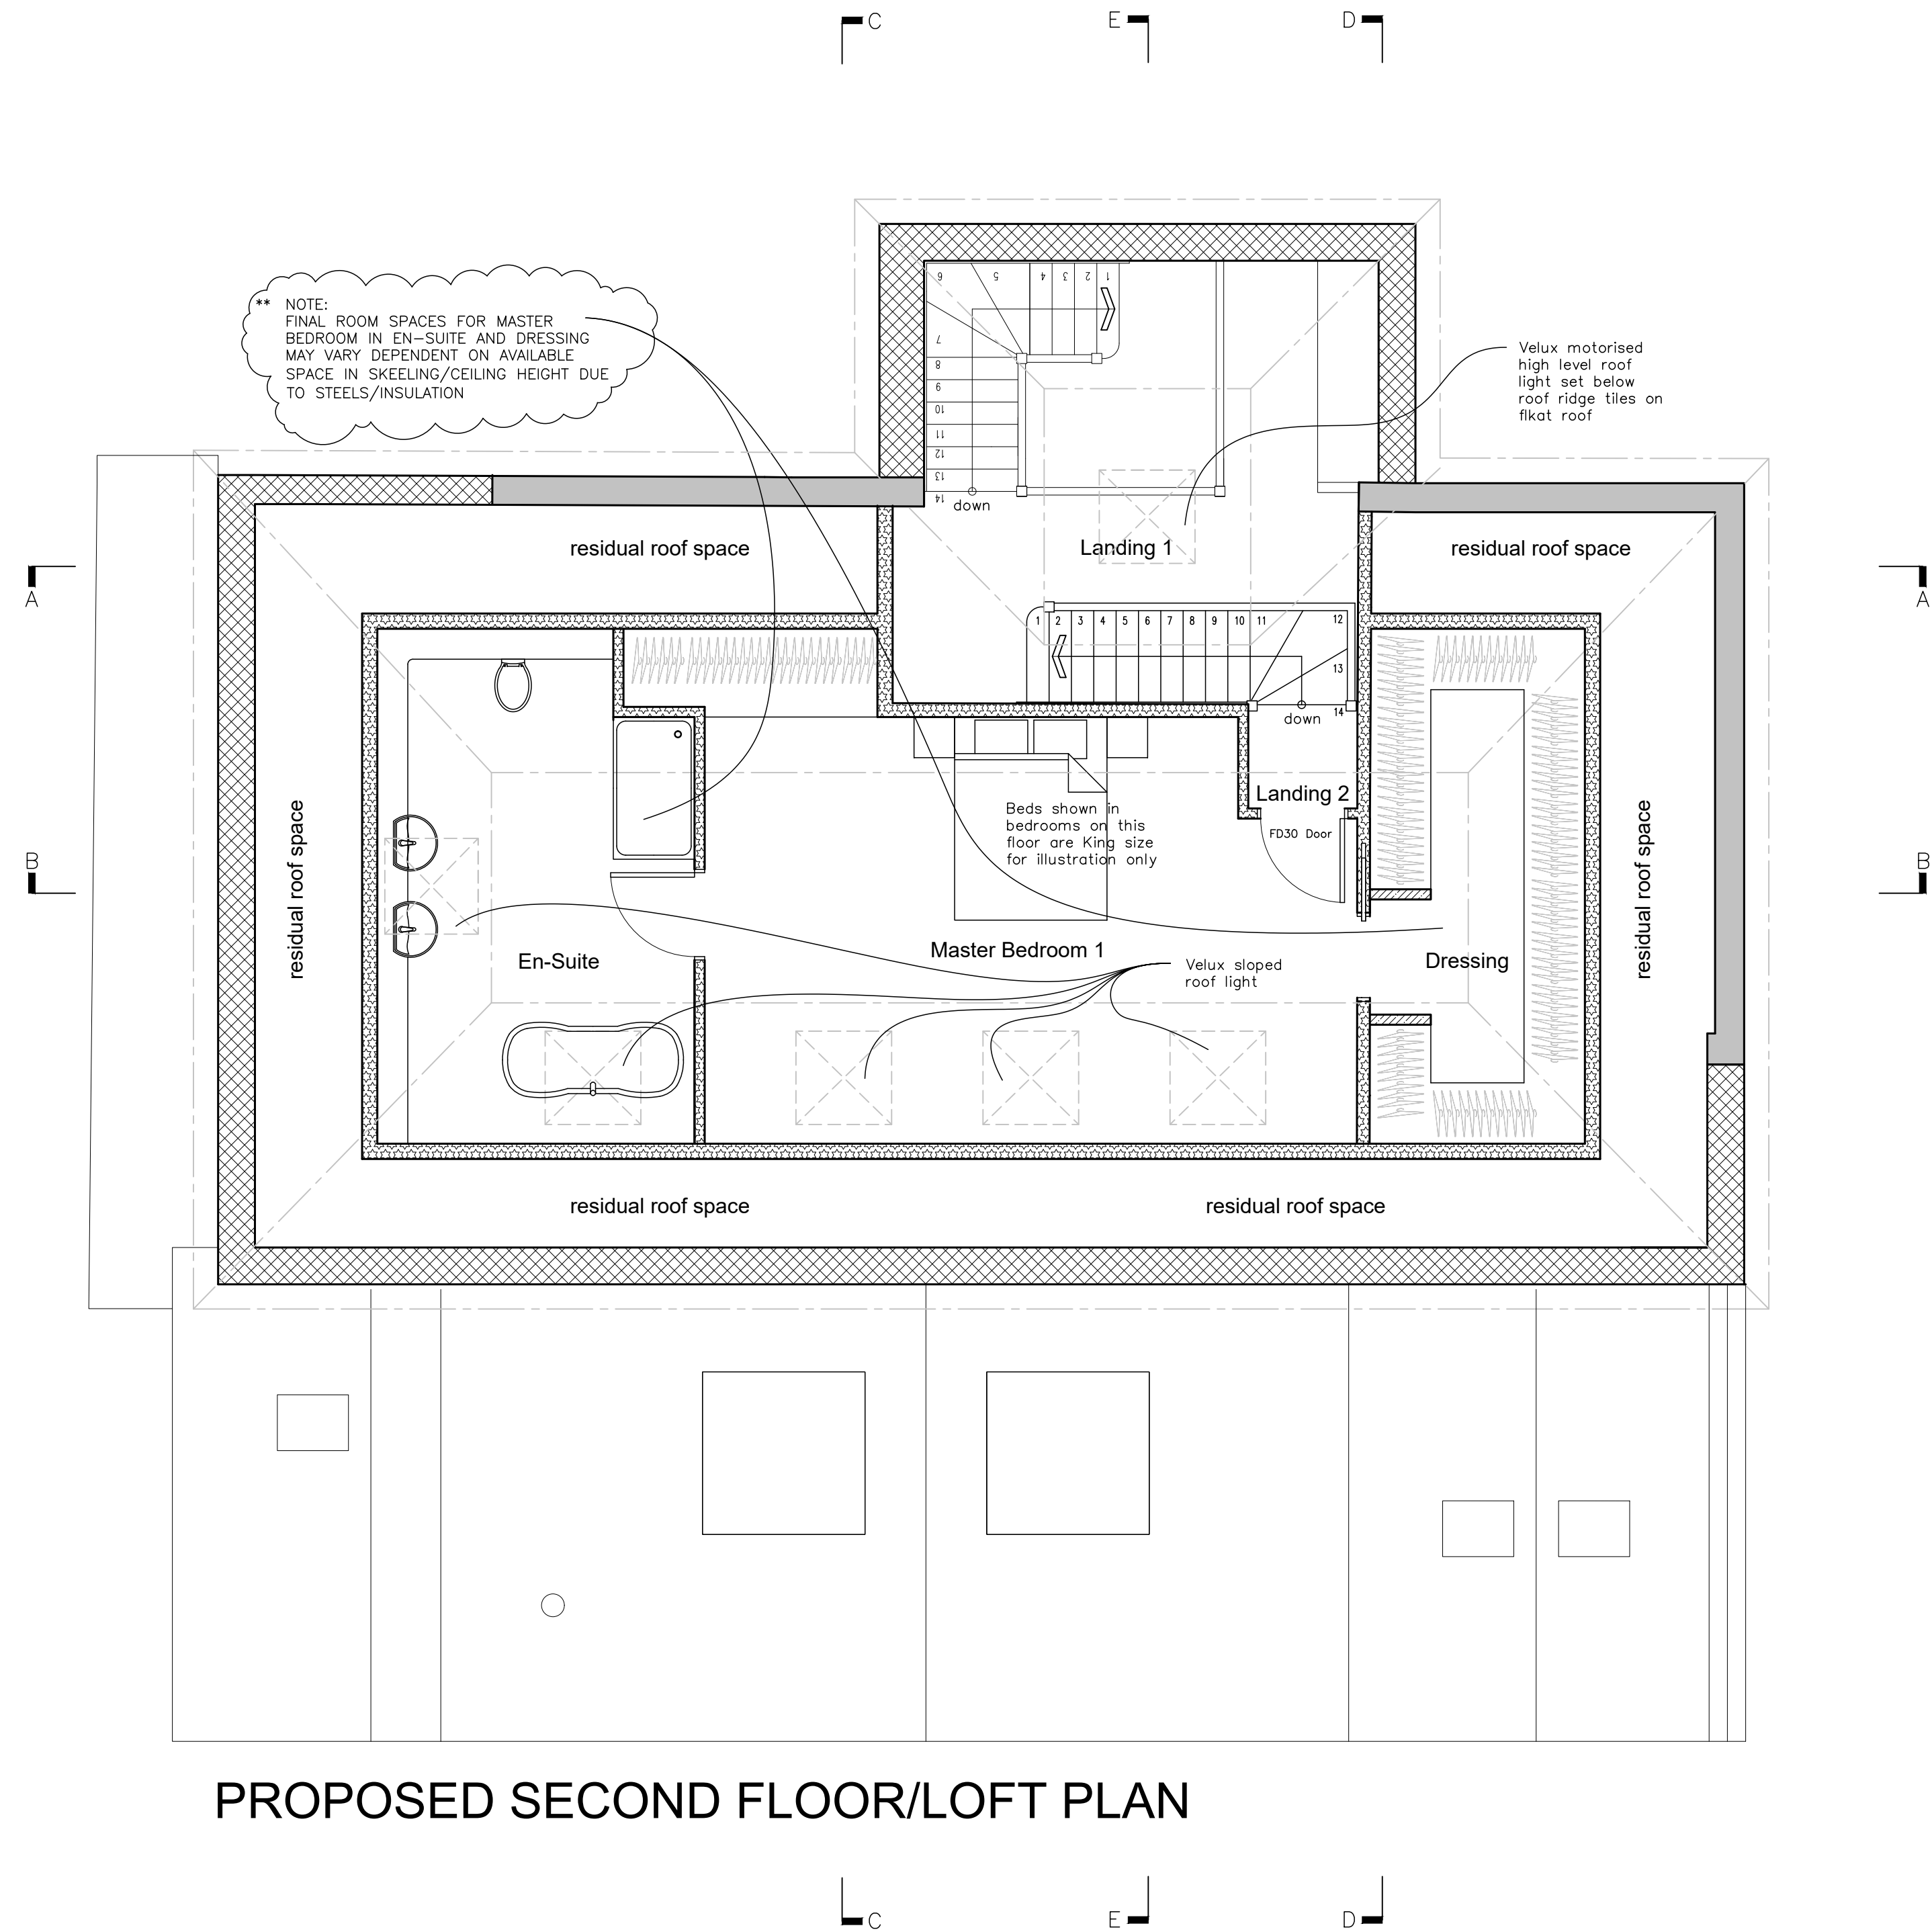

PROPOSED SECOND FLOOR/LOFT PLAN

PLANNING