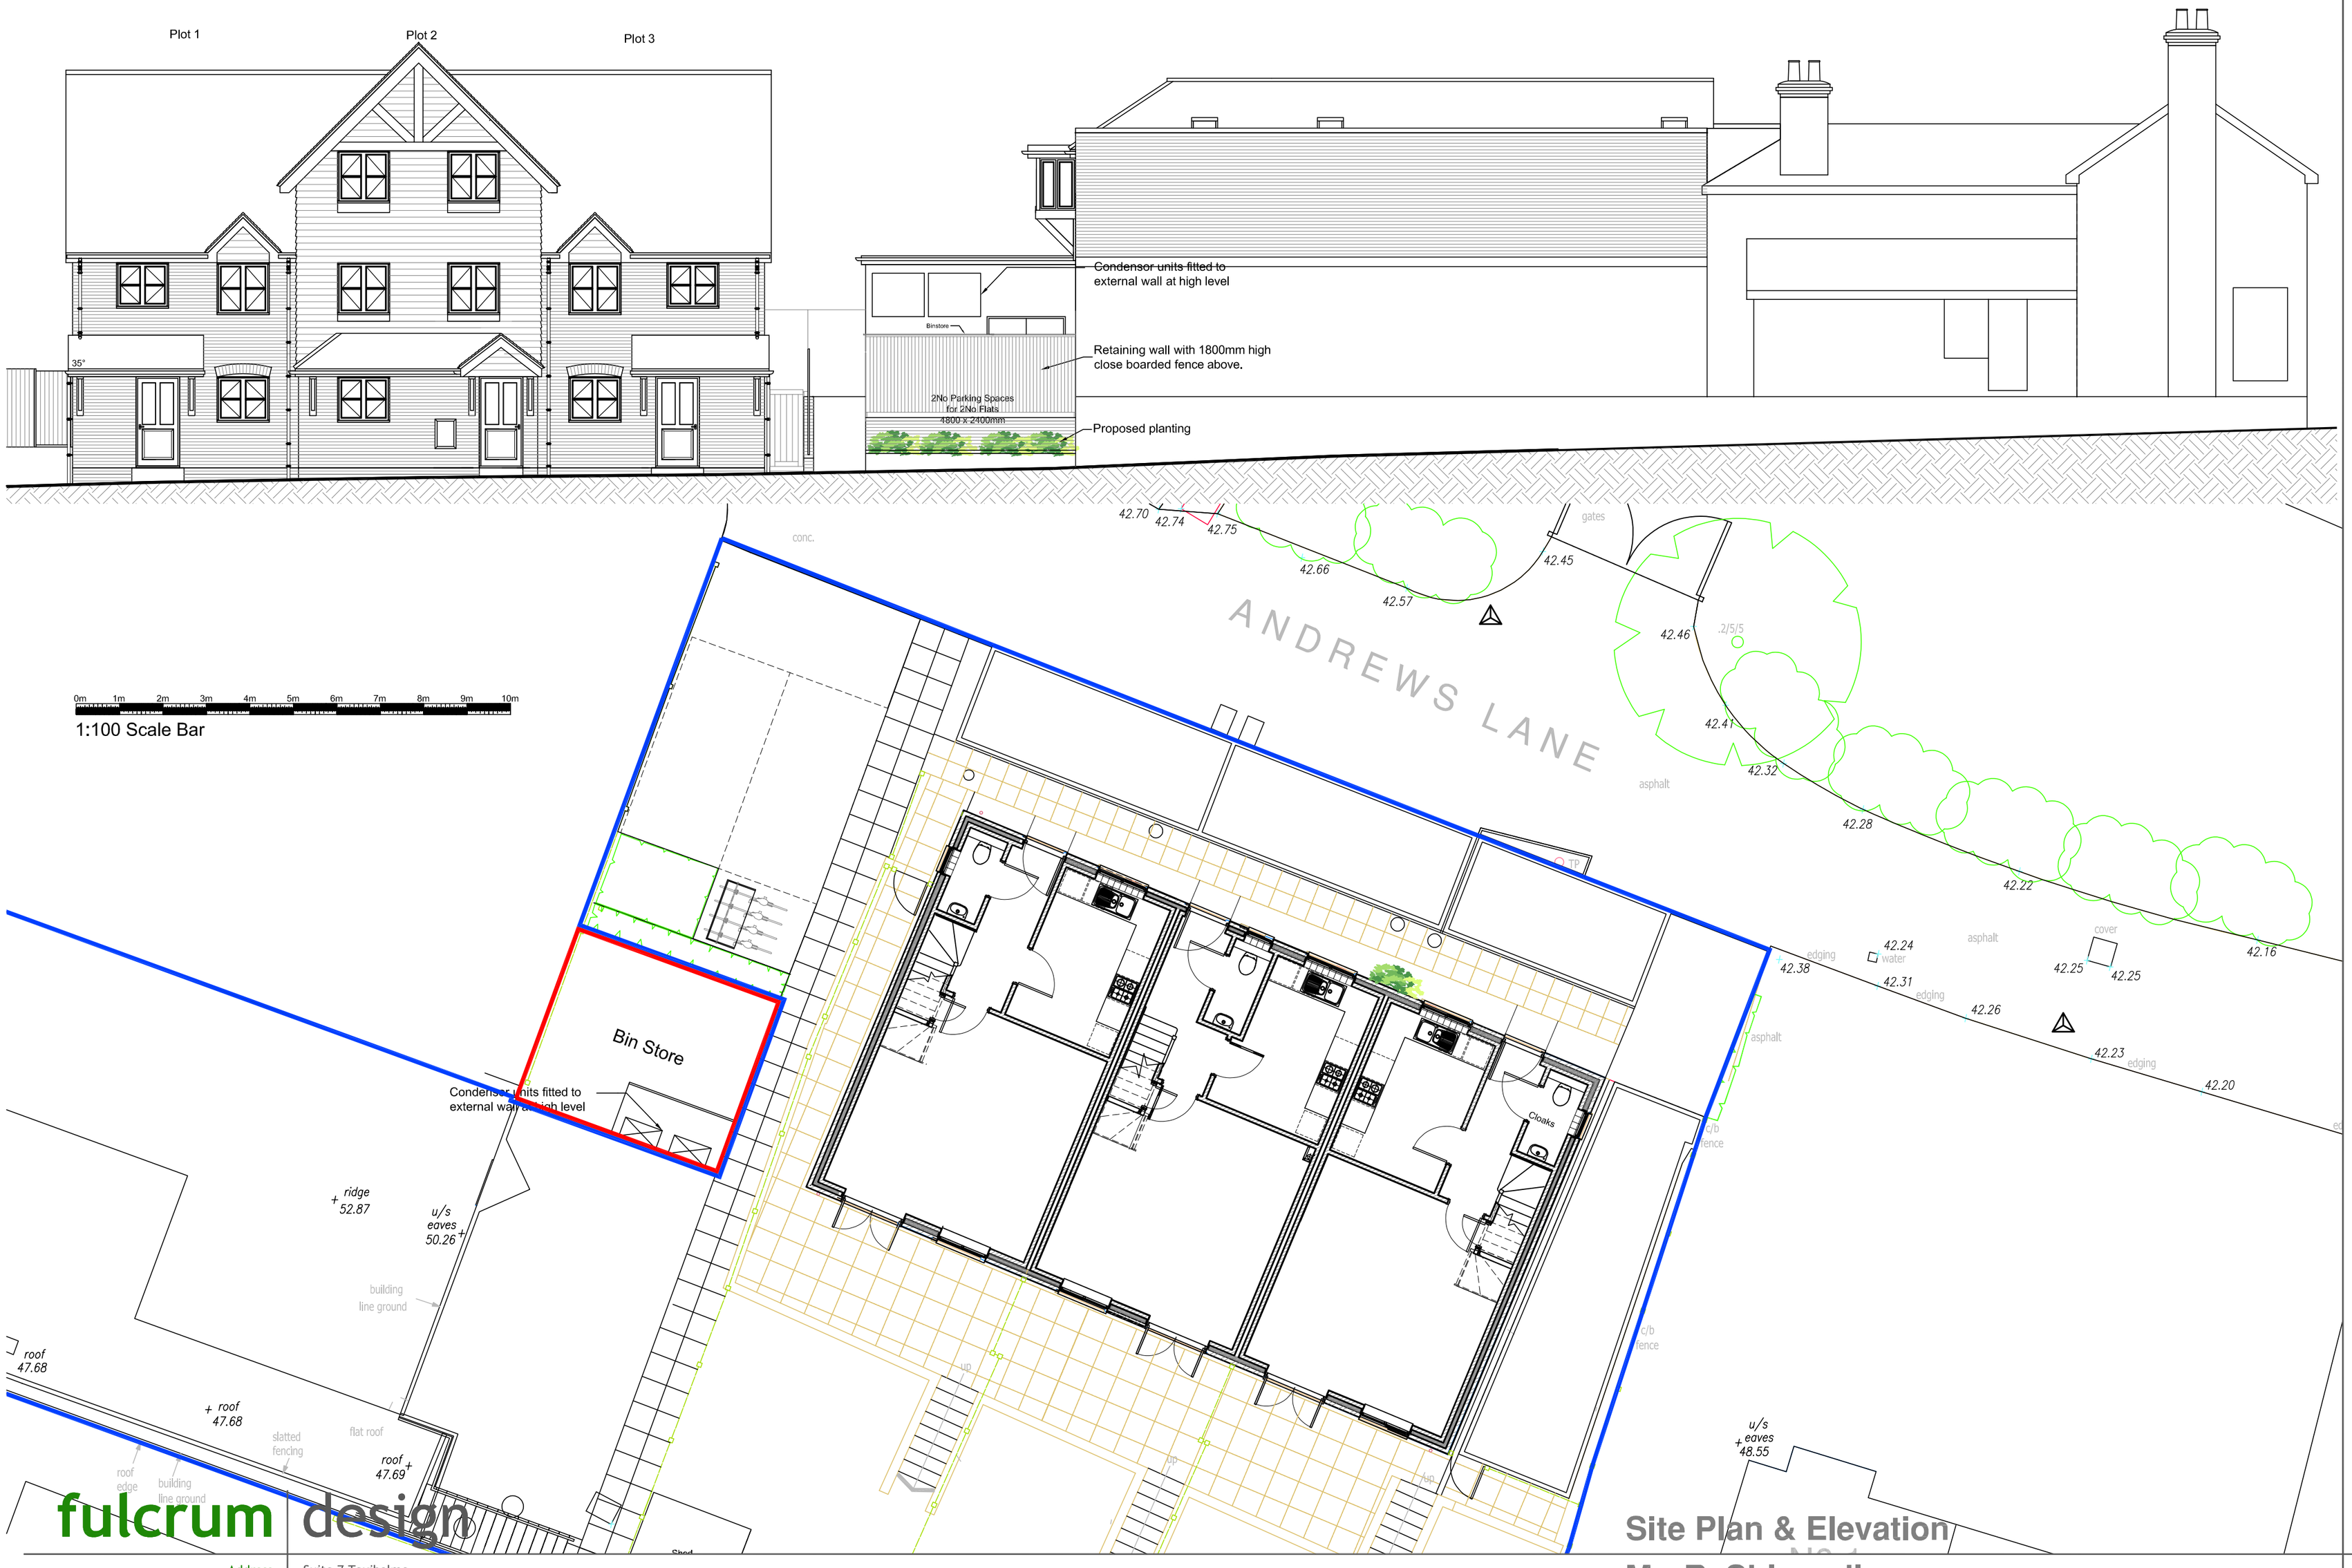

fulcrum design

Address
Suite 7 Taxiholme
Guildford Road, Bookham
Surrey KT23 4HB
Tel 01372 451425
Fax 01372 459620
Web www.fulcrumarchitects.co.uk
Email info@fulcrumarchitects.co.uk

Site Plan & Elevation

Mr. R. Shingadia

Budgens, Worthing Road, Southwater.

Site Area	Paper Size	Drawn by	Date	Scale	Drawing No.
	A2	GS	09-06-20	1:100	08-19-322