

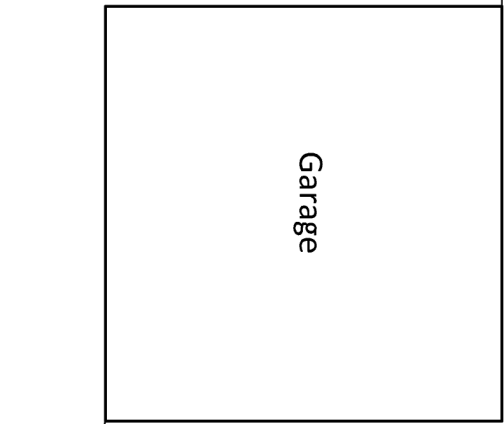
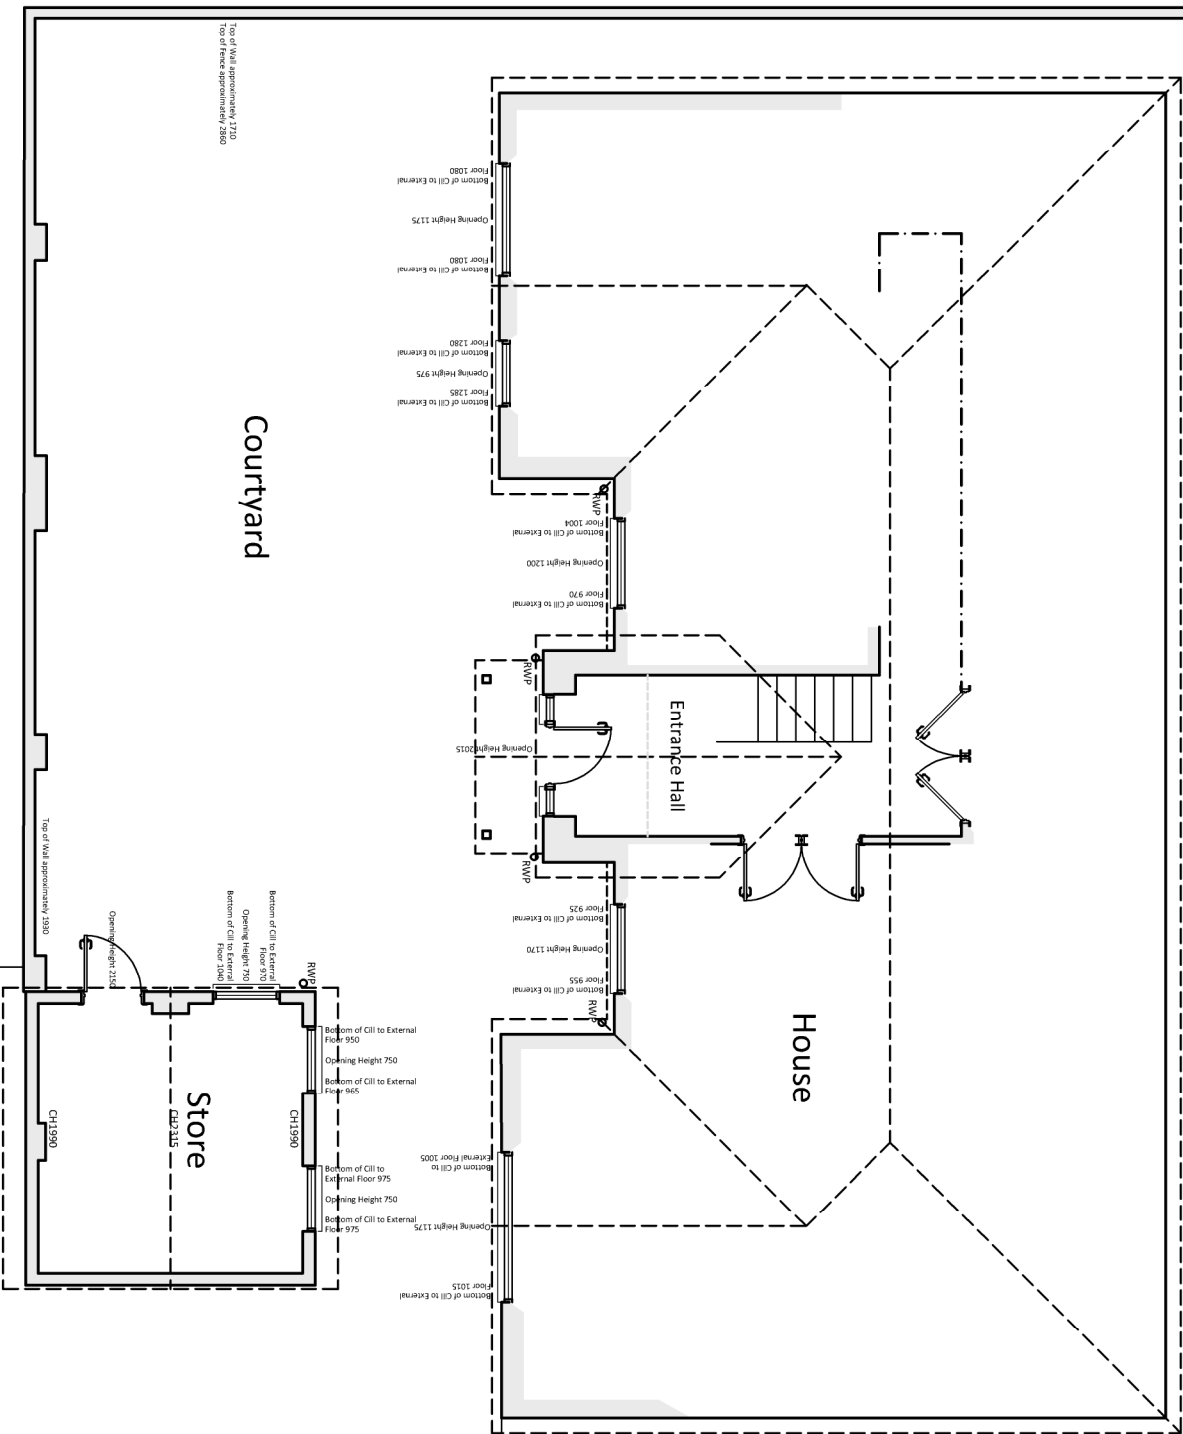


 

Diveway

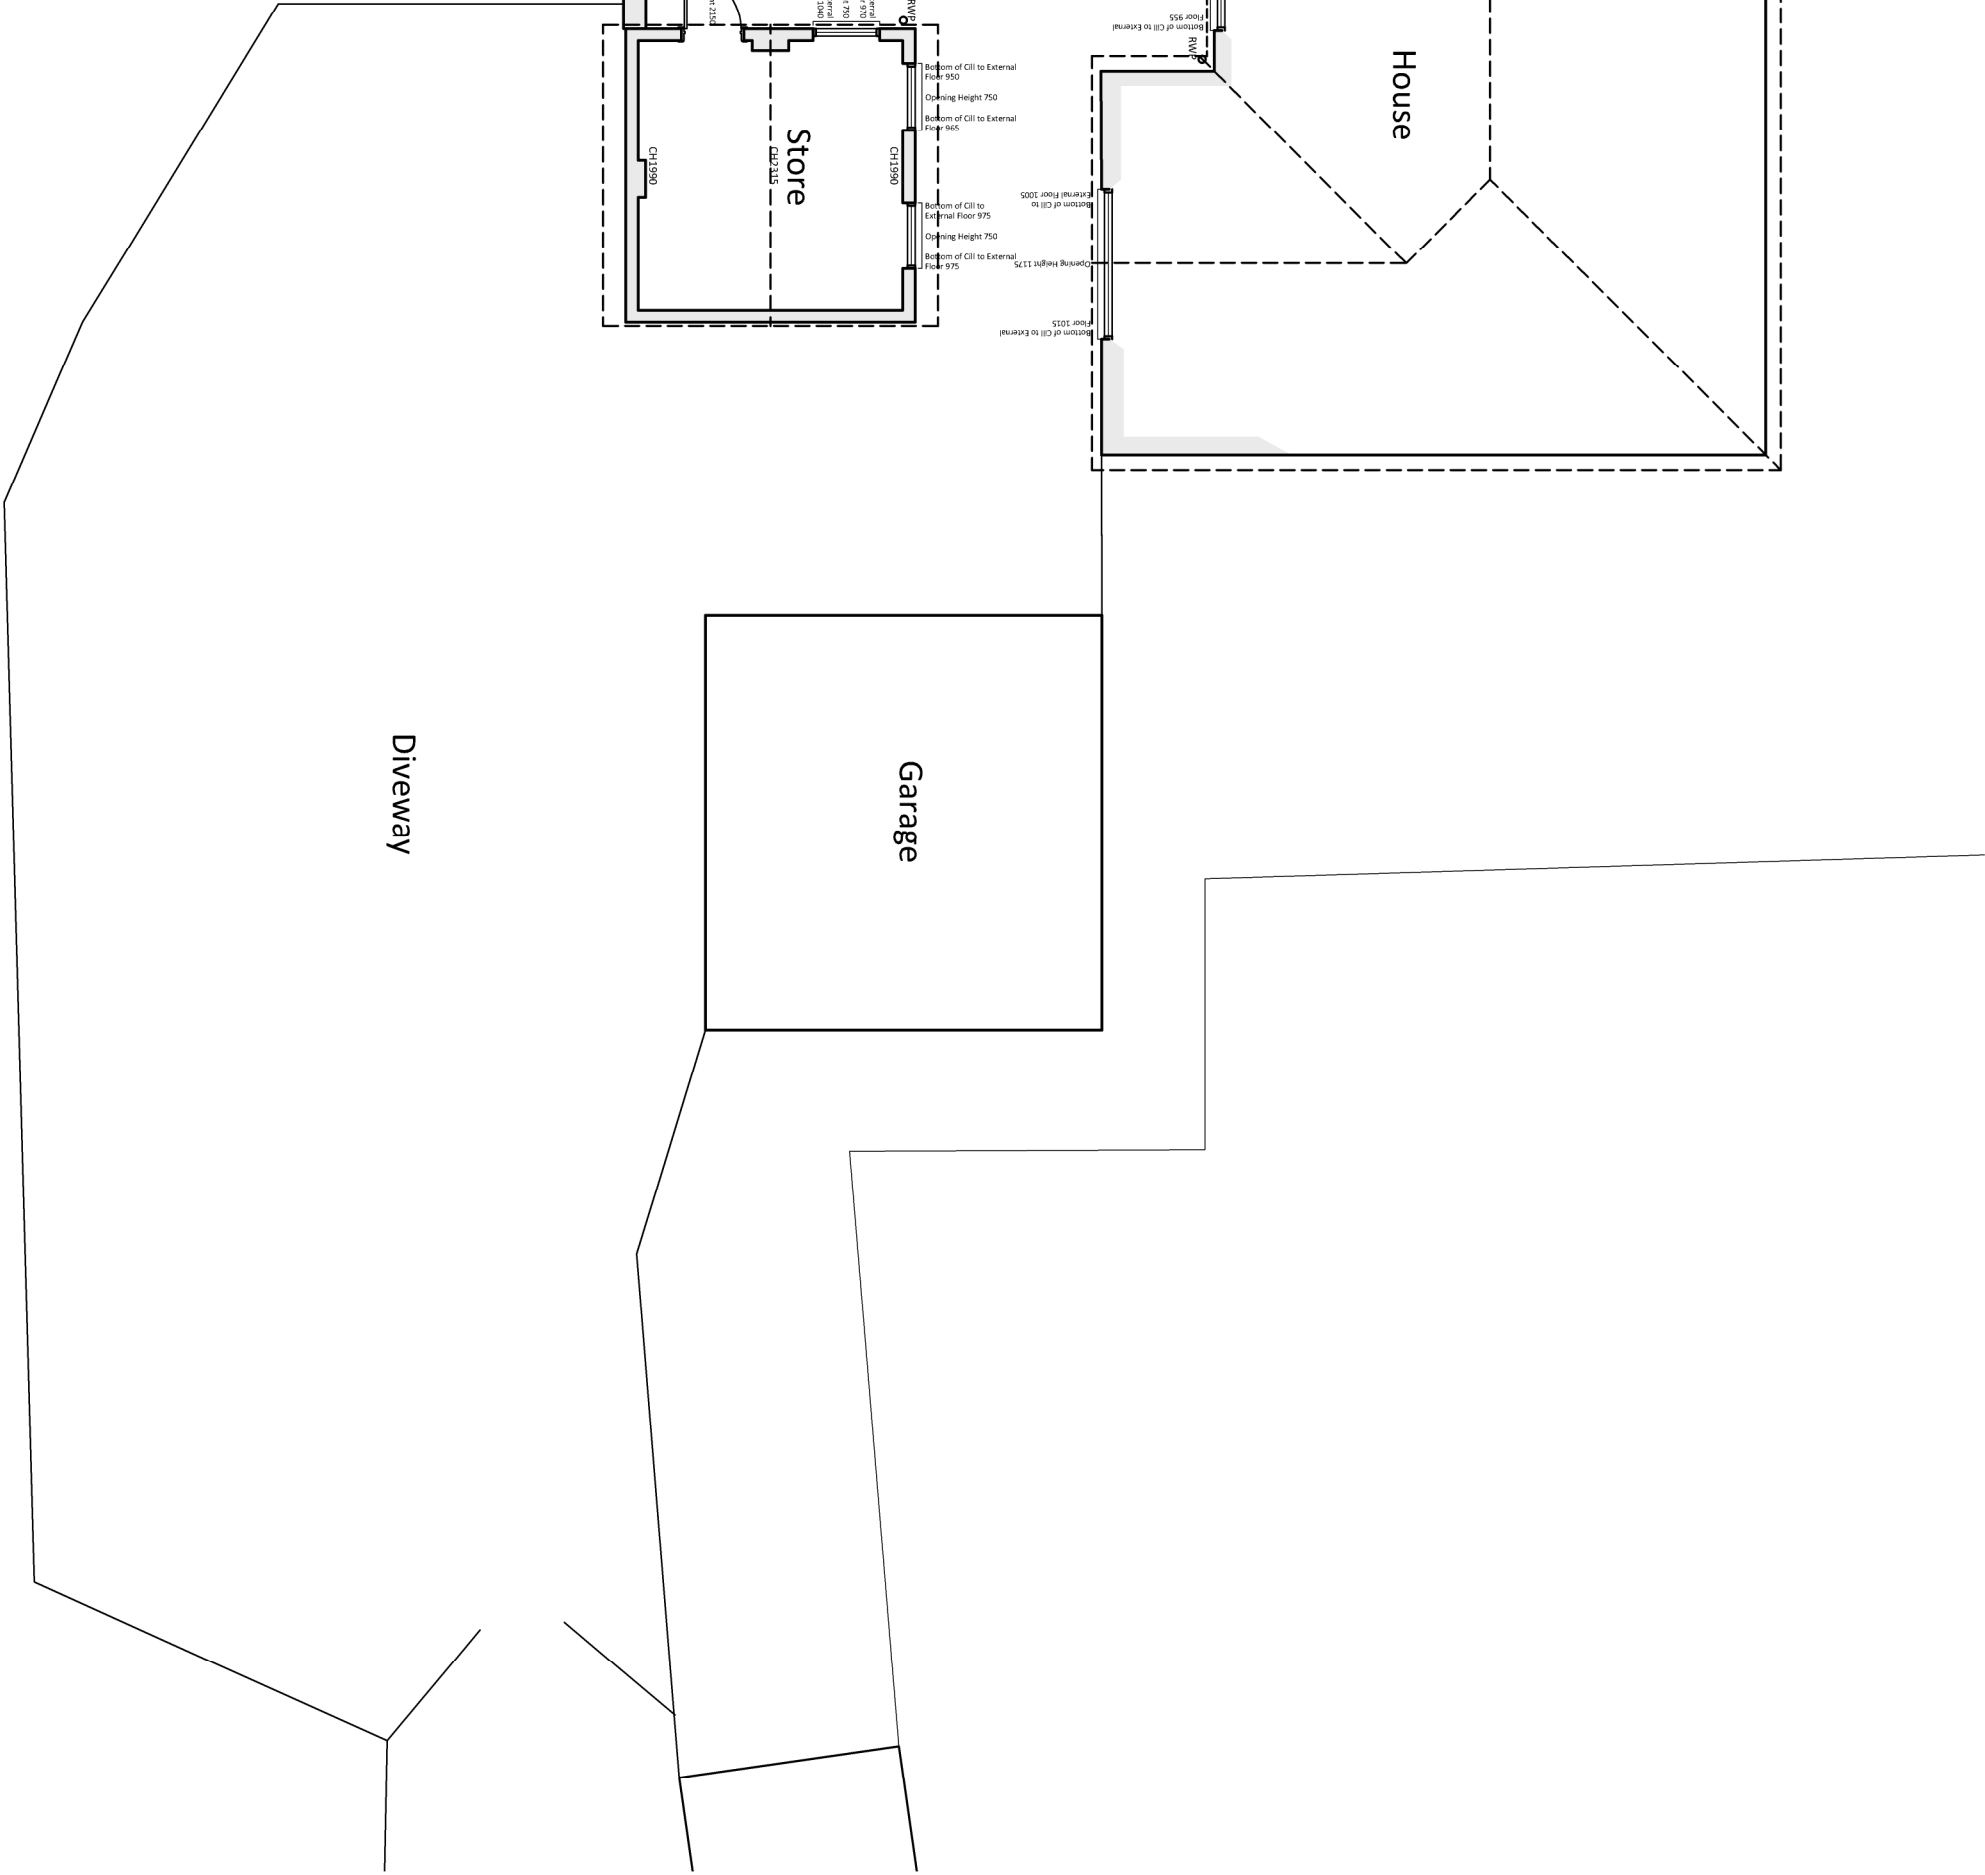

Rev	Date/By	Revision Note
A	11.12.25 JT	Planning Issue