


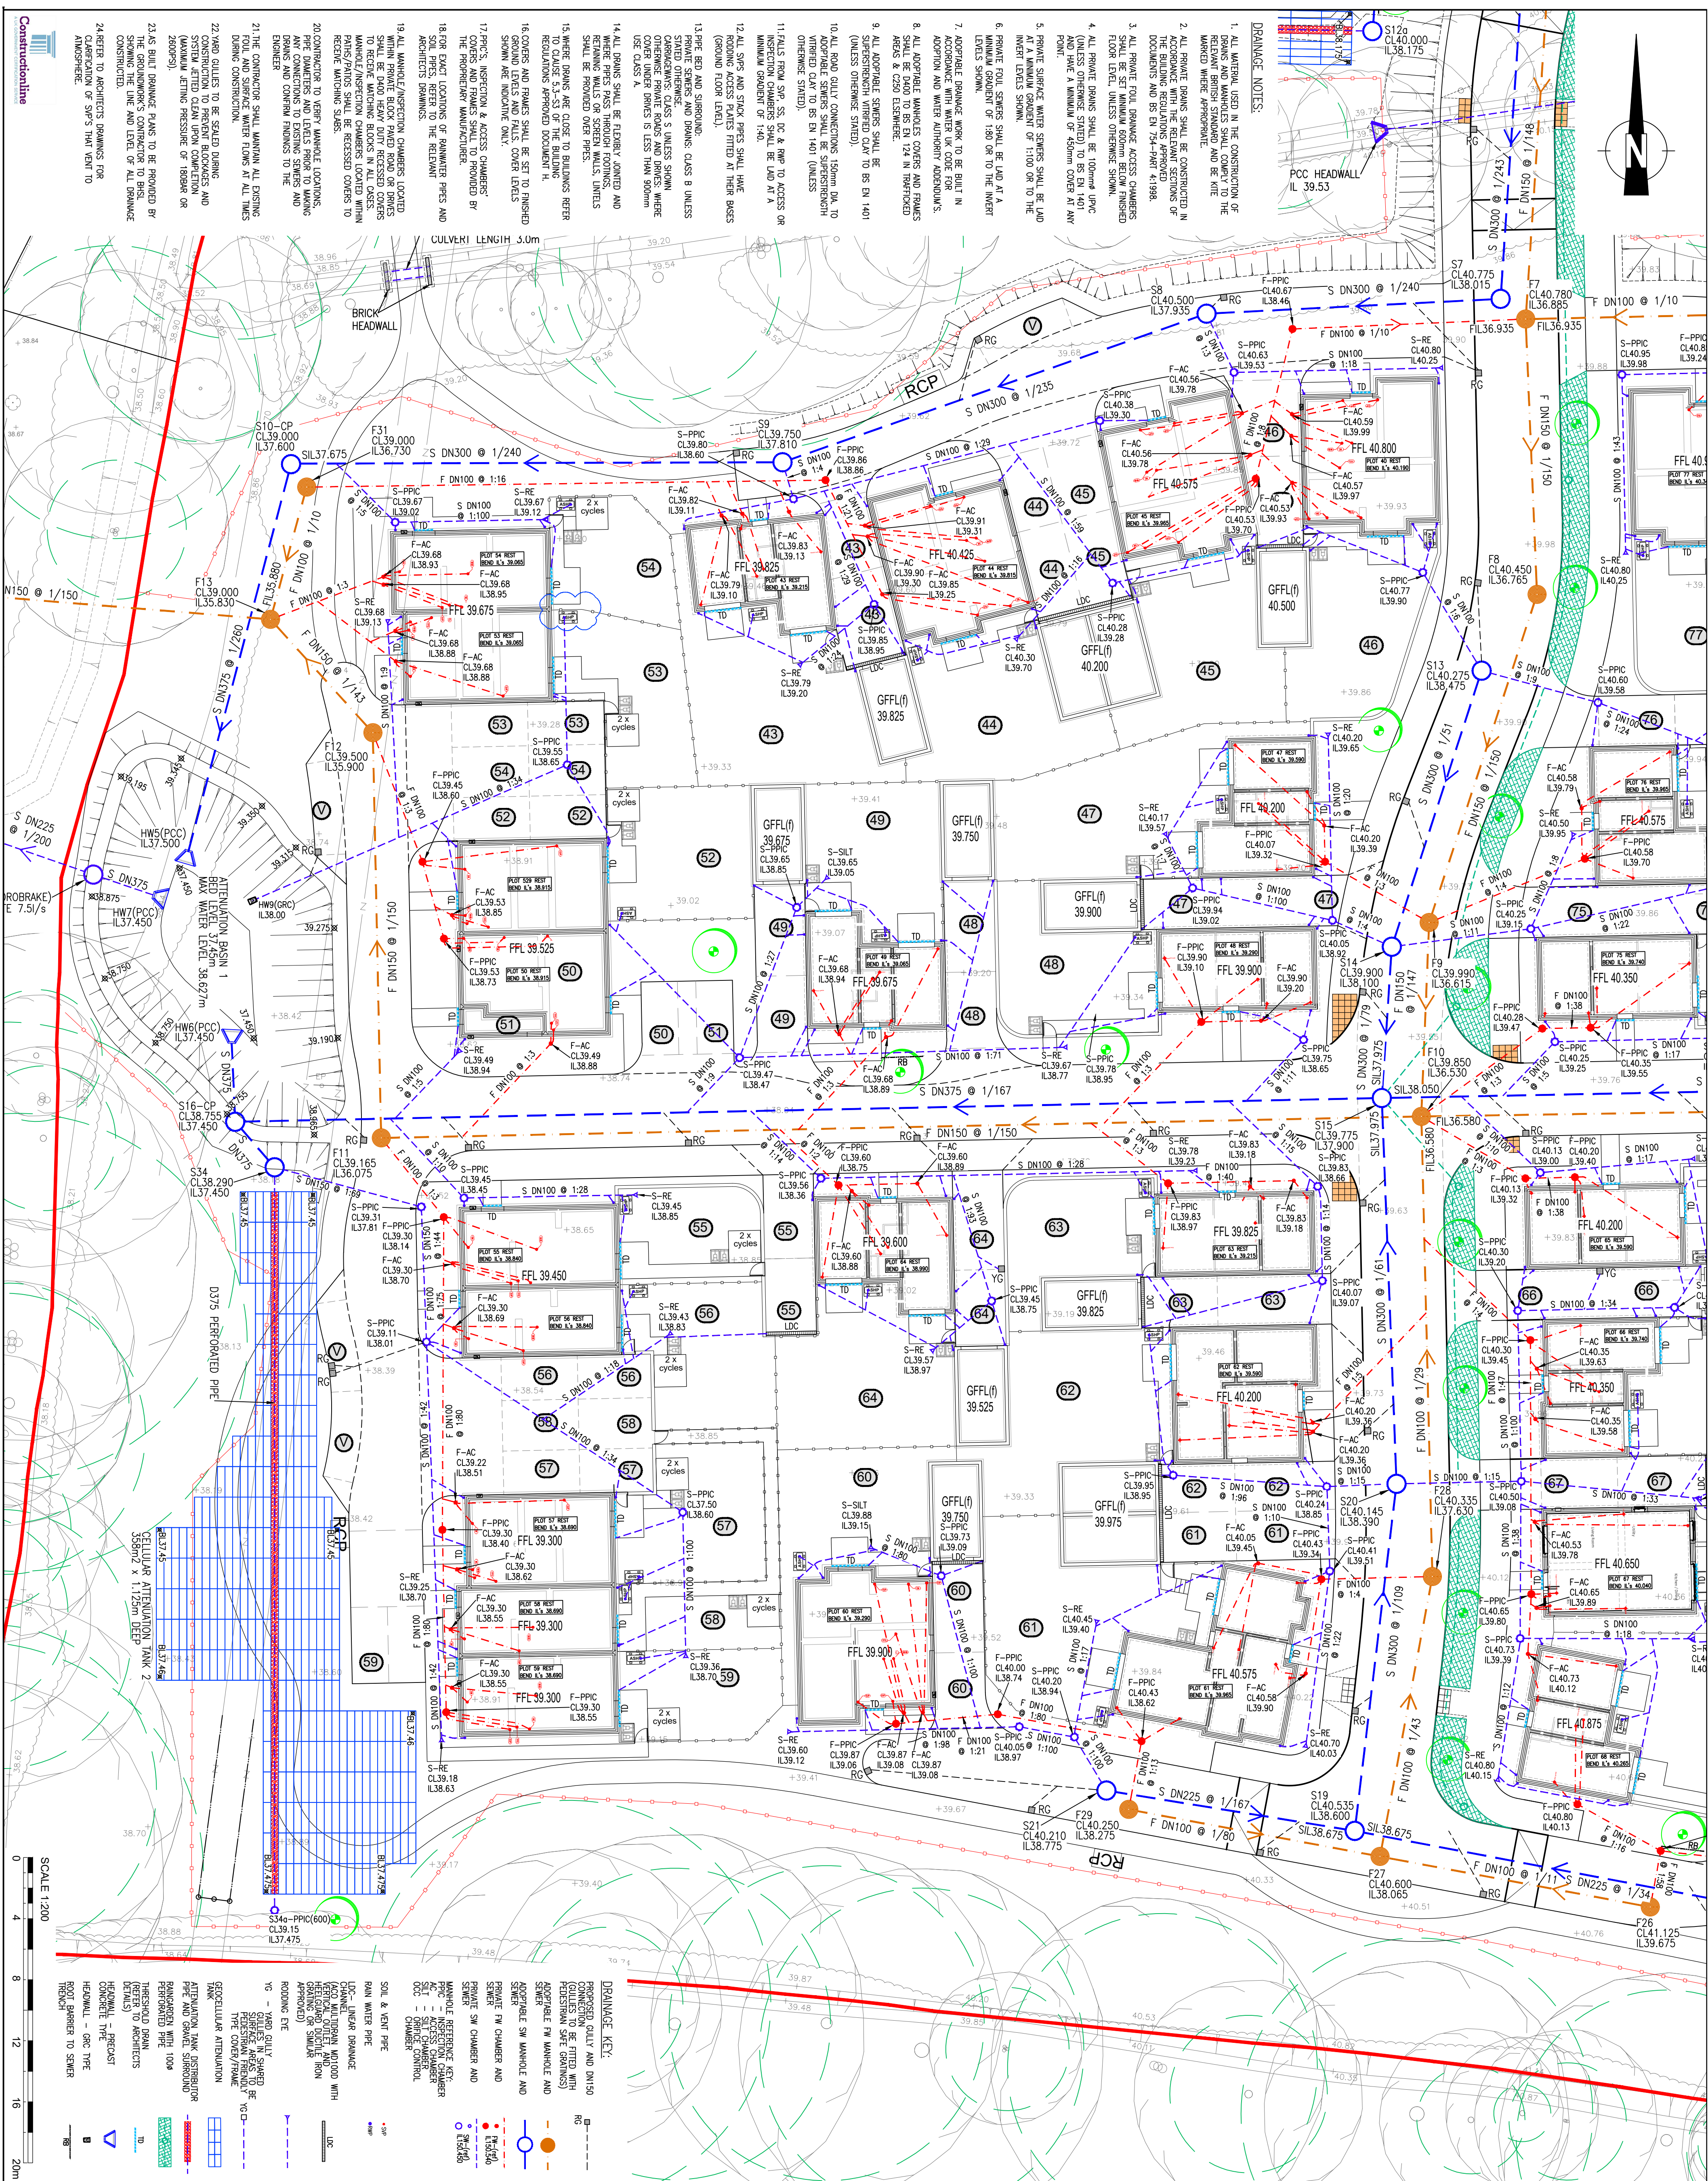

NOTES: GENERAL

G1. DO NOT SCALE FROM THE DRAWING.

G2. ALL DIMENSIONS SHOWN ARE IN METERS UNLESS STATED OTHERWISE.

G3. THIS DRAWING IS BASED ON TOPOGRAPHICAL SURVEY COMPILED BY:
HORSBURN
TEL: 0140233162
WWW.HORSBURNENGINEERS.CO.UK

G4. ALL DIMENSIONS ARE TO THE OUTLINE DATA, DERIVED FROM THE NATIONAL GRID NETWORK. LOCAL SCALE FACTOR 0.99975 APPLIED.

G5. DIMENSIONS SHALL BE GIVEN IN CONJUNCTION WITH ALL RELEVANT SCHEME DRAWINGS AND SPECIFICATIONS.


G6. ALL WORKS TO BE CARRIED OUT IN STRICT ACCORDANCE WITH THE SPECIFICATION AND HEDGECOCKS' BEST PRACTICE AND EXTENDED INCLUDING WEST SUSSEX COUNTY COUNCIL'S SUPPLEMENTARY CLASSES.

G7. ALL WORKS WITHIN THE PUBLIC HIGHWAY SHALL BE IN ACCORDANCE WITH THE REQUIREMENTS OF THE 17TH EDITION OF THE TROTTING SAFETY SIGNS MANUAL, CHAPTER 8 – TRAFFIC SAFETY MEASURES AND SIGNS FOR ROAD WORKS, AND TEMPORARY SITUATION AND TRAFFIC SIGNS.

G8. ALL WORKS SHALL BE COMPLETED AND SHALL COMPLY WITH THE TRAFFIC SIGNS, REGULATIONS AND GENERAL DIRECTIONS 2016*.

G9. ALL EXISTING LEVELS TO BE CONFERRED ON SITE PRIOR TO COMMENCEMENT OF ANY WORK.

G10. BEFORE ANY WORKS ARE COMMENCED THE WEST SUSSEX COUNTY COUNCIL ROAD HIGHWAY MANAGER MUST BE CONTACTED.

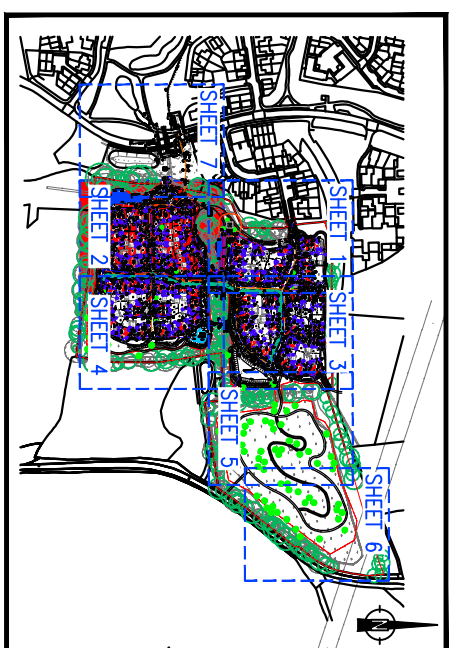

CONSTRUCTION ISSUE


STUART MICHAEL ASSOCIATES
CONSULTING ENGINEERS



Stuart Michael Associates Ltd
Coombe House, Coombe Square, Thatcham, Berkshire RG19 4JF
T: 01635 867 711
F: 01635 861 715
e: mail@stuartmichael.co.uk
w: www.stuartmichael.co.uk



EAST BILLINGHURST

DRAINAGE LAYOUT

