


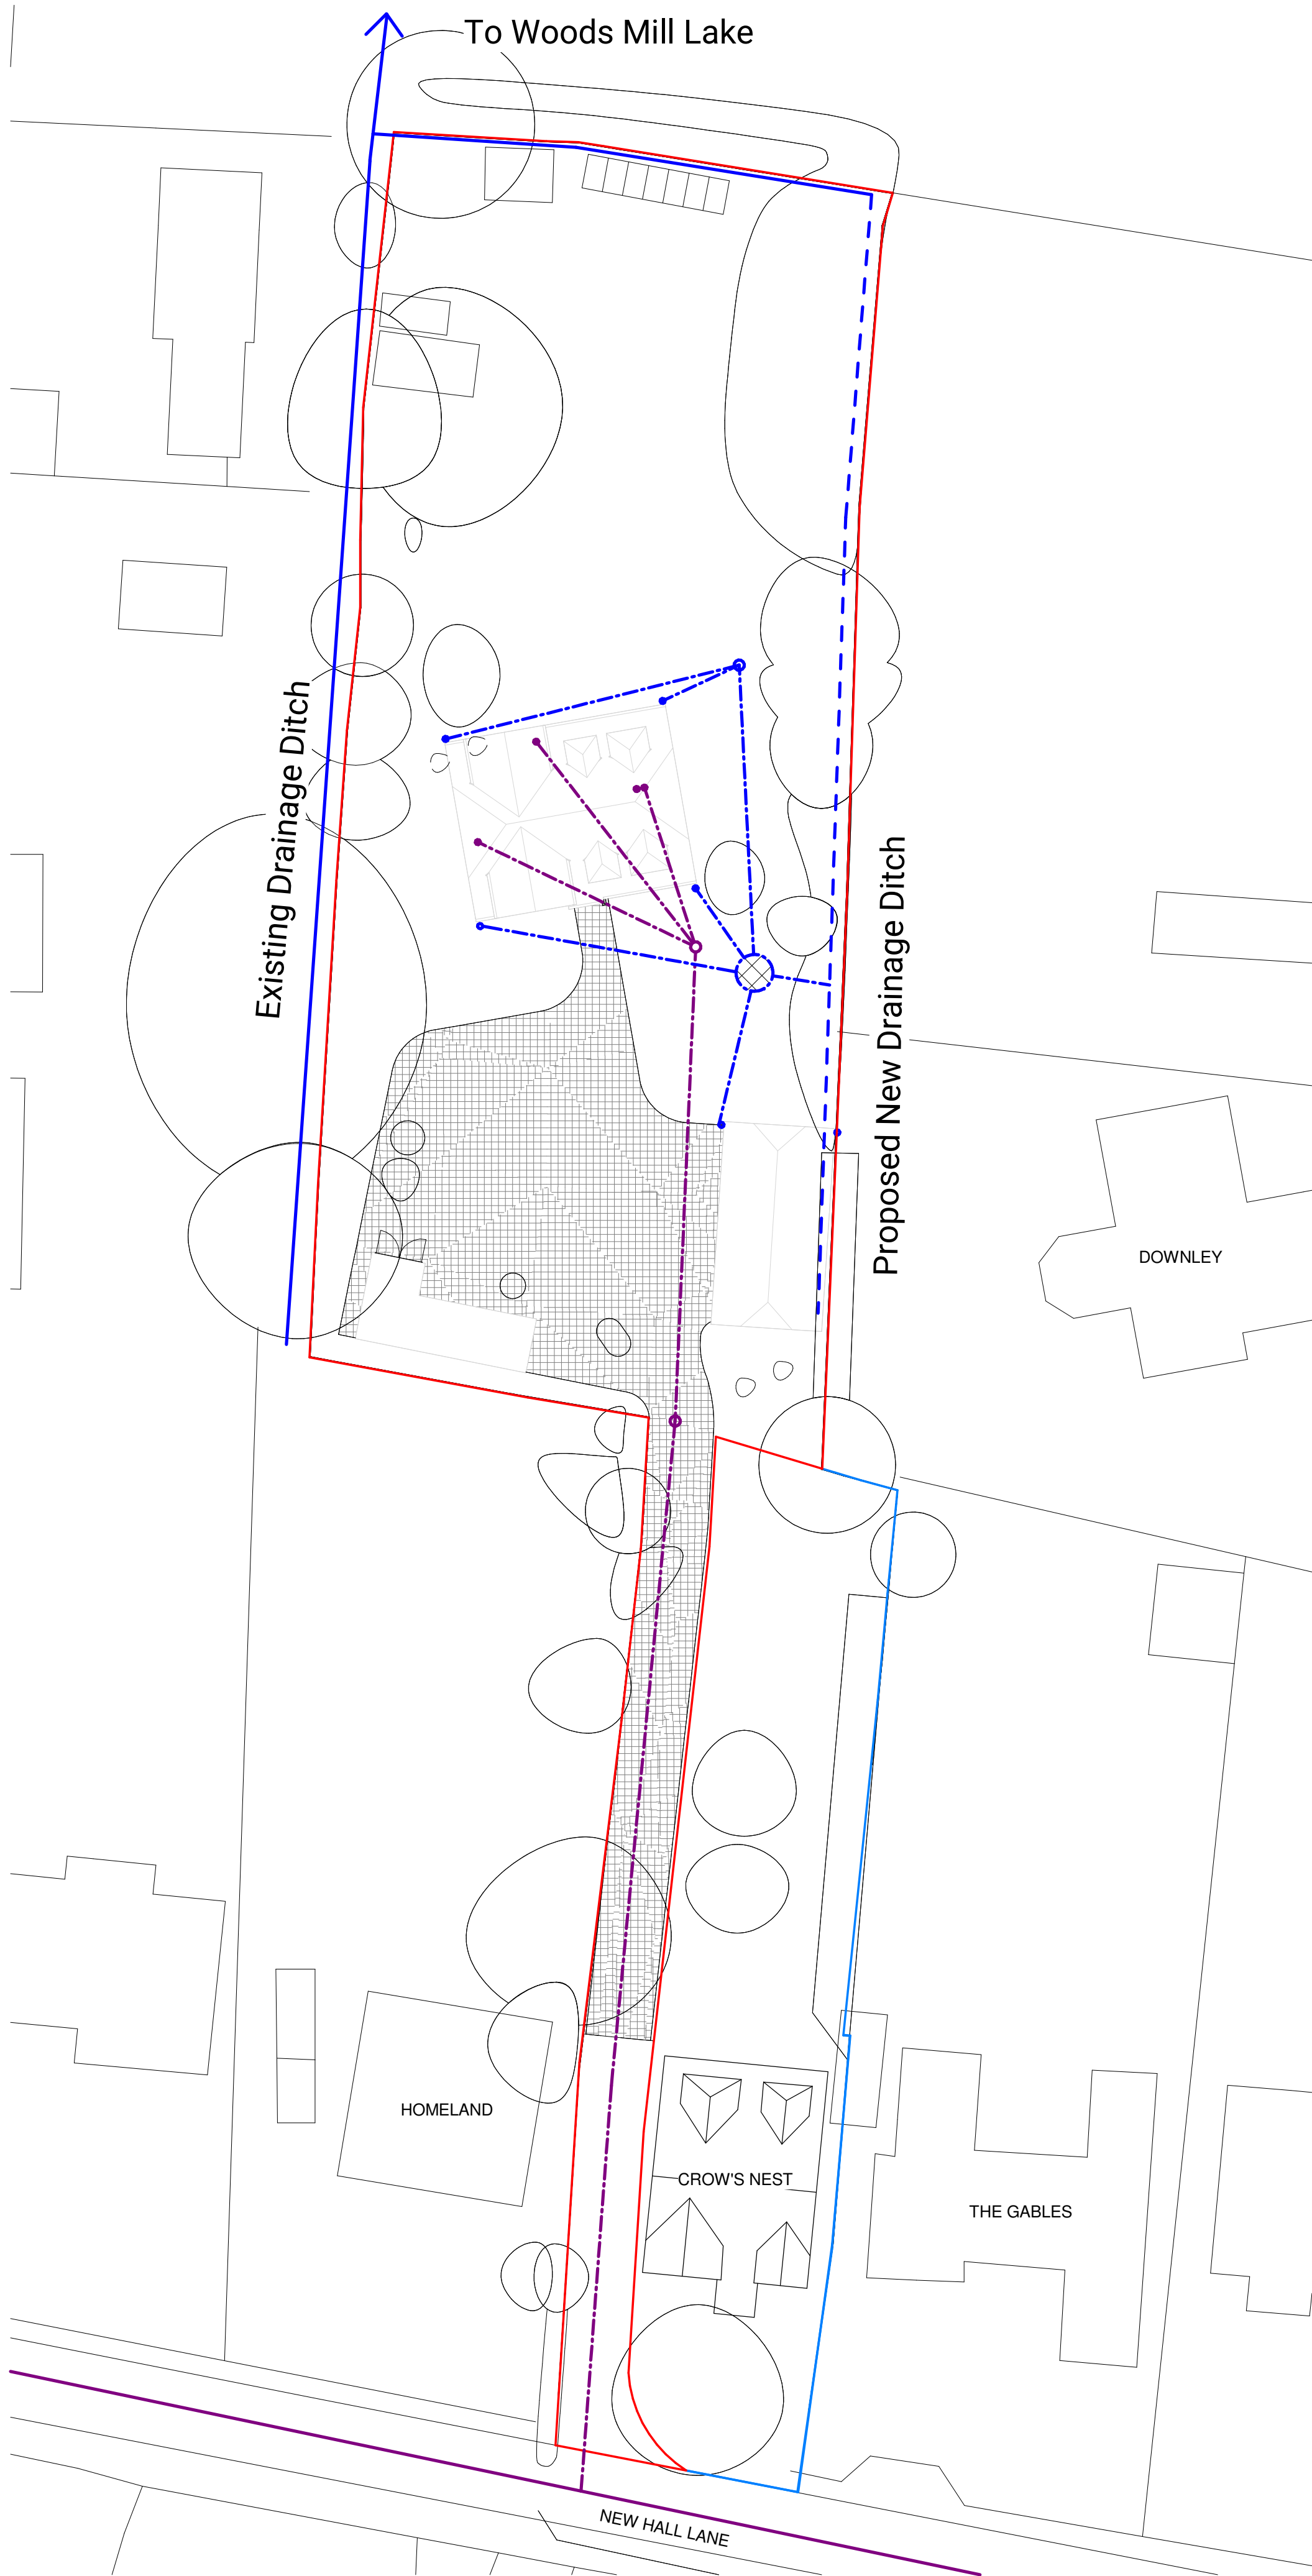

- PUBLIC FOUL SEWER
- FOUL DRAINAGE
- SURFACE WATER
- ATTENUATION TANK
- EXISTING DRAINAGE DITCH
- NEW DRAINAGE DITCH
- PERMEABLE DRIVE

REV.	DATE	ISSUE
The Roost New Hall Lane Henfield, BN5		
Proposed Drainage Strategy		
STATUS		SIZE
PLANNING		A1
DRAWING NO.		REV
26493-FLA-ZZ-00-DR-A-013		