


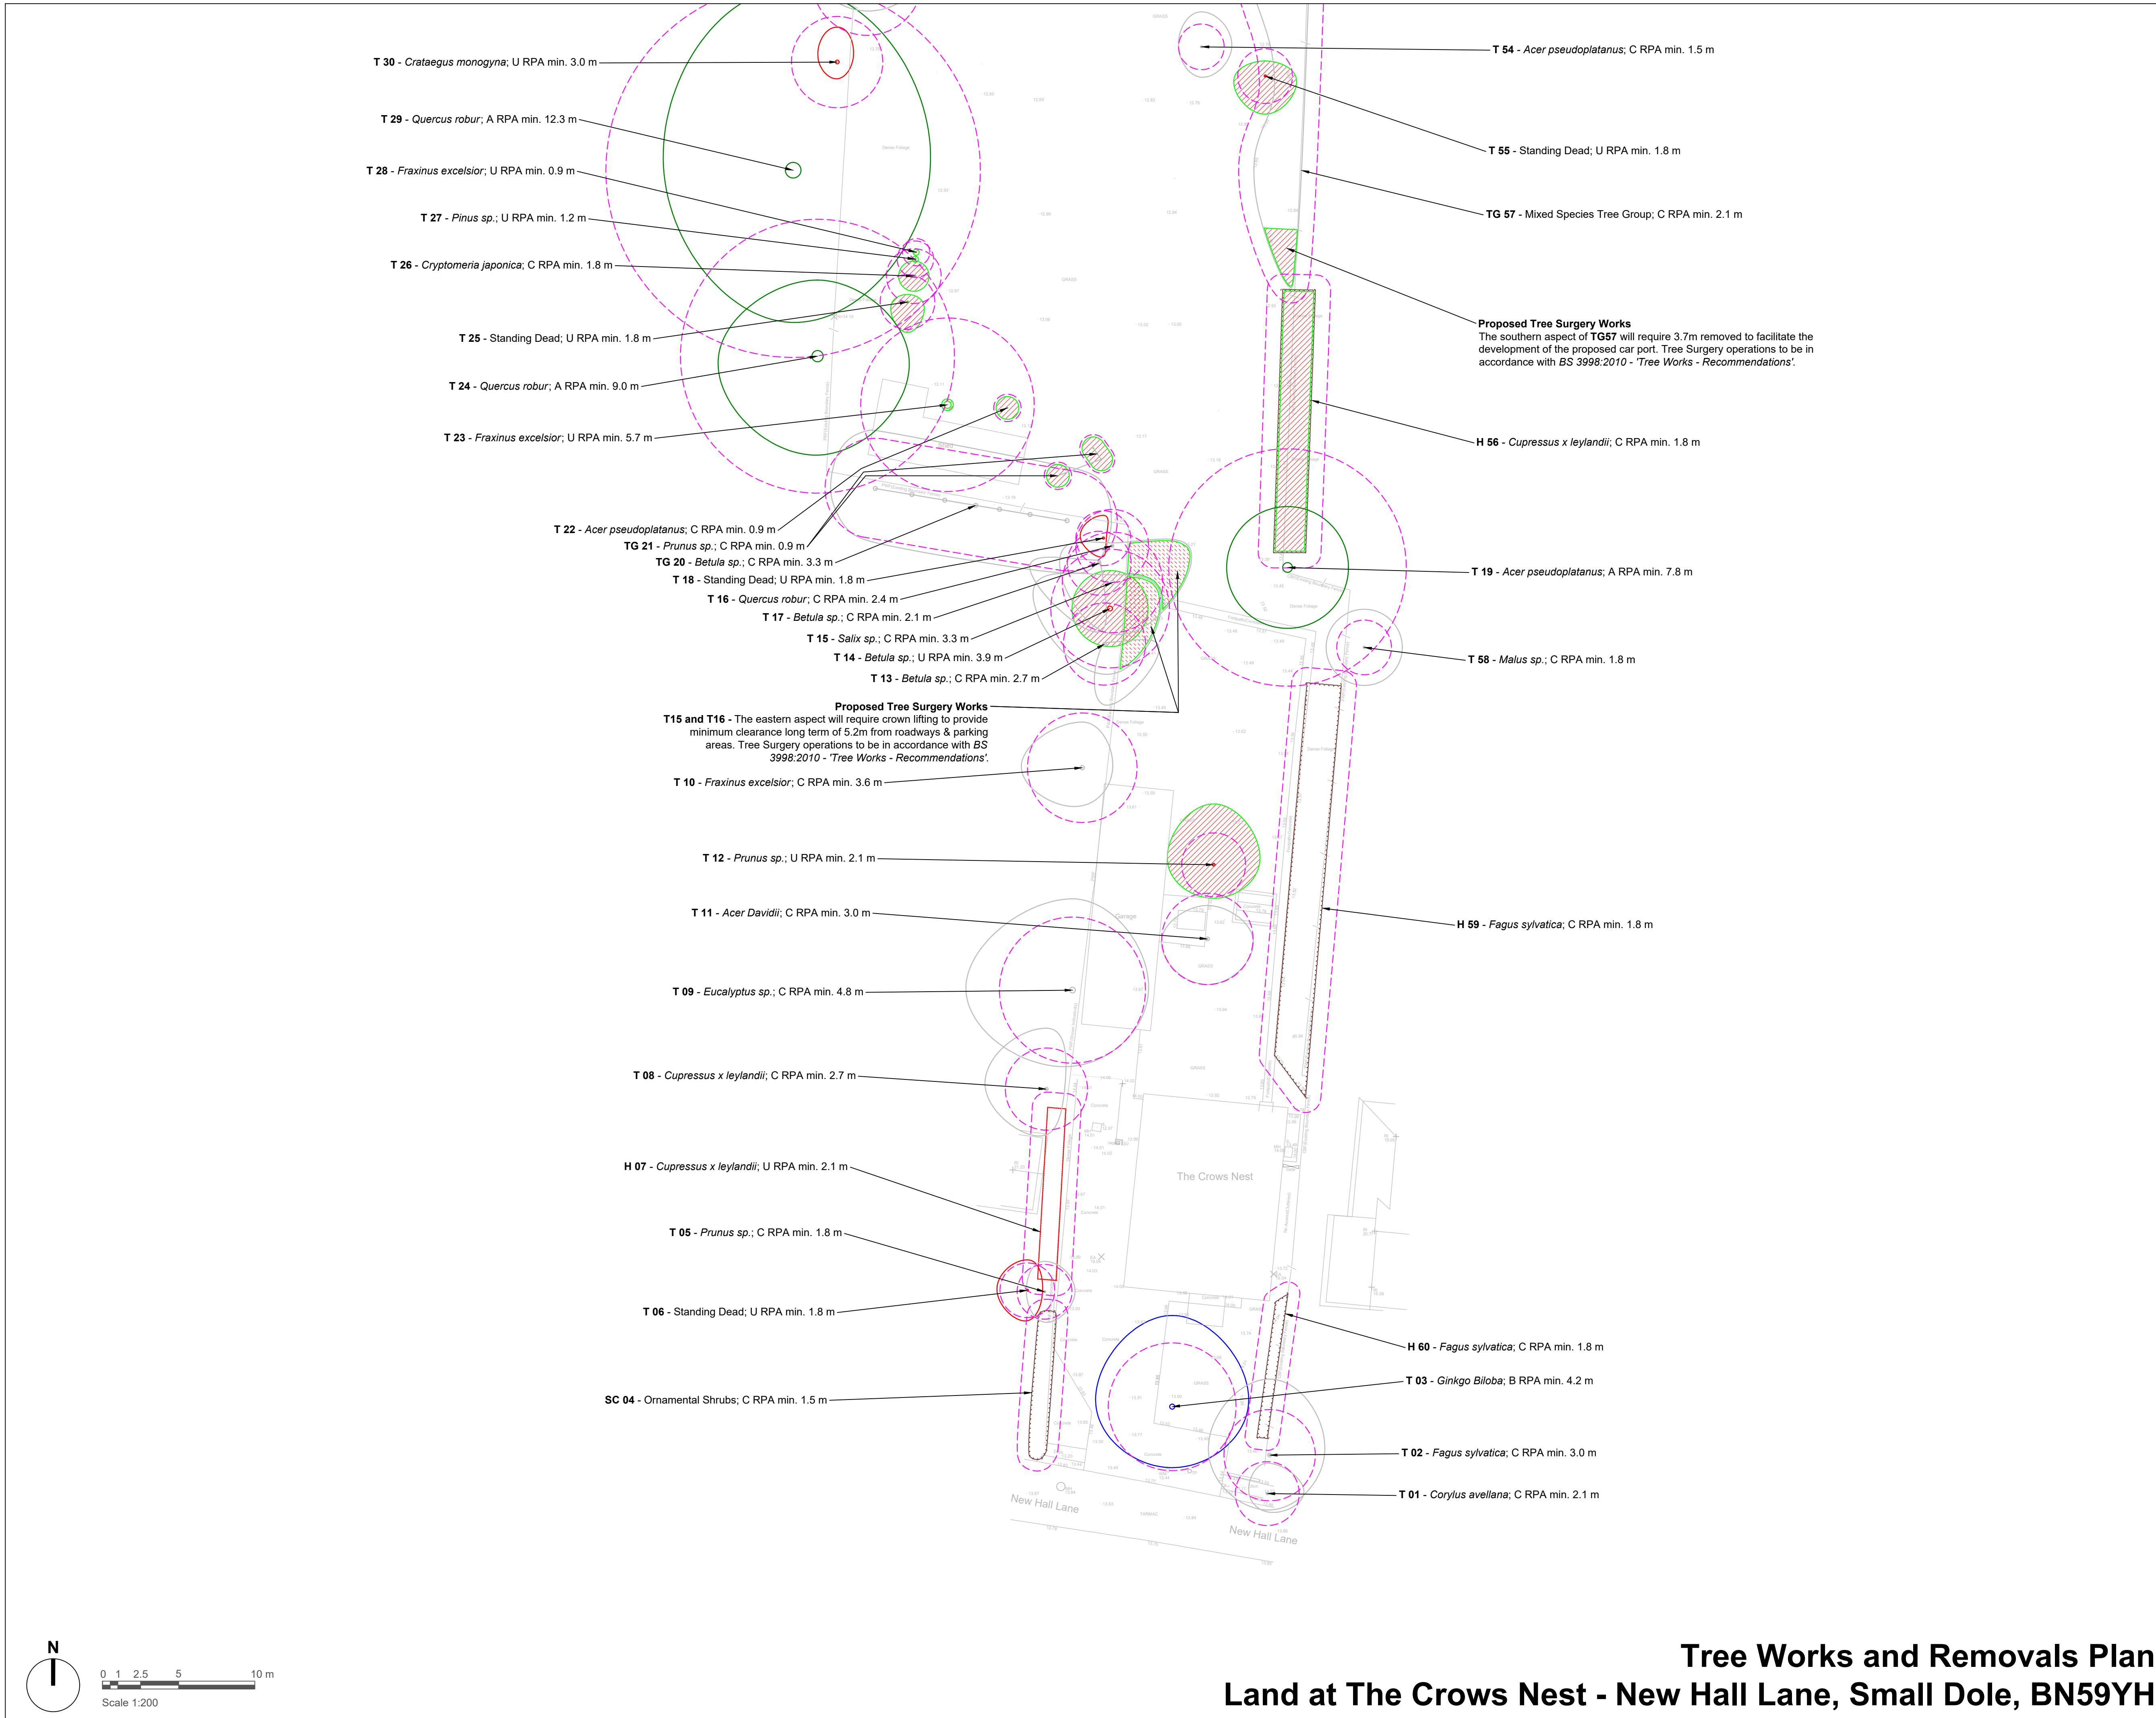

Legend

T02

Tree, Hedgerow and Shrub Numbers
(T - Single Tree, TG - Tree Group, H - Hedgerow, SC - Scrub)

Tree Root Protection Areas (RPA)
Specified in accordance with BS 5837:2012 - 'Trees in Relation to Design, Demolition and Construction - Recommendations'.

Category A Trees - Retained
Trees of High Quality and Value.

Category B Trees - Retained
Trees of Moderate Quality and Value.

Category C Trees - Retained
Trees of Low Quality and Value.

Category U Trees - Retained
Trees Unsuitable for Long Term Retention.

Existing Vegetation and Hedgerows

Existing Trees to be Removed
All operations to be in accordance with BS3998:2010- 'Tree Works- Recommendations'

Existing Shrubs and Hedges to be Removed
In accordance with BS3998:2010- 'Tree Works- Recommendations'

Proposed Tree Surgery Works
Operations to be in accordance with BS 3998:2010 - 'Tree Works - Recommendations'.

Notes:

- Drawing to be read in colour.
- To be read in conjunction with all accompanying Arboricultural documents produced by LLD.

PLANNING ISSUE

Rev	Description	Date	Drawn	Appr
00	Planning Issue	20.07.26	TC	GO

LIZARD
Landscape Design and Ecology

Top Floor - Caravelle House, 17-19 Goring Road, Worthing, BN12 4AP
01903 216033 office@lizardlandscape.co.uk lizardlandscapeecology.com

Client
Steve Campbell

Project Title and Location
Land At The Crows Nest
New Hall Lane, Small Dole, BN59YH

Drawing Title
Tree Works and Removals Plan

Scale
1:200@A1

Drawn
TC

Approved
GO

Date
20.07.26

Drawing No
LLD3852-ARB-DWG-200

Revision
00