


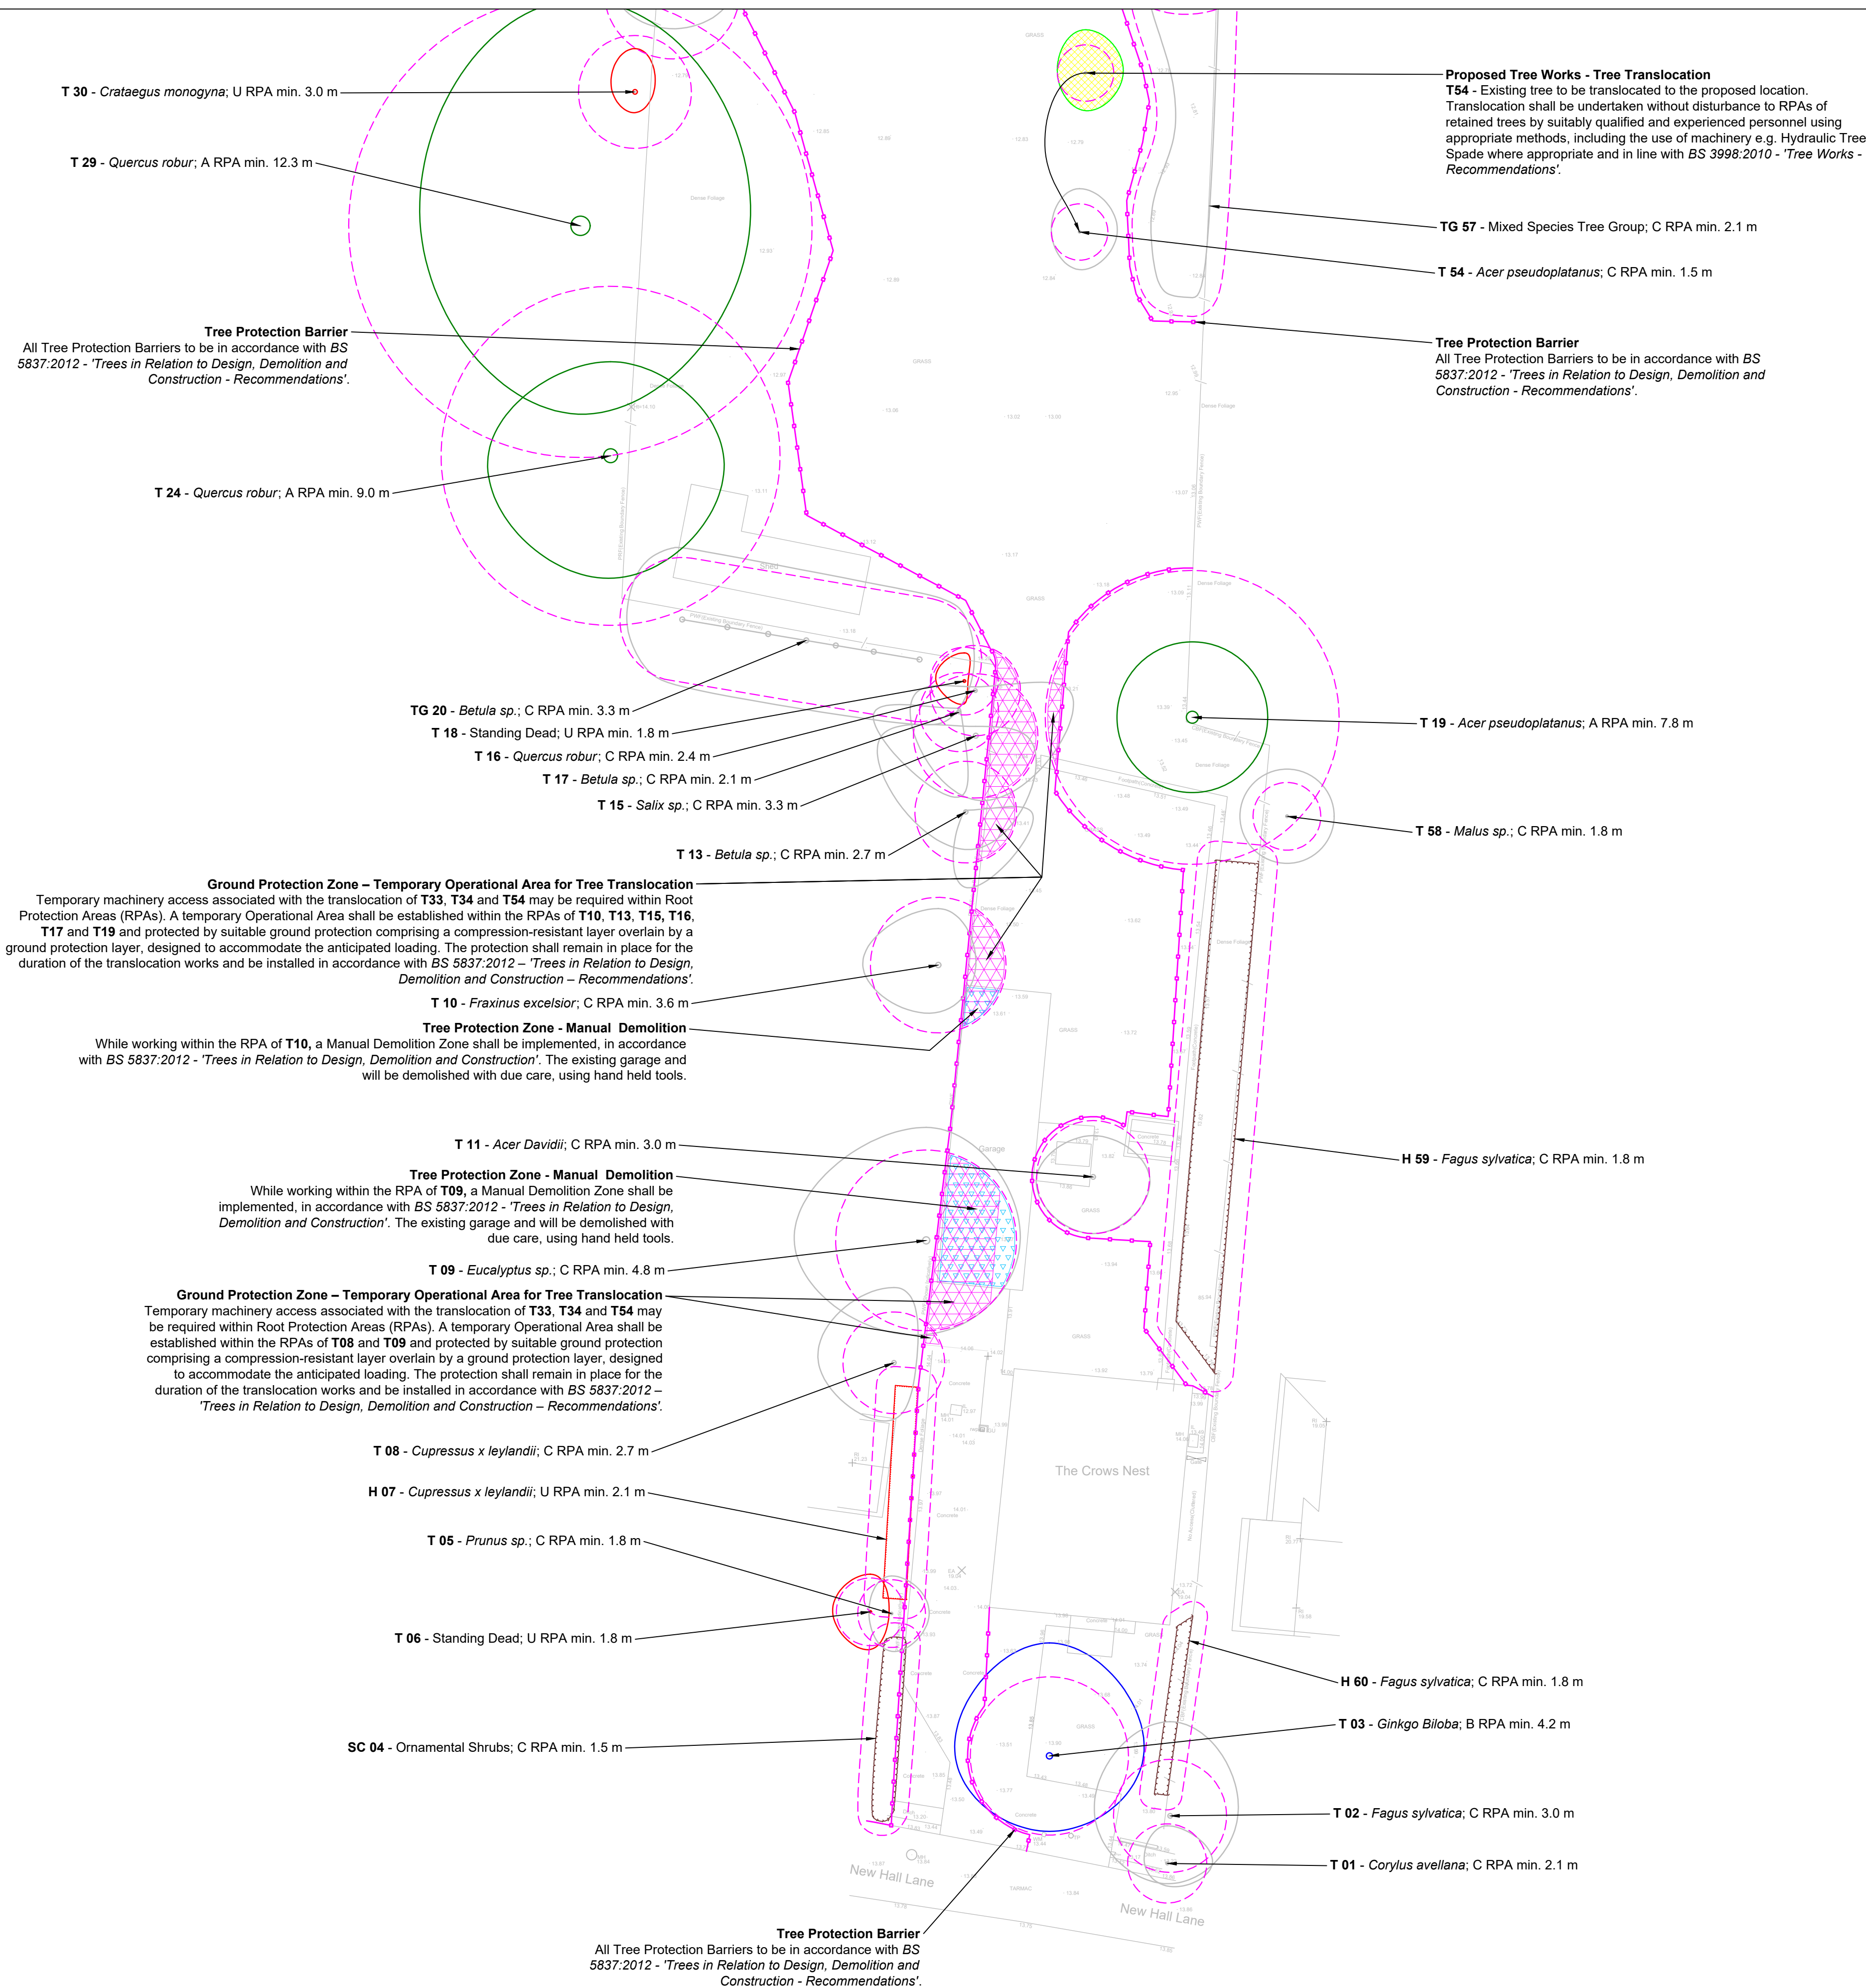

Legend

T02 **Tree, Hedgerow and Shrub Numbers**
(T - Single Tree, TG - Tree Group, H - Hedgerow, SC - Scrub)

Tree Root Protection Areas (RPA)
Specified in accordance with BS 5837:2012 - 'Trees in Relation to Design, Demolition and Construction - Recommendations'.

Category A Trees - Retained
Trees of High Quality and Value.

Category B Trees - Retained
Trees of Moderate Quality and Value.

Category C Trees - Retained
Trees of Low Quality and Value.

Category U Trees - Retained
Trees Unsuitable for Long Term Retention.

Existing Vegetation and Hedgerows

Existing Trees to be Translocated
All operations to be in accordance with BS3998:2010- 'Tree Works- Recommendations'

Protection Zone - Manual Demolition
A Manual Demolition Zone shall be implemented, in accordance with BS 5837:2012 - 'Trees in Relation to Design, Demolition and Construction - Recommendations'. All works shall be undertaken with due care with hand held tools under *Arboricultural Supervision* only.


Tree Protection Barrier
In accordance with BS 5837:2012 - 'Trees in Relation to Design, Demolition and Construction - Recommendations'.
2.0 m height 'Heras' Welded Wire Mesh Fencing secured and positioned as specified.

Protection Zone - Operation Zone During Construction
Operation Zone within the RPA-s to be fit for the expected level of traffic, and to be secured for the duration of the construction period in accordance with BS 5837:2012 - 'Trees in Relation to Design, Demolition and Construction - Recommendations'.

Notes:

- Drawing to be read in colour.
- To be read in conjunction with all accompanying Arboricultural documents produced by LLD.

PLANNING ISSUE				
Rev	Description	Date	Drawn	Appr
00	Planning Issue	20.07.26	TC	GO

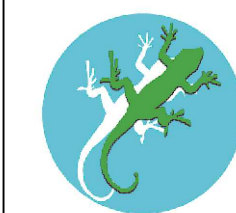


LIZARD
Landscape Design and Ecology
Top Floor - Caravelle House, 17-19 Goring Road, Worthing, BN12 4AP
01903 216033 office@lizardlandscape.co.uk lizardlandscapeecology.com

Client
Steve Campbell

Project Title and Location
Land At The Crows Nest
New Hall Lane, Small Dole, BN59YH

Drawing Title
Demolition and Tree Translocation Plan

Scale 1:200@A1	Drawn TC	Approved GO	Date 20.07.26
Drawing No LLD3852-ARB-DWG-202	Revision 00		

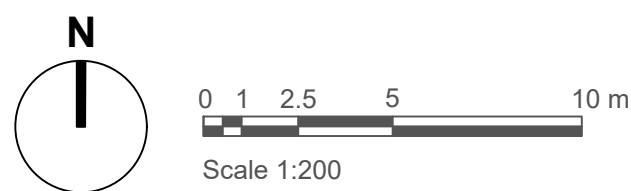

Demolition and Tree Translocation Plan

Land at The Crows Nest - New Hall Lane, Small Dole, BN59YH