


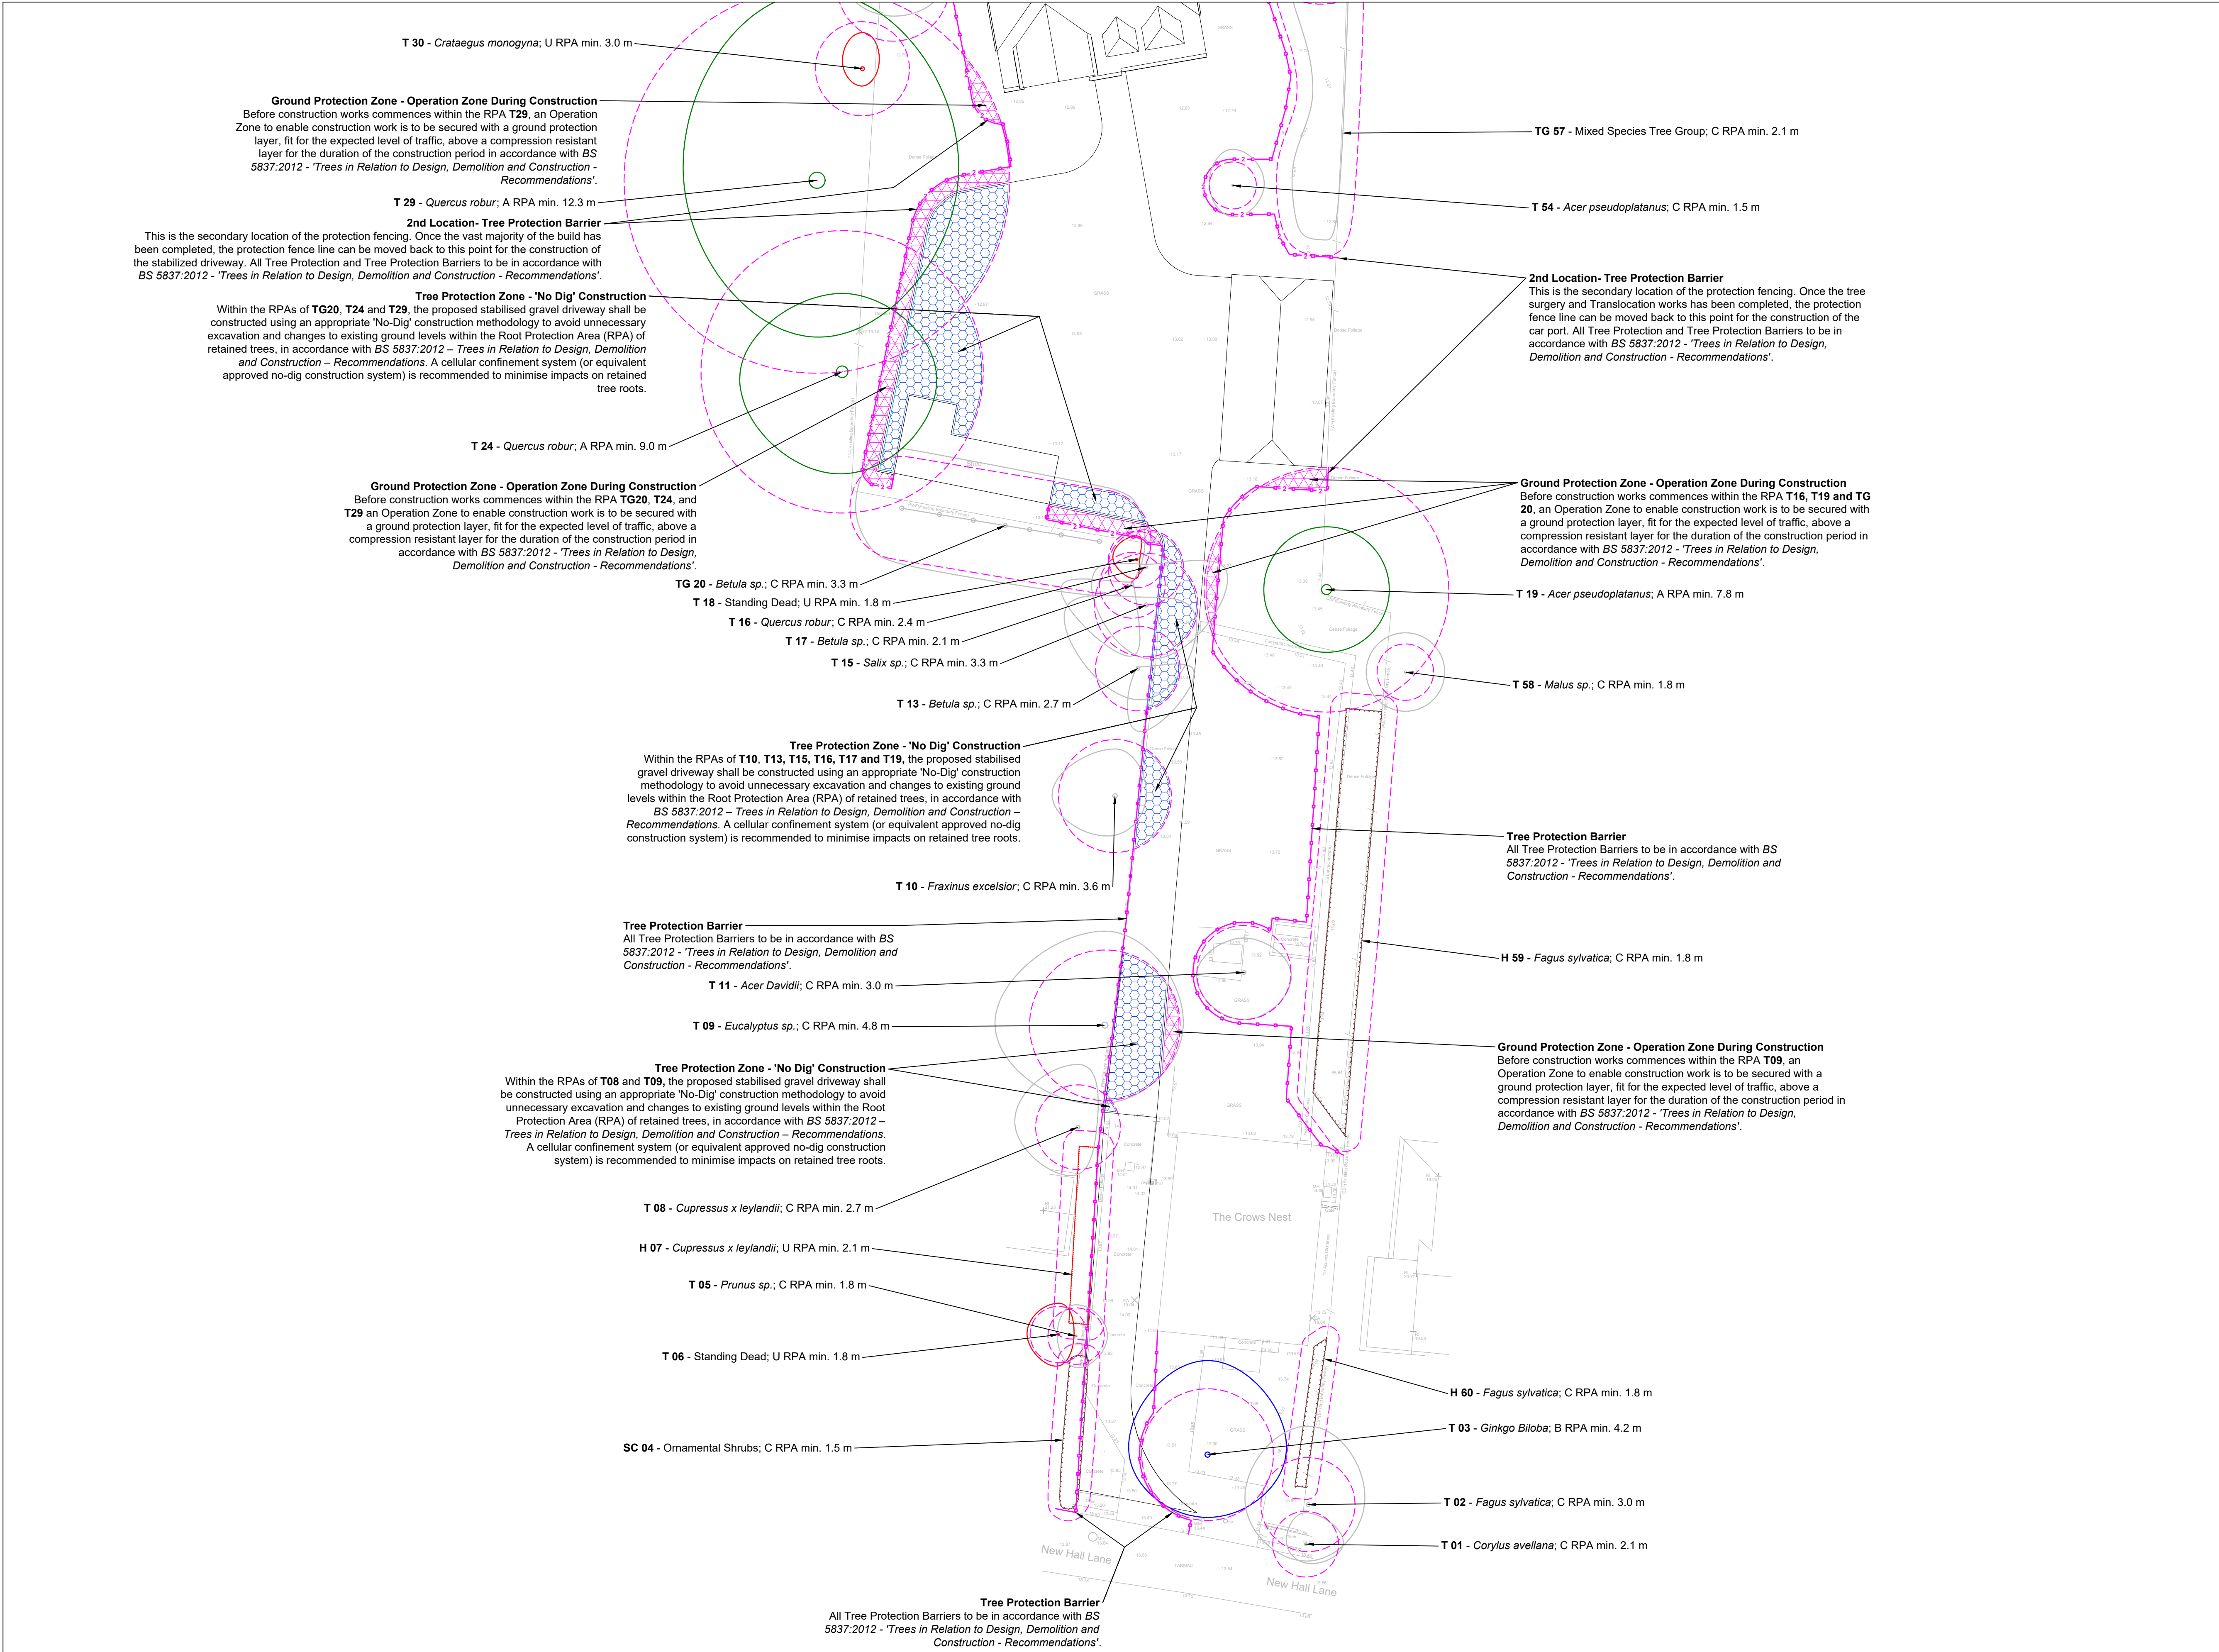

Legend

- T02** **Tree, Hedgerow and Shrub Numbers**
(T - Single Tree, TG - Tree Group, H - Hedgerow, SC - Scrub)
- Tree Root Protection Areas (RPA)**
Specified in accordance with BS 5837:2012 - 'Trees in Relation to Design, Demolition and Construction - Recommendations'.
- Category A Trees - Retained**
Trees of High Quality and Value.
- Category B Trees - Retained**
Trees of Moderate Quality and Value.
- Category C Trees - Retained**
Trees of Low Quality and Value.
- Category U Trees - Retained**
Trees Unsuitable for Long Term Retention.
- Existing Vegetation and Hedgerows**
- Tree Protection Barrier**
In accordance with BS 5837:2012 - 'Trees in Relation to Design, Demolition and Construction - Recommendations'.
2.0 m height 'Heras' Welded Wire Mesh Fencing secured and positioned as specified.
- Secondary location - Tree Protection Barrier**
In accordance with BS 5837:2012 - 'Trees in Relation to Design, Demolition and Construction - Recommendations'.
2.0 m height 'Heras' Welded Wire Mesh Fencing secured and positioned as specified.
- Protection Zone - 'No Dig' Construction**
Works to be implemented without intrusion or change of existing ground levels, in accordance with BS 5837:2012 - 'Trees in Relation to Design, Demolition and Construction - Recommendations'.
- Protection Zone - Operation Zone During Construction**
Operation Zone within the RPA-s to be fit for the expected level of traffic, and to be secured for the duration of the construction period in accordance with BS 5837:2012 - 'Trees in Relation to Design, Demolition and Construction - Recommendations'.


- Notes:**
- Drawing to be read in colour.
 - To be read in conjunction with all accompanying Arboricultural documents produced by LLD.

PLANNING ISSUE

Rev	Description	Date	Drawn	Appr
00	Planning Issue	20.07.26	TC	GO

**LIZARD**
Landscape Design and Ecology
Top Floor - Caravelle House, 17-19 Goring Road, Worthing, BN12 4AP
01903 216033 office@lizardlandscape.co.uk lizardlandscapeecology.com

Client Steve Campbell Project Title and Location Land At The Crows Nest New Hall Lane, Small Dole, BN59YH	Drawing Title Tree Retention and Protection Plan
Scale 1:200@A1	Drawn TC
Approved GO	Date 20.07.26
Drawing No LLD3852-ARB-DWG-204	Revision 00

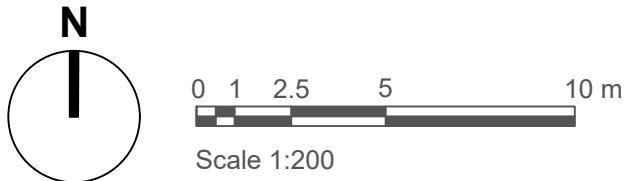

Tree Retention and Protection Plan

Land at The Crows Nest - New Hall Lane, Small Dole, BN59YH