


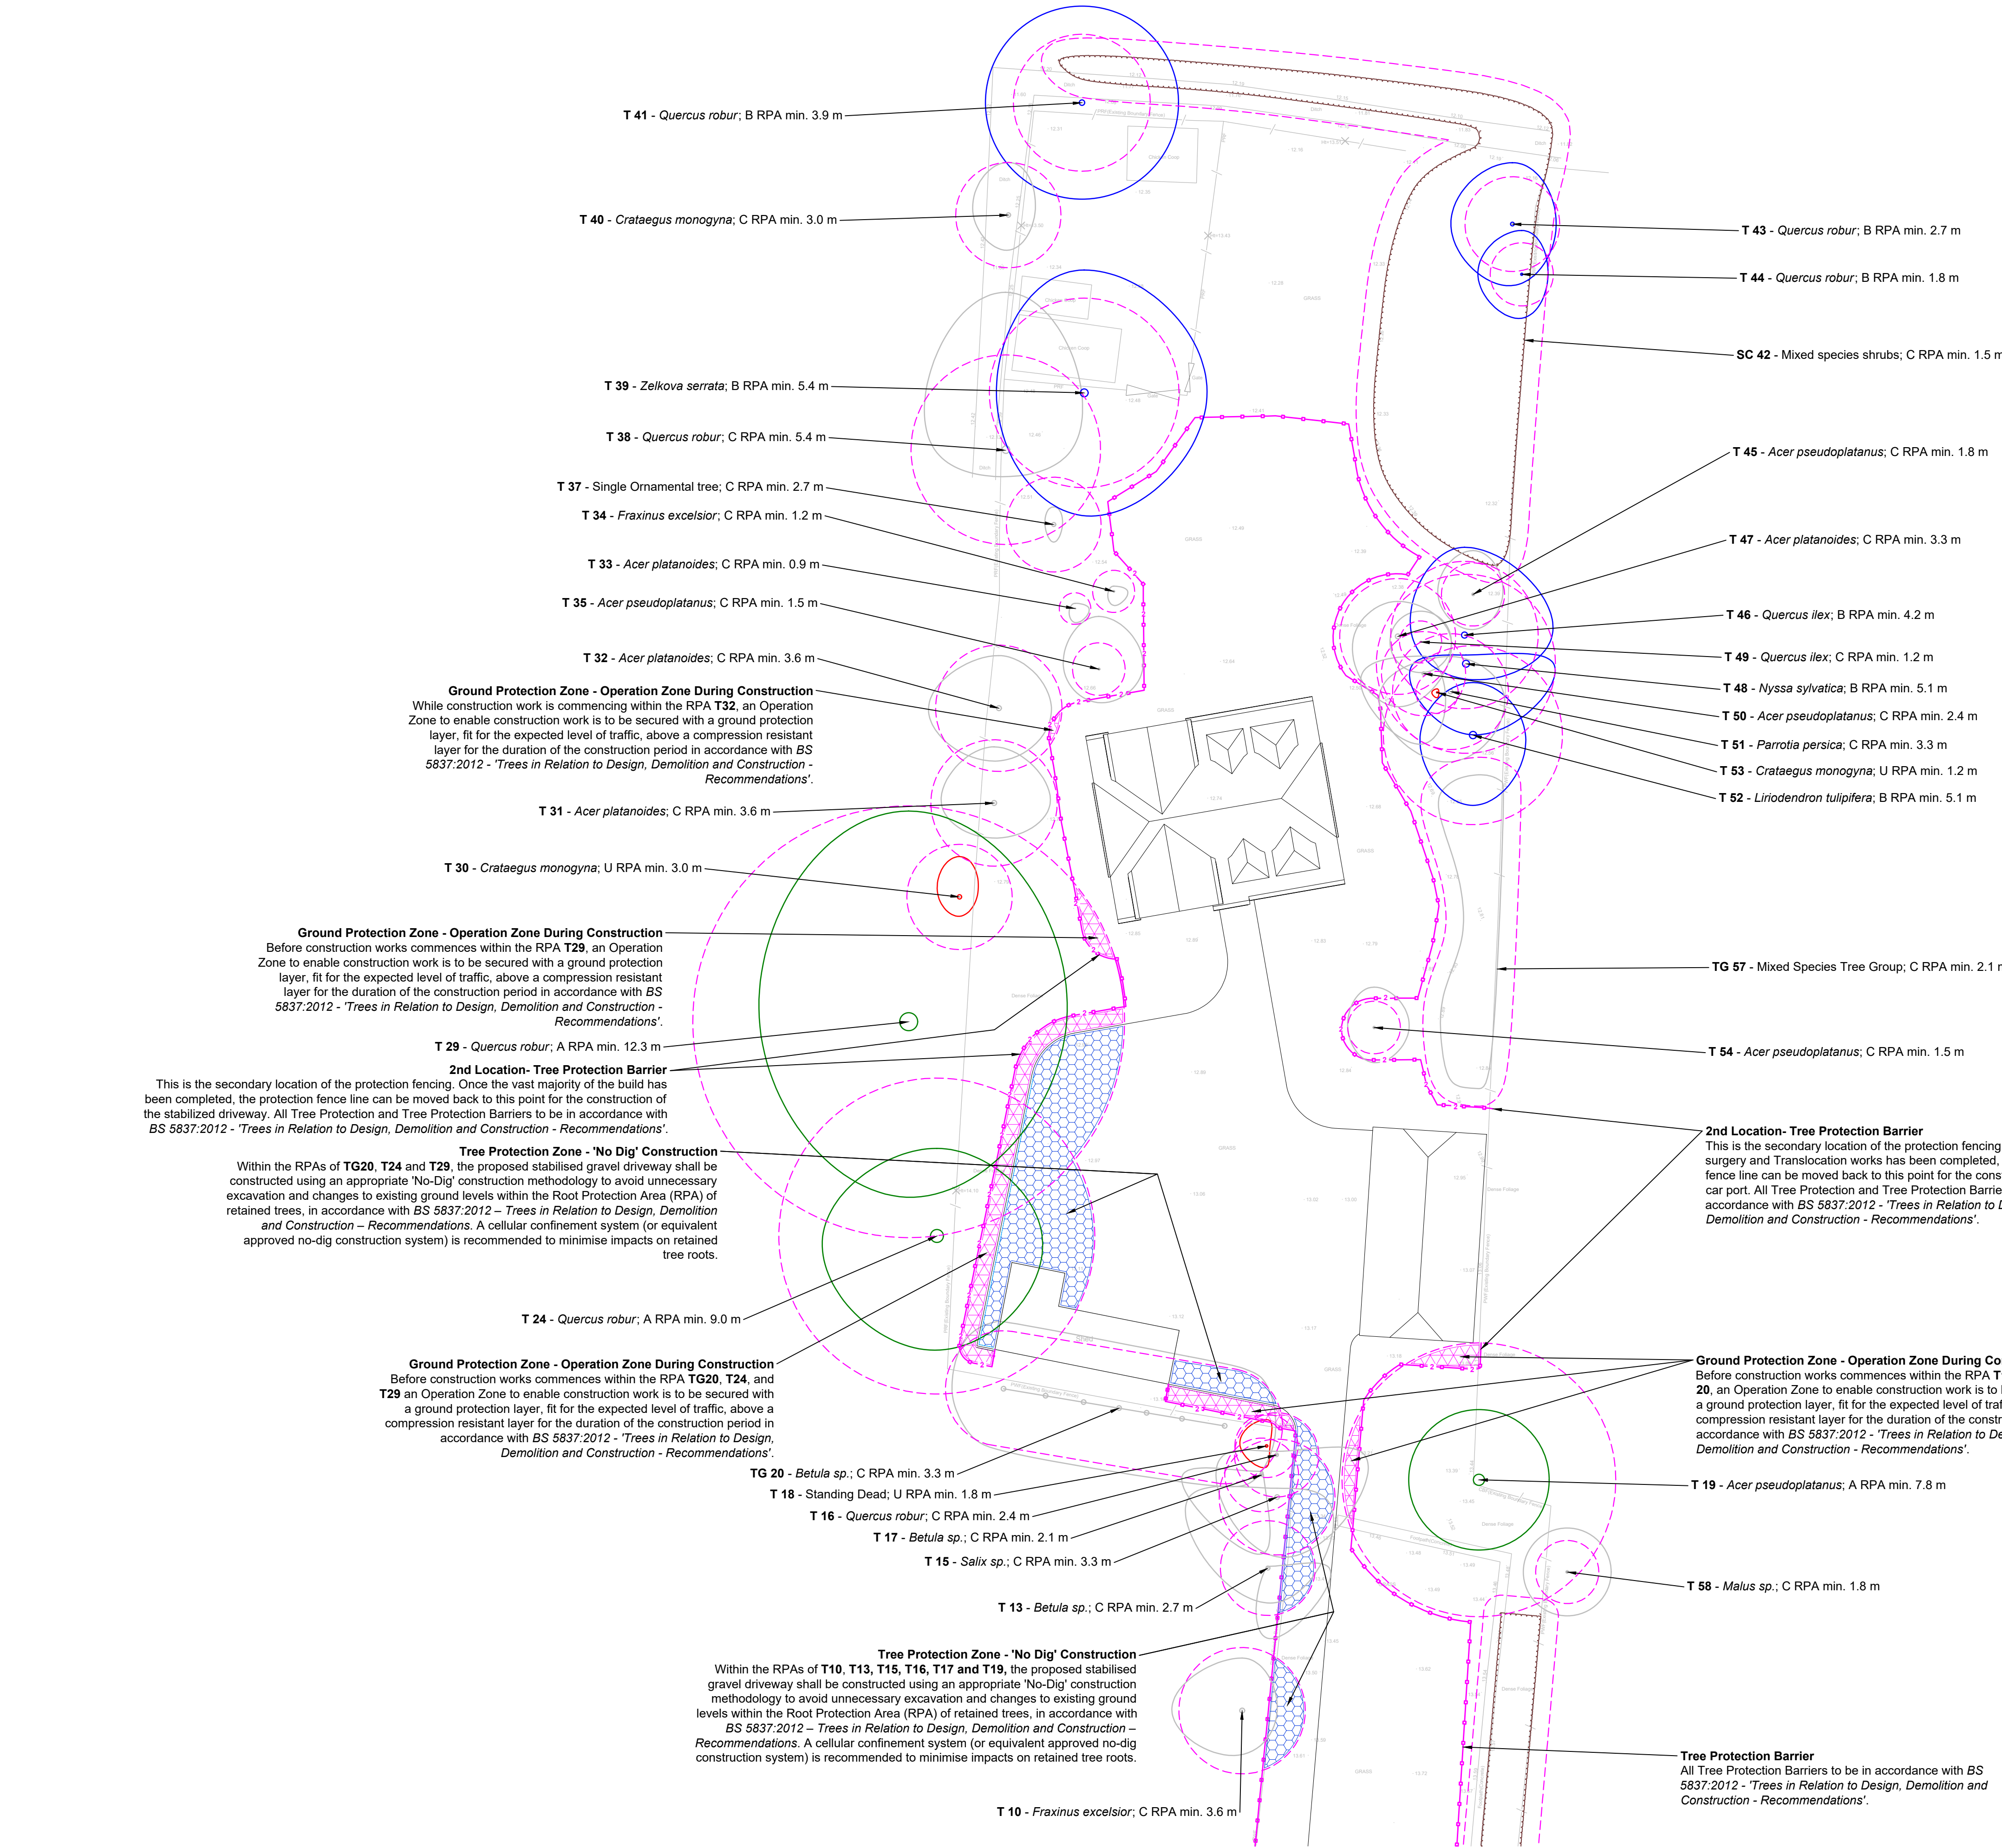

Legend

T02

Tree, Hedgerow and Shrub Numbers
(T - Single Tree, TG - Tree Group, H - Hedgerow, SC - Scrub)

Tree Root Protection Areas (RPA)
Specified in accordance with BS 5837:2012 - 'Trees in Relation to Design, Demolition and Construction - Recommendations'.

Category A Trees - Retained
Trees of High Quality and Value.

Category B Trees - Retained
Trees of Moderate Quality and Value.

Category C Trees - Retained
Trees of Low Quality and Value.

Category U Trees - Retained
Trees Unsuitable for Long Term Retention.

Existing Vegetation and Hedgerows

Tree Protection Barrier
In accordance with BS 5837:2012 - 'Trees in Relation to Design, Demolition and Construction - Recommendations'.
2.0 m height 'Heras' Welded Wire Mesh Fencing secured and positioned as specified.

Secondary location - Tree Protection Barrier
In accordance with BS 5837:2012 - 'Trees in Relation to Design, Demolition and Construction - Recommendations'.
2.0 m height 'Heras' Welded Wire Mesh Fencing secured and positioned as specified.

Protection Zone - 'No Dig' Construction
Works to be implemented without intrusion or change of existing ground levels, in accordance with BS 5837:2012 - 'Trees in Relation to Design, Demolition and Construction - Recommendations'.

Protection Zone - Operation Zone During Construction
Operation Zone within the RPA-s to be fit for the expected level of traffic, and to be secured for the duration of the construction period in accordance with BS 5837:2012 - 'Trees in Relation to Design, Demolition and Construction - Recommendations'.

Notes:

- Drawing to be read in colour.
- To be read in conjunction with all accompanying Arboricultural documents produced by LLD.

PLANNING ISSUE

Rev	Description	Date	Drawn	Appr
00	Planning Issue	20.07.26	TC	GO



LIZARD
Landscape Design and Ecology

Top Floor - Caravelle House, 17-19 Goring Road, Worthing, BN12 4AP
01903 216033 office@lizardlandscape.co.uk lizardlandscapeology.com

Client
Steve Campbell
Project Title and Location
Land At The Crows Nest
New Hall Lane, Small Dole, BN59YH

Drawing Title
Tree Retention and Protection Plan

Scale
1:200@A1

Drawn
TC

Approved
GO

Date
20.07.26

Drawing No
LLD3852-ARB-DWG-205

Revision
00

Tree Retention and Protection Plan

Land at The Crows Nest - New Hall Lane, Small Dole, BN59YH