




LEGEND - STOREY HEIGHTS

[Brown Box]	Single Storey
[Red Box]	2 Storeys
[Yellow Box]	2½ Storeys
[Pink Box]	3 Storeys

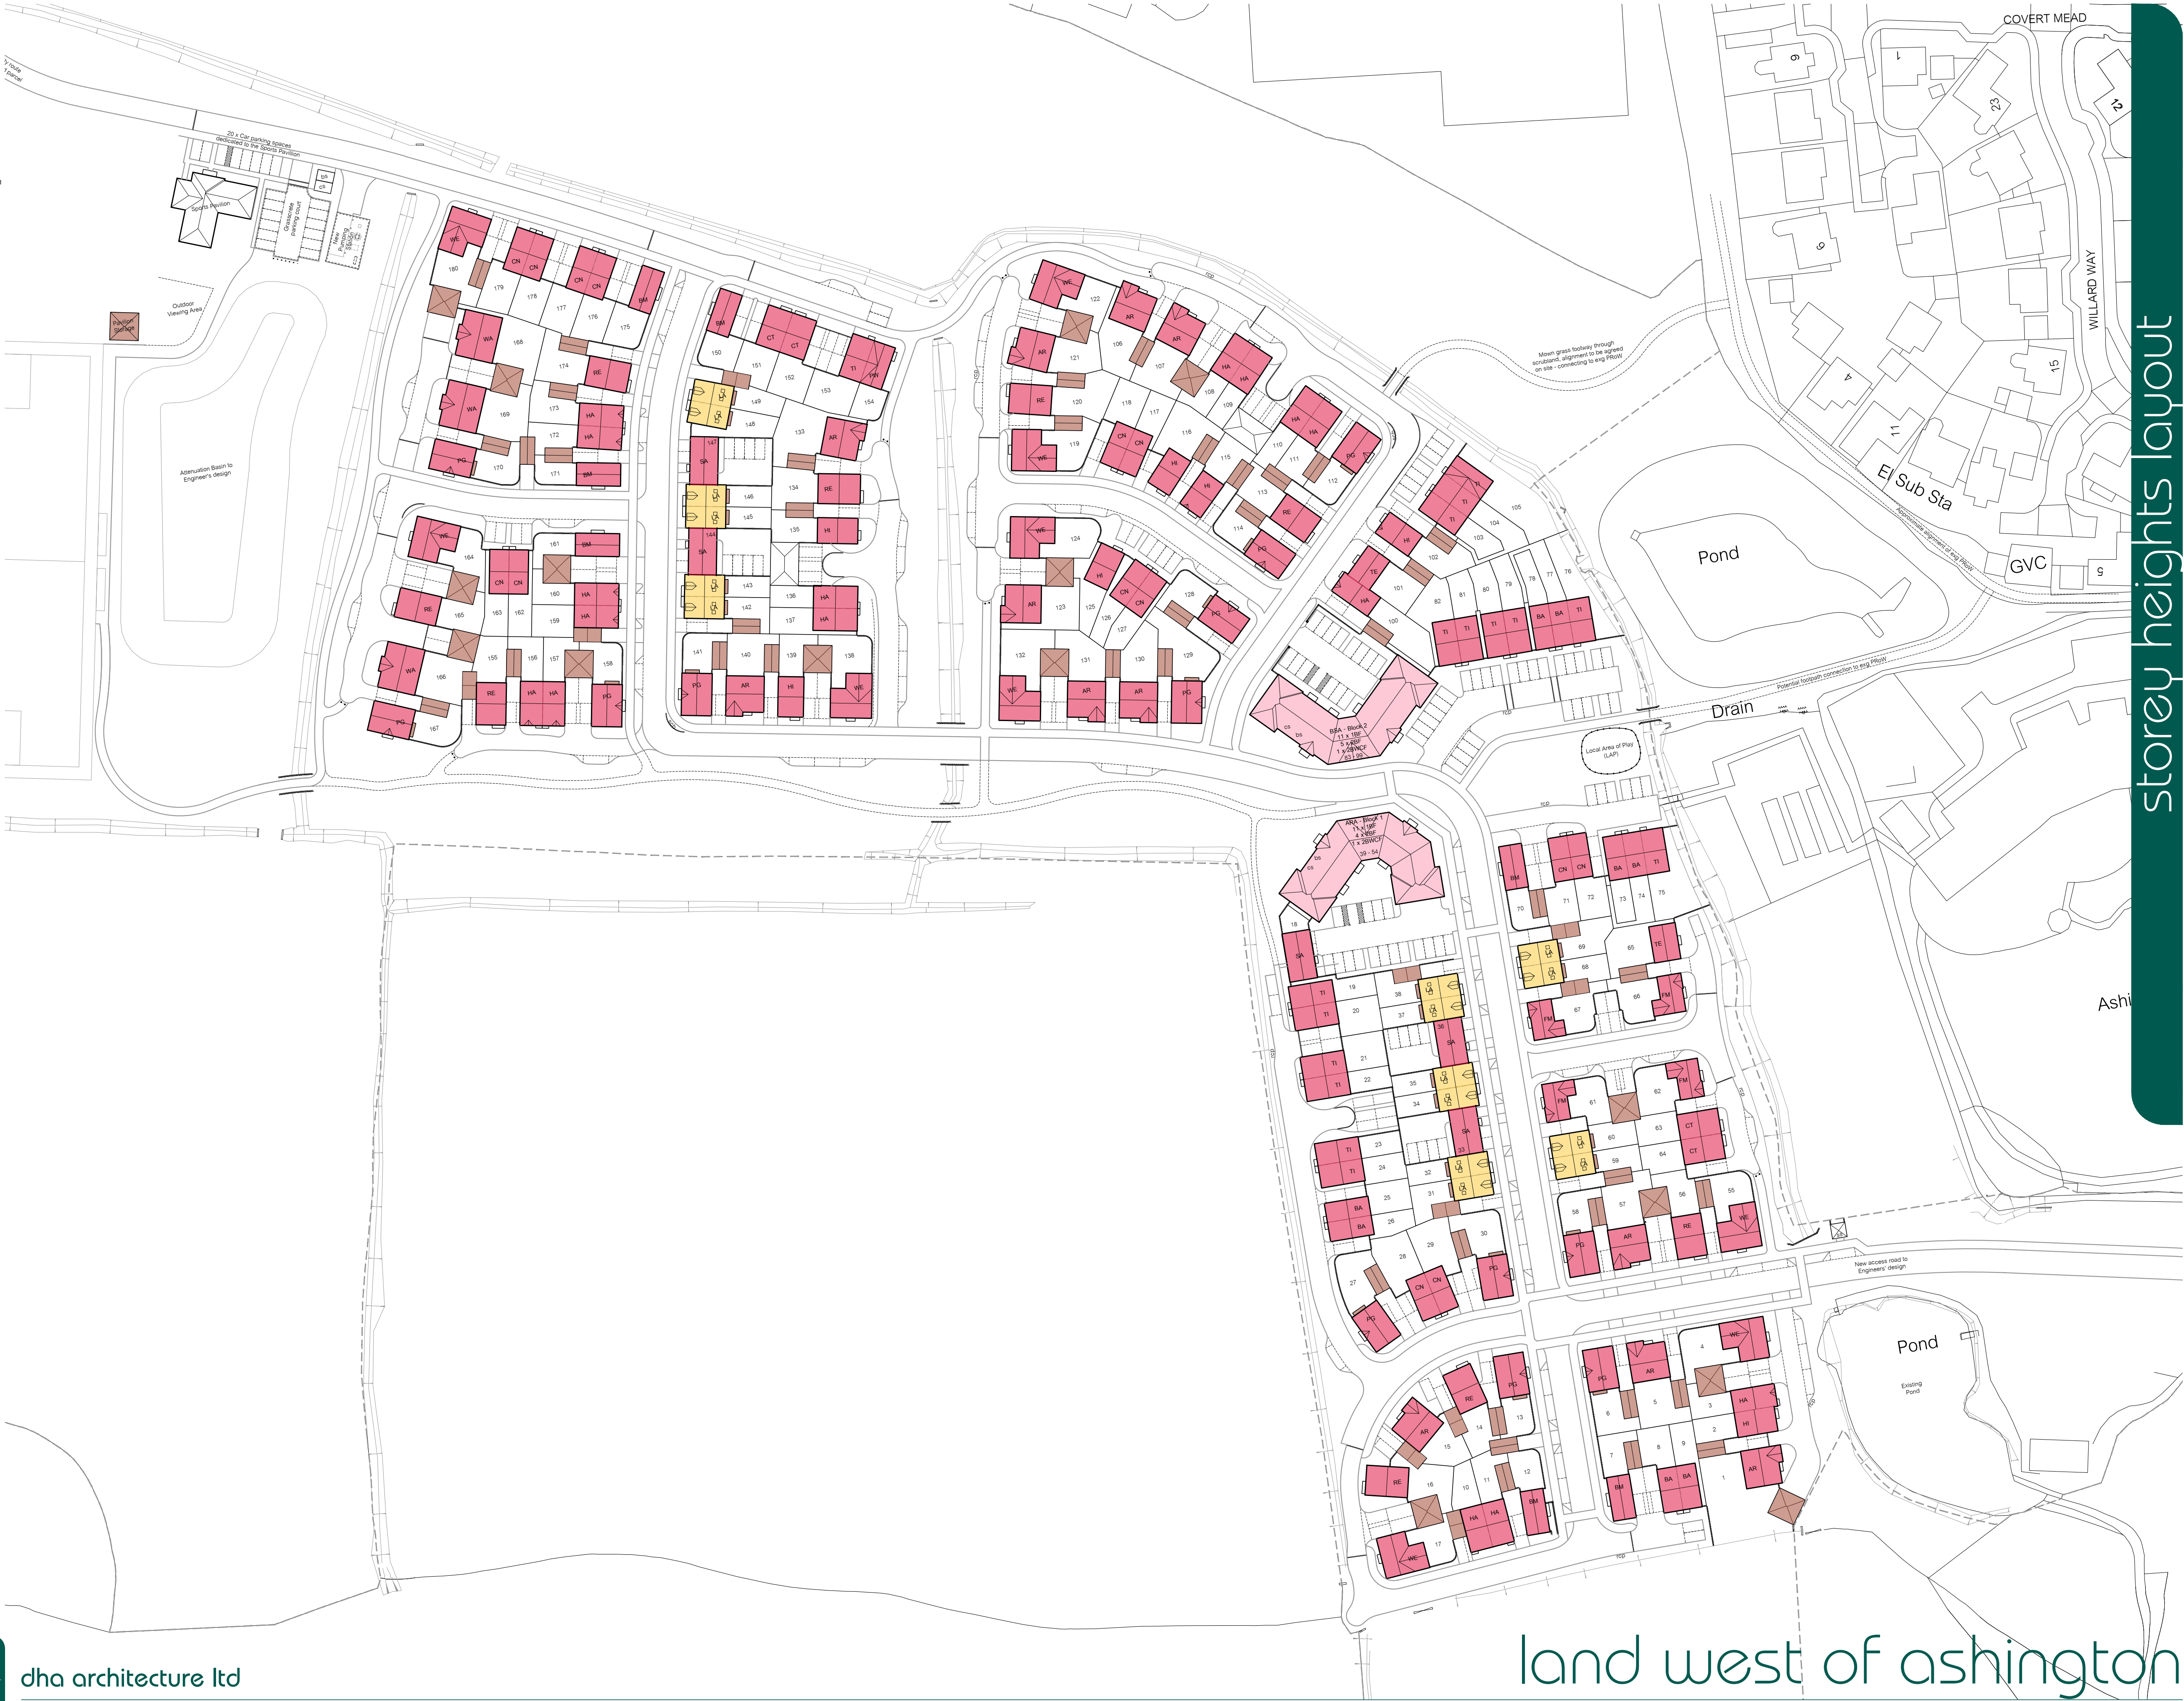

storey heights layout



dha architecture ltd

Brooklands Farm Business Park
Bottle Lane
Binfield
Berkshire
RG42 5QX

t. 0118 934 9666
e. surname@dhaarchitecture.co.uk
w. www.dhaarchitecture.co.uk

land west of ashington