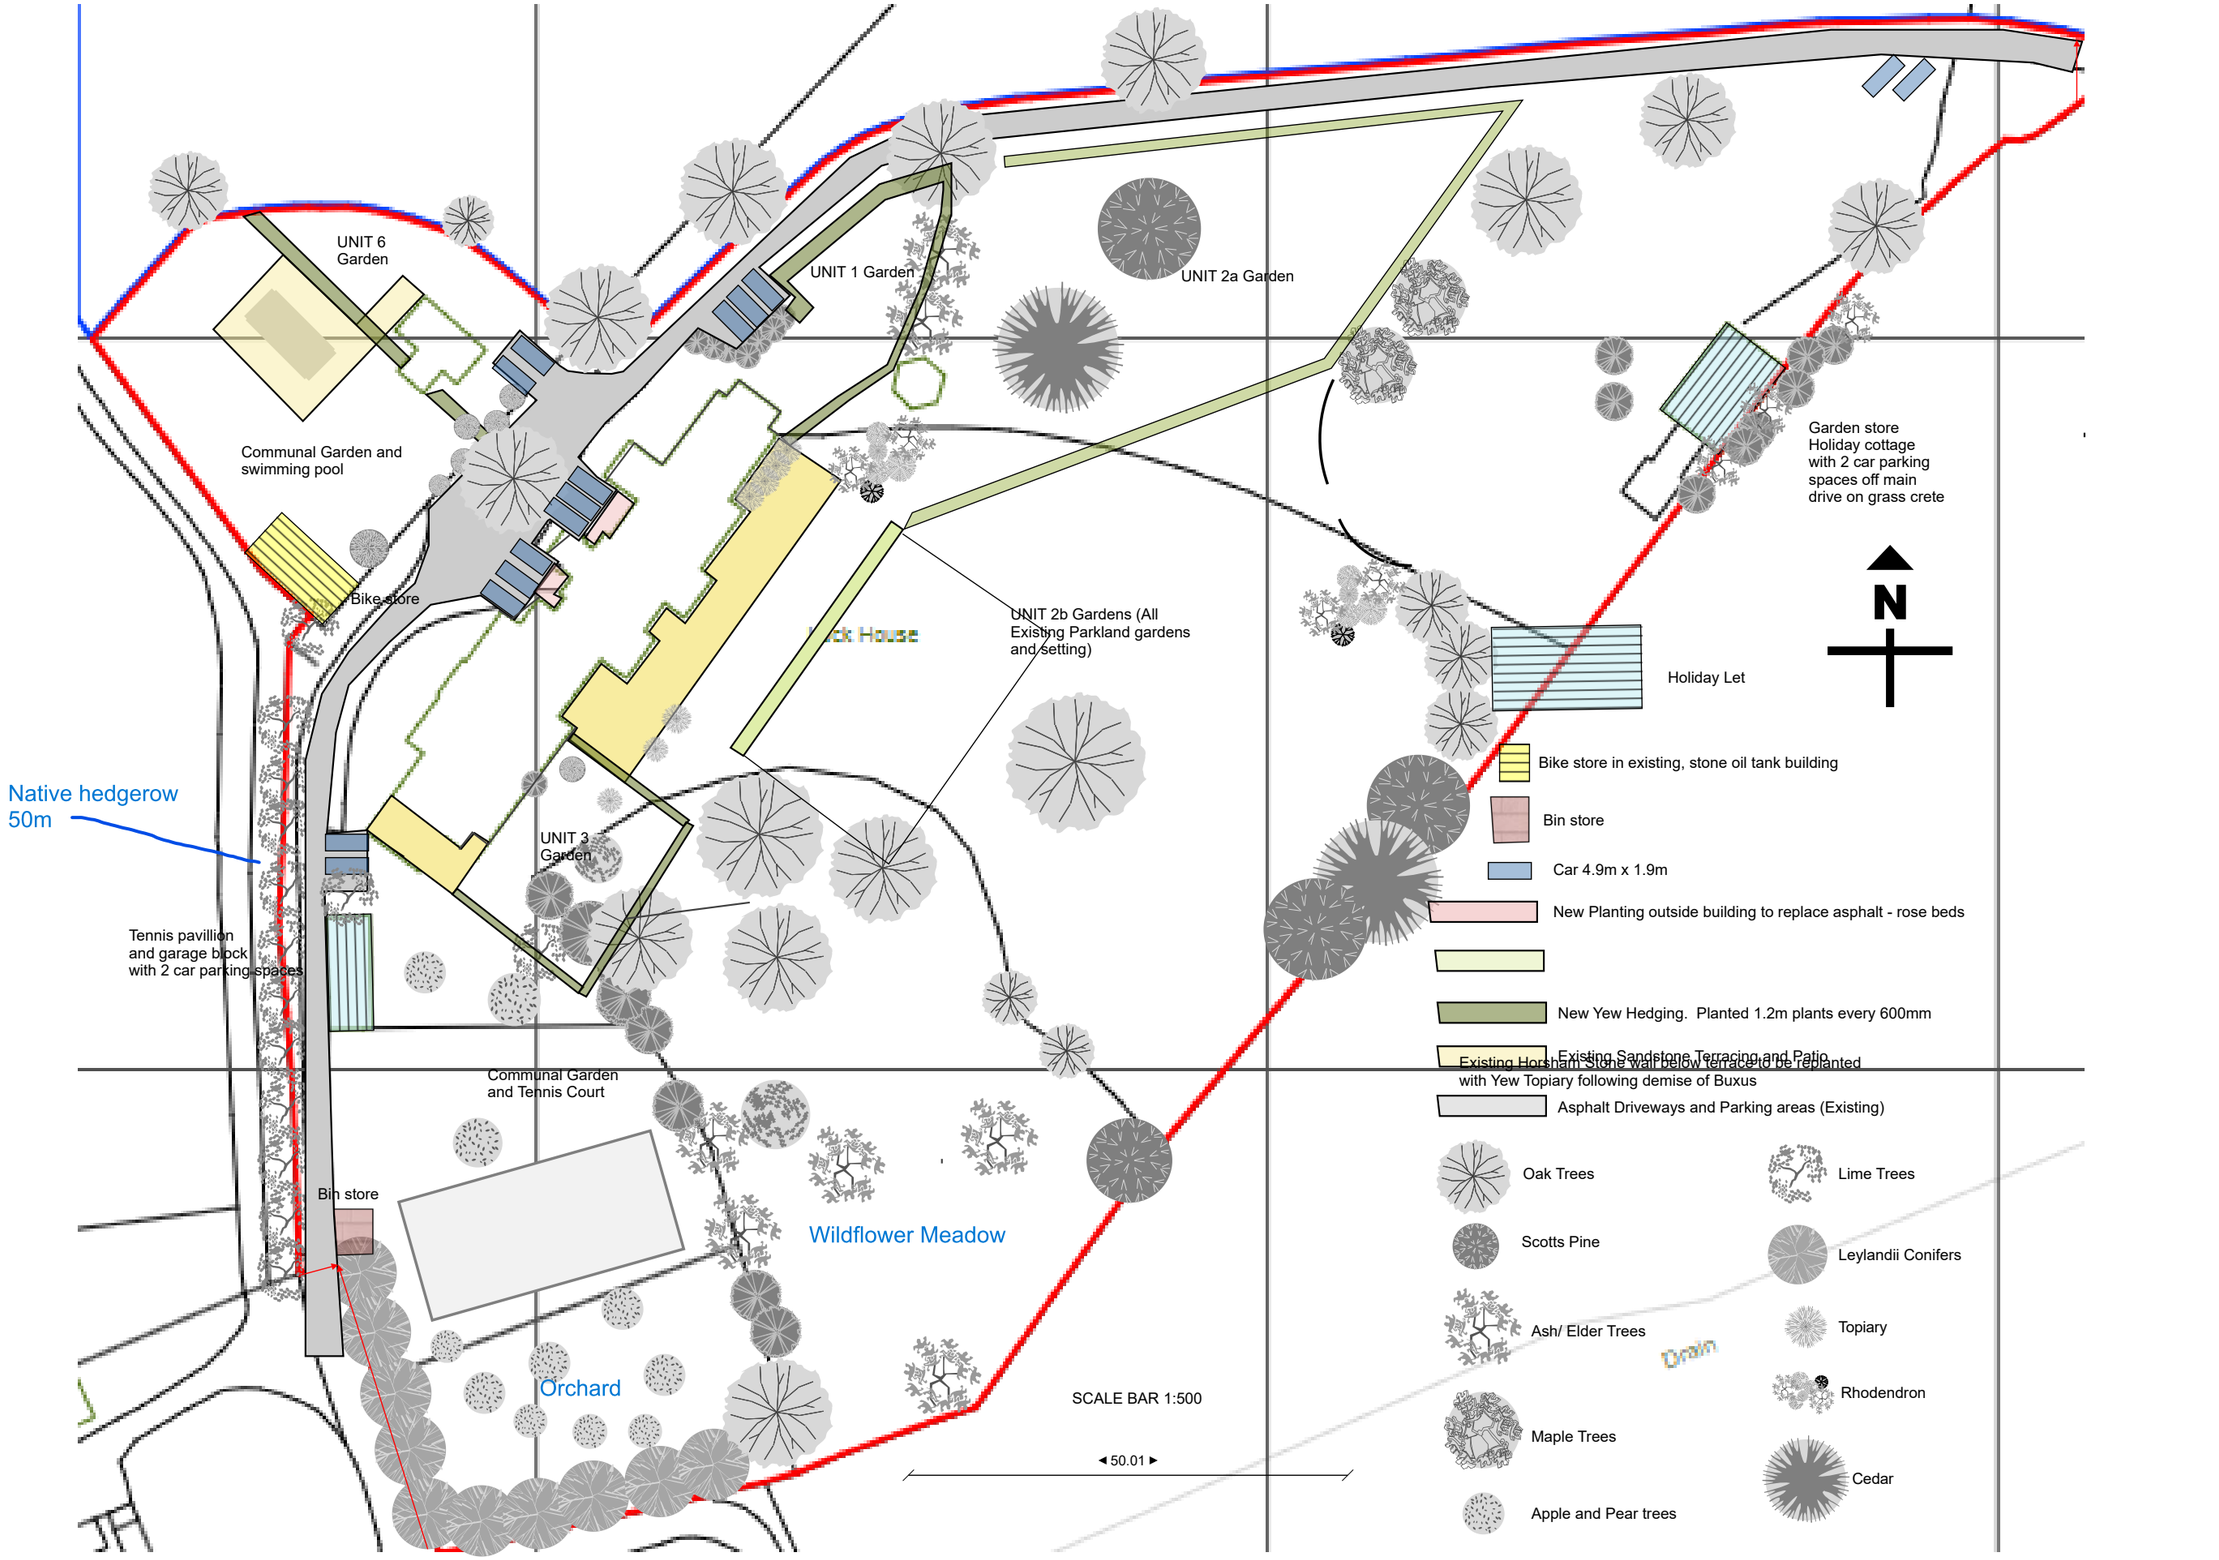

Woodland buffer
UNIT 6
Garden
UNIT 1 Garden
UNIT 2a Garden
Communal Garden and
swimming pool
Bike store
Garden store
Holiday cottage
with 2 car parking
spaces off main
drive on grass crete
UNIT 2b Gardens (All
Existing Parkland gardens
and setting)
Holiday Let
N
Native hedgerow
50m
Bike store in existing, stone oil tank building
Bin store
UNIT 3
Garden
Car 4.9m x 1.9m
New Planting outside building to replace asphalt - rose beds
Tennis pavillion
and garage block
with 2 car parking spaces
New Yew Hedging. Planted 1.2m plants every 600mm
Existing Sandstone Terracing and Patio
Existing Horsham Stone wall below terrace to be replanted
with Yew Topiary following demise of Buxus
Communal Garden
and Tennis Court
Asphalt Driveways and Parking areas (Existing)
Oak Trees
Lime Trees
Bin store
Scotts Pine
Leylandii Conifers
Wildflower Meadow
Ash/ Elder Trees
Topiary
Orchard
Rhodendron
SCALE BAR 1:500
Maple Trees
◄ 50.01 ►
Cedar
Apple and Pear trees