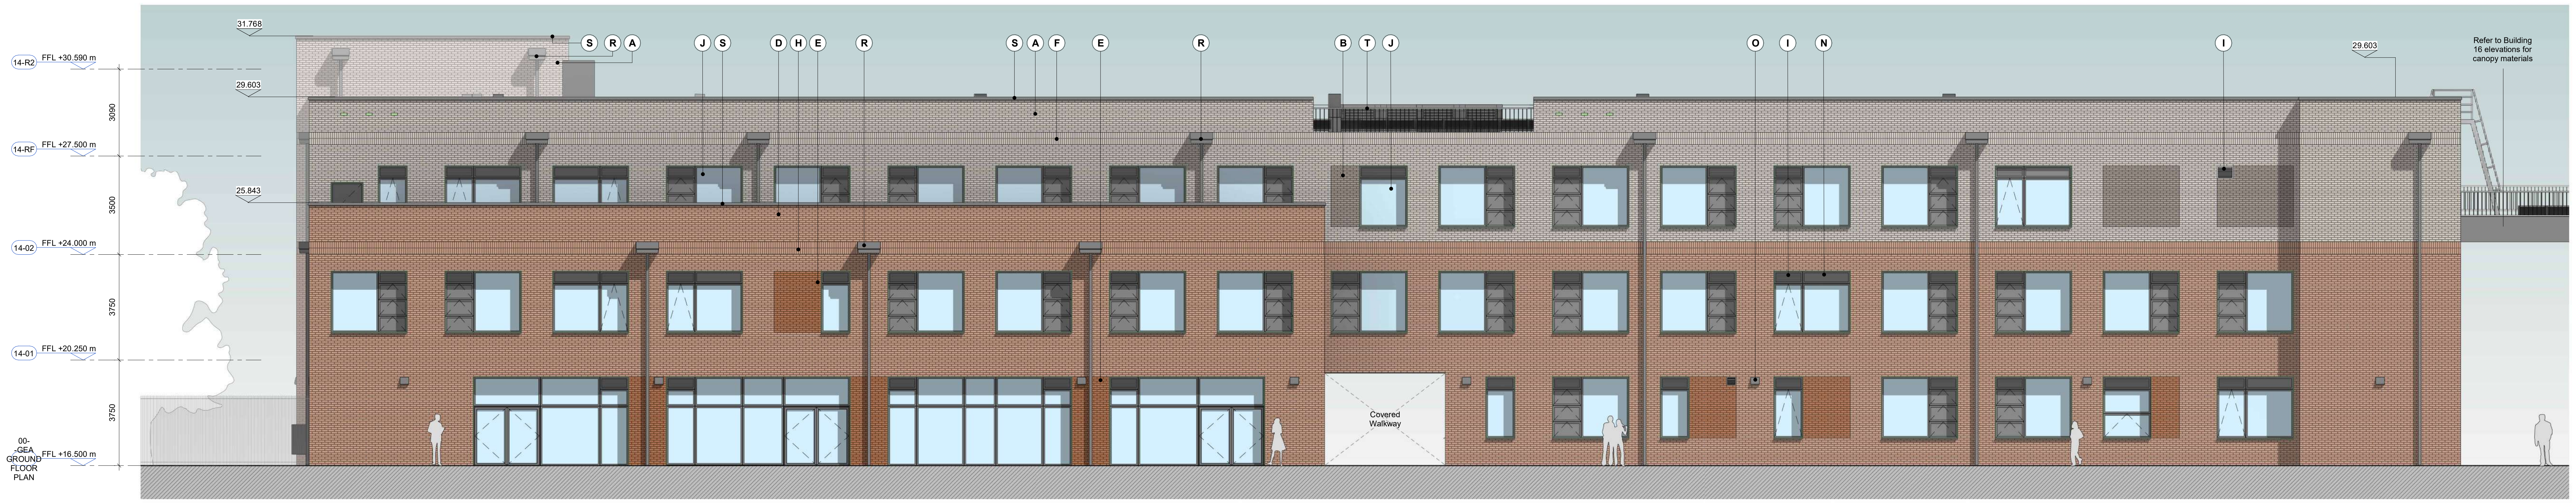

N ELEVATION
BUILDING 14 1 : 100

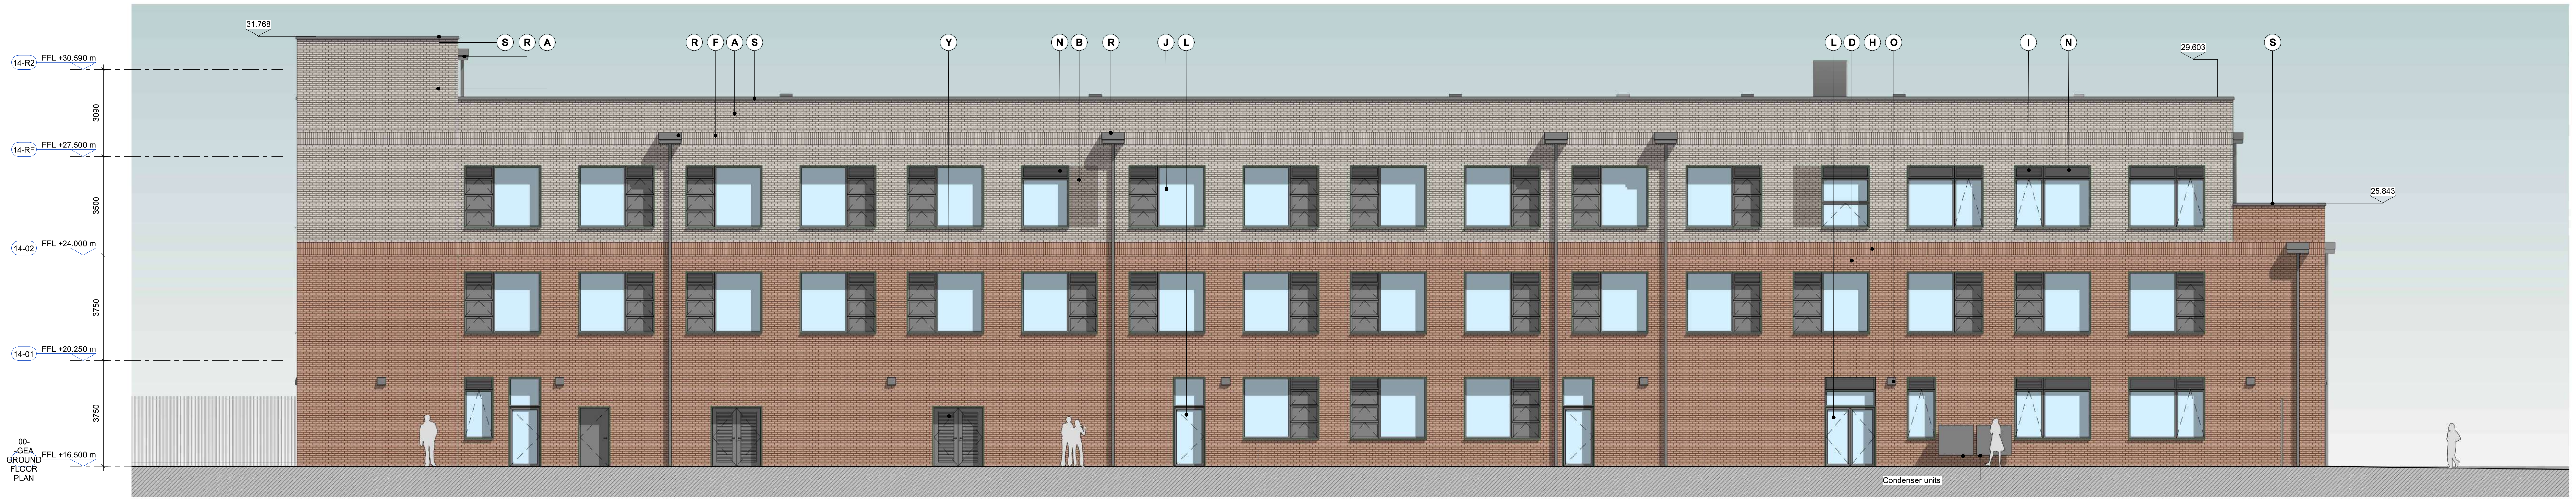

E ELEVATION
BUILDING 14 1 : 100

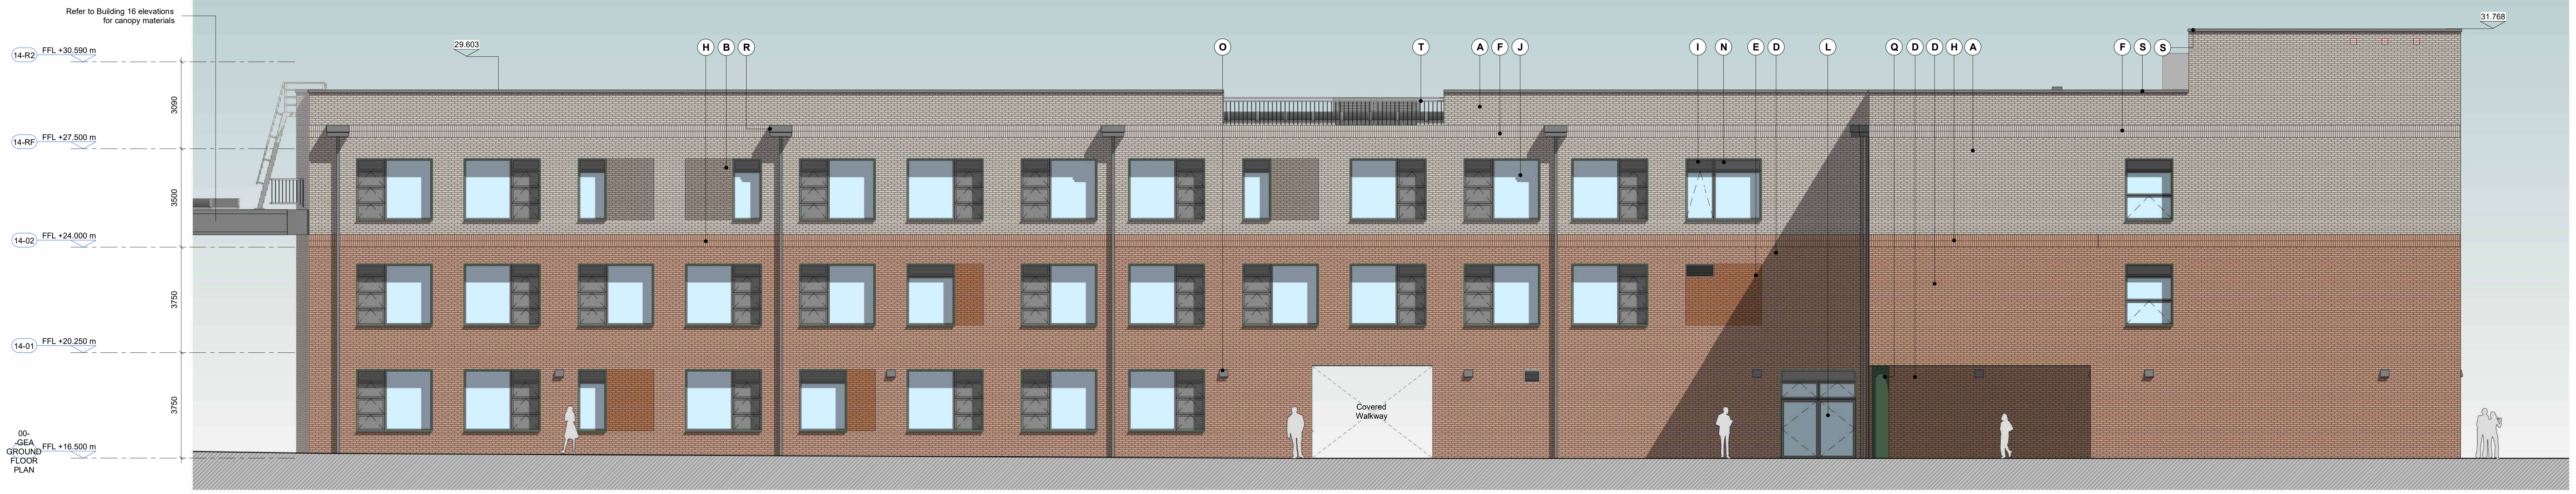

S ELEVATION
BUILDING 14 1 : 100

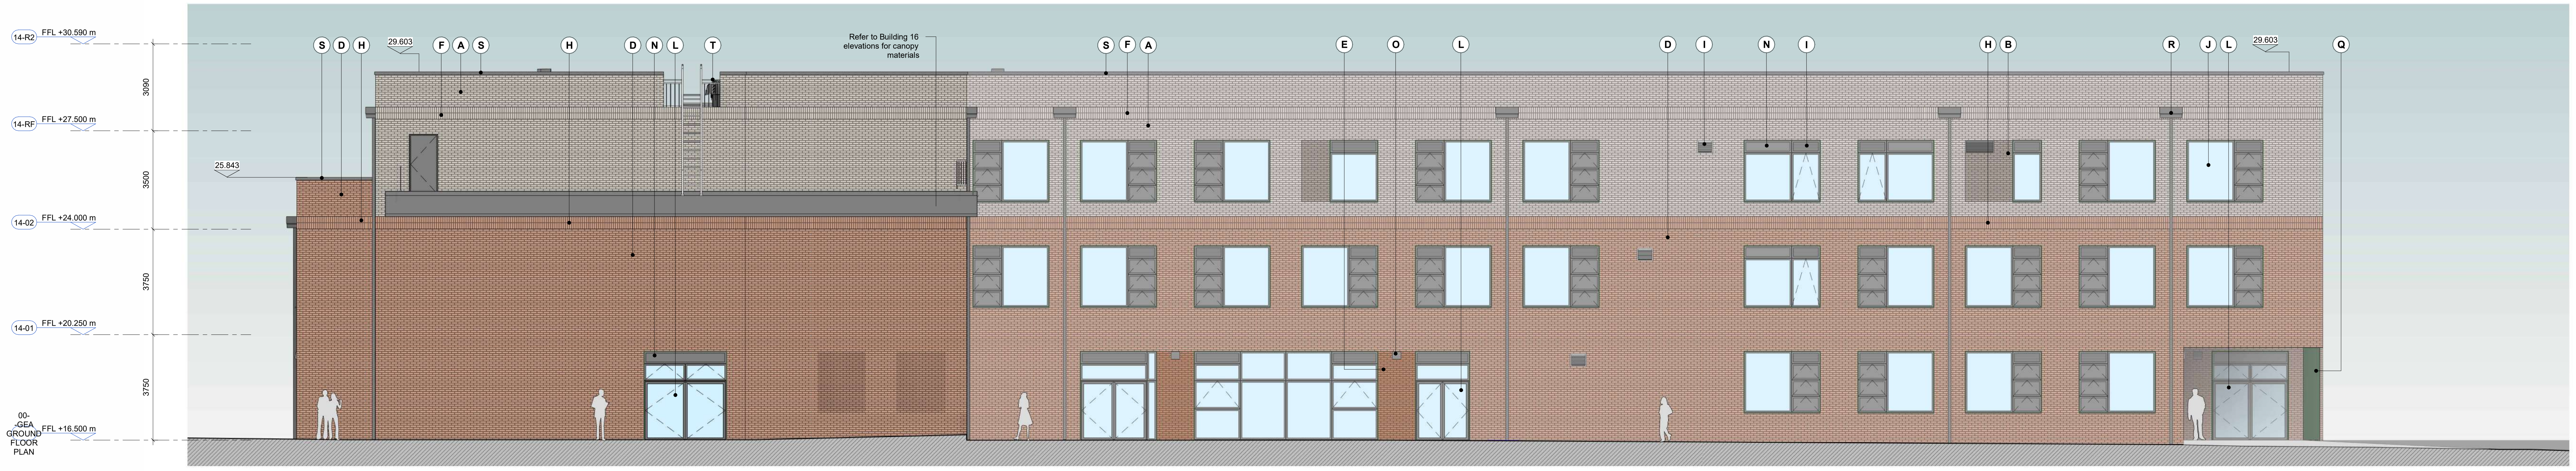

W ELEVATION
BUILDING 14 1 : 100

Do not scale this drawing or associated computer digital data, and use figured dimensions only.All dimensions are in millimetres and levels in metres unless noted otherwise.
All dimensions should be checked on site prior to works commencing.
Any discrepancies or items where dimensions cannot be determined should be reported to KSS.Revision clouds on drawing refer to changes against previous revision.

REVISIONS

REV	DATE	DESCRIPTION	DRWN	CHKD
P01	11.02.26	PLANNING SUBMISSION	RD	SE
P02	18.02.26	PLANNING SUBMISSION	RD	SE

GENERAL NOTES AND LEGEND

1. DRAWING TO BE READ IN CONJUNCTION WITH LATEST REVISIONS OF THE FOLLOWING DRAWINGS AND DOCUMENTS:

000 SERIES - PLANNING EXISTING SITE PLANS
003 SERIES - PLANNING EXISTING ELEVATIONS
020 SERIES - PLANNING DEMOLITION LOCATION & SITE PLANS
021 SERIES - PLANNING DEMOLITION PLANS
022 SERIES - PLANNING DEMOLITION SECTION
030 SERIES - PLANNING PROPOSED LOCATION & SITE PLANS
031 SERIES - PLANNING PROPOSED PLANS
032 SERIES - PLANNING PROPOSED SECTIONS
033 SERIES - PLANNING PROPOSED ELEVATIONS
041 SERIES - PLANNING VISUALS

SPR1121 - DESIGN AND ACCESS STATEMENT - KSS-XX-XX-T-A-0010

KEY:

🟩 SWIFT BOXES
🟥 BAT BOXES

MATERIALS KEY

A	FACING BRICK. COLOUR: LIGHT GREY
B	FACING BRICK. COLOUR: DARK GREY
D	FACING BRICK. COLOUR: MEDIUM RED
E	FACING BRICK. COLOUR: DARK RED
F	BRICK SOLDIER COURSE. COLOUR: LIGHT GREY
H	BRICK SOLDIER COURSE. COLOUR: MEDIUM RED
I	PPC ALUMINIUM LOUVRE PANEL. COLOUR: GREY
J	COMPOSITE ALUMINIUM WINDOW SYSTEM. FRAMING, VENTILATION PANELS AND THREE PART OPENER TO BE GREY EXTERNALLY, WITH COLOURED REVEAL WHERE INDICATED - REFER TO DRAWING FOR COLOUR. ALL WINDOW FRAMES AND THREE PART OPENERS TO BE WHITE INTERNALLY, INCLUDING WHITE SPANDREL TO THREE PART OPENER.
L	COMPOSITE ALUMINIUM DOOR SYSTEM. COLOUR: GREY FRAMING WITH COLOURED REVEAL WHERE INDICATED - REFER TO DRAWING FOR COLOUR
N	INSULATED SPANDREL PANEL. COLOUR: GREY
O	PPC ALUMINIUM EXTERNAL LIGHT COVER. COLOUR: GREY
Q	PPC STEEL COLUMN. REFER TO DRAWING FOR COLOUR
R	PPC ALUMINIUM HOPPER AND SQUARE DOWNPIPE. COLOUR: GREY
S	PVC PARAPET CAPPING TRIM. COLOUR: GREY
T	METAL RAILINGS TO ROOF / CANOPY. COLOUR: DARK GREY
Y	PPC STEEL EXTERNAL DOOR WITH LOUVRED PANELLING - COLOUR: GREY

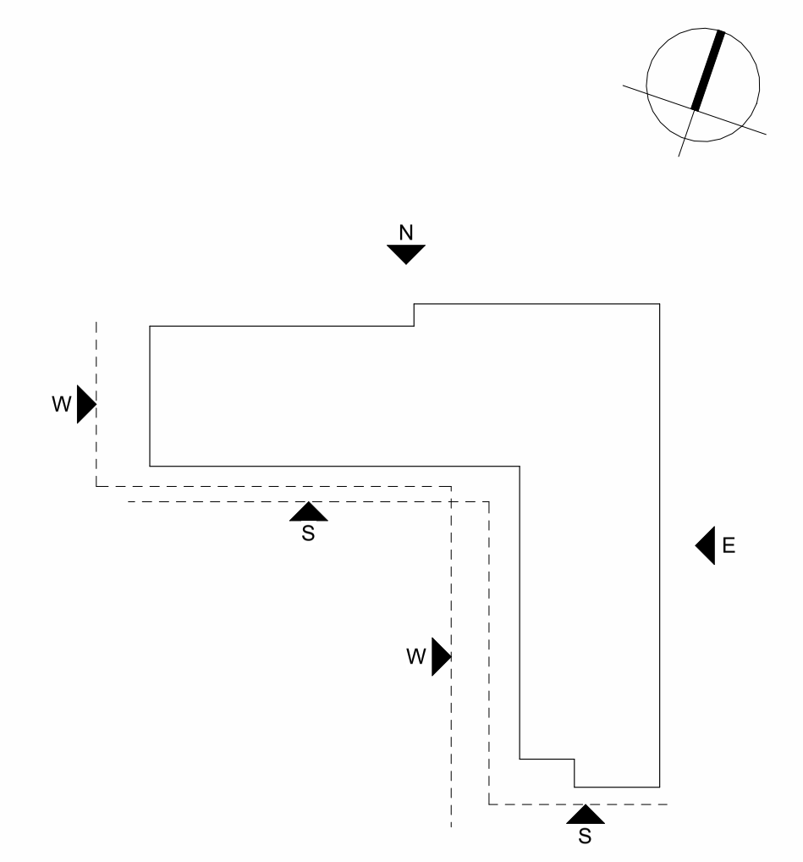

KEY PLAN

London 1 James Street London W1U 1DR
Kent 7 Blighs Walk Sevenoaks TN13 1DB
KSSGROUP.COM ☎+44 (0)20 7907 2222

CLIENT
BAM CONSTRUCTION

PROJECT
STEYNING GRAMMAR SCHOOL

TITLE
BUILDING 14 - ELEVATIONS

Suitability codes to ISO19650: Shared (non-contractual): **S1** Information containers that are suitable for coordination within a delivery team, **S2** Information containers that are suitable for information/ reference by other task teams within a delivery team, **S3** Information containers that are suitable for review and comment within a delivery team, **S4** Information containers that are suitable for review and authorization by a lead appointed party, **S5** Information containers suitable for review and acceptance by an appointing party **A1, An**, etc. Information containers where there are no comments from the party being invited to either: authorize them (if they are in response to a lead appointed party exchange information requirement); or accept them (if they are in response to an appointing party exchange information requirement)

MODEL FILE REFERENCE
SRP1121-KSS-14-ZZ-M-A-0001

SCALE	FORMAT	SUITABILITY	REVISION
1 : 100	@ A0	A3	P02

bam
Department for Education

SCALE
0m 1 2 5 10

DRAWING REFERENCE
SRP1121-KSS- 14-ZZ-D-A-0331

© KSS DESIGN GROUP LTD KSS-Anno-Sheet-A1_v2