



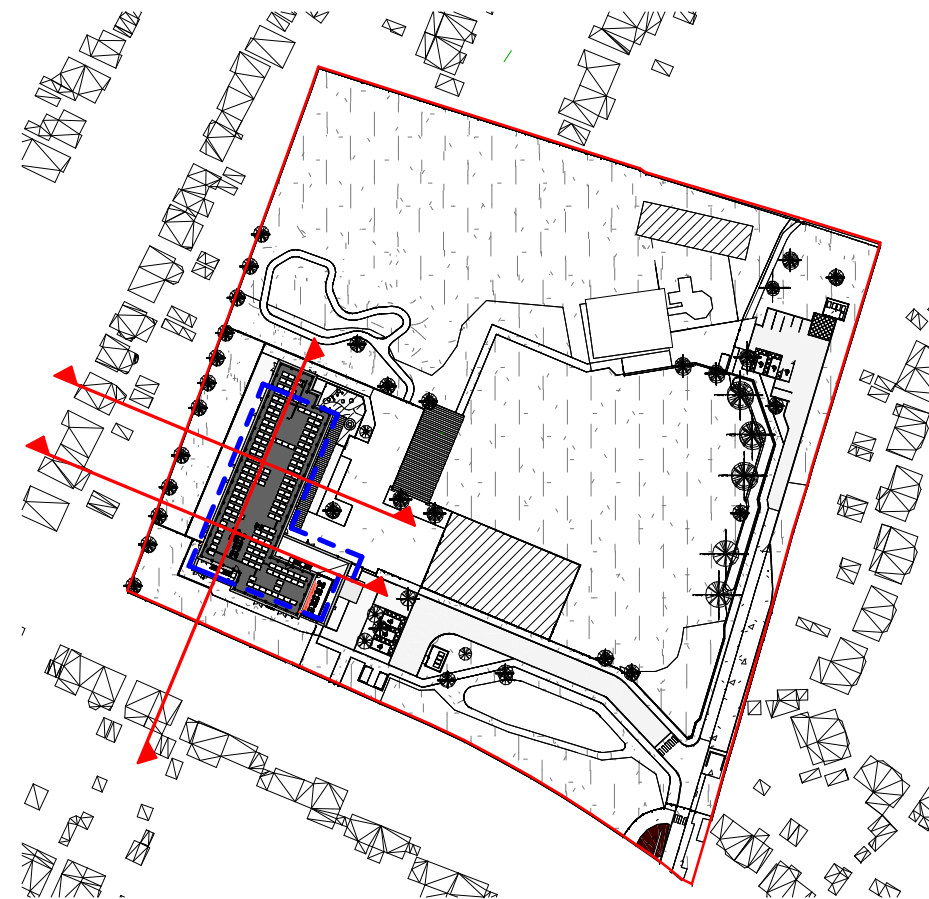


KEY


- Consented building outline
Planning application DC/22/1954
- First (online) consultation outline
- Consented building level
- Proposed building level
- Sight line
- Overlooking line
- Existing site topography line

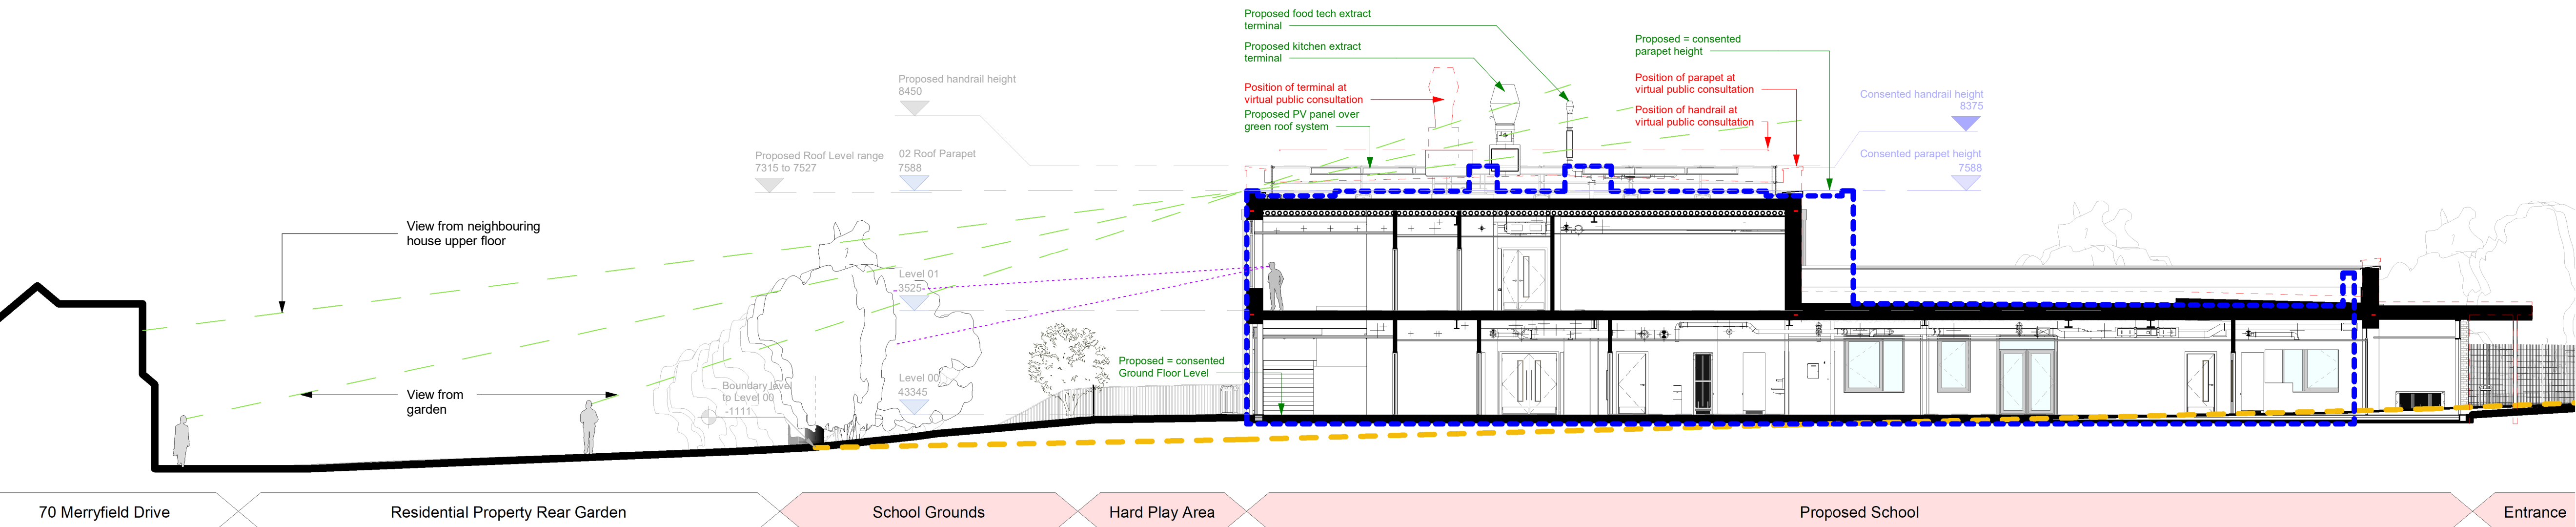

1 Site Section AA
1 : 125

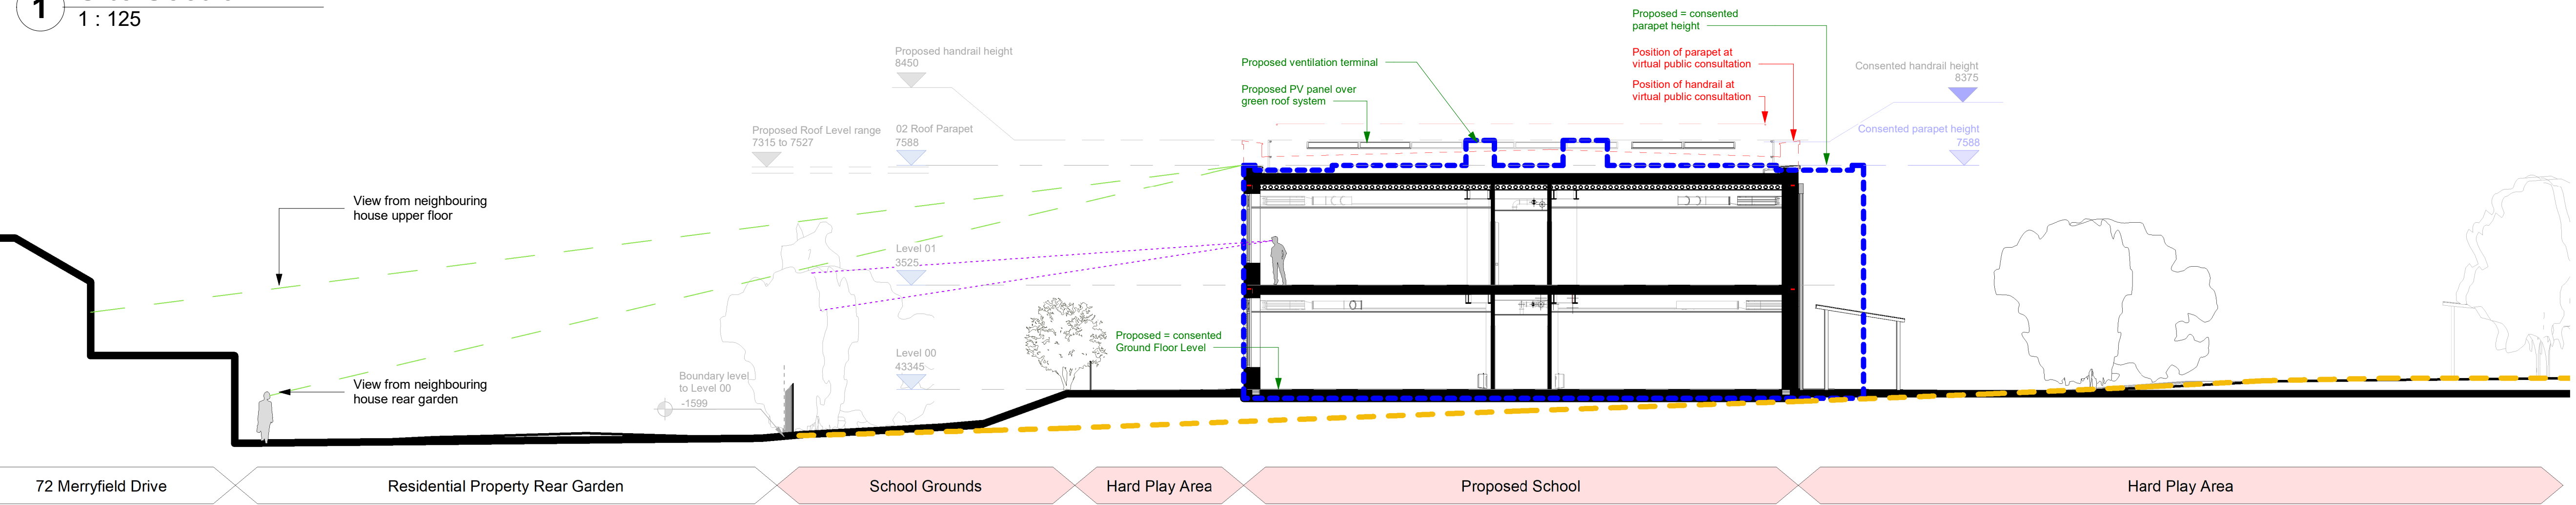

2 Site Section BB
1 : 125

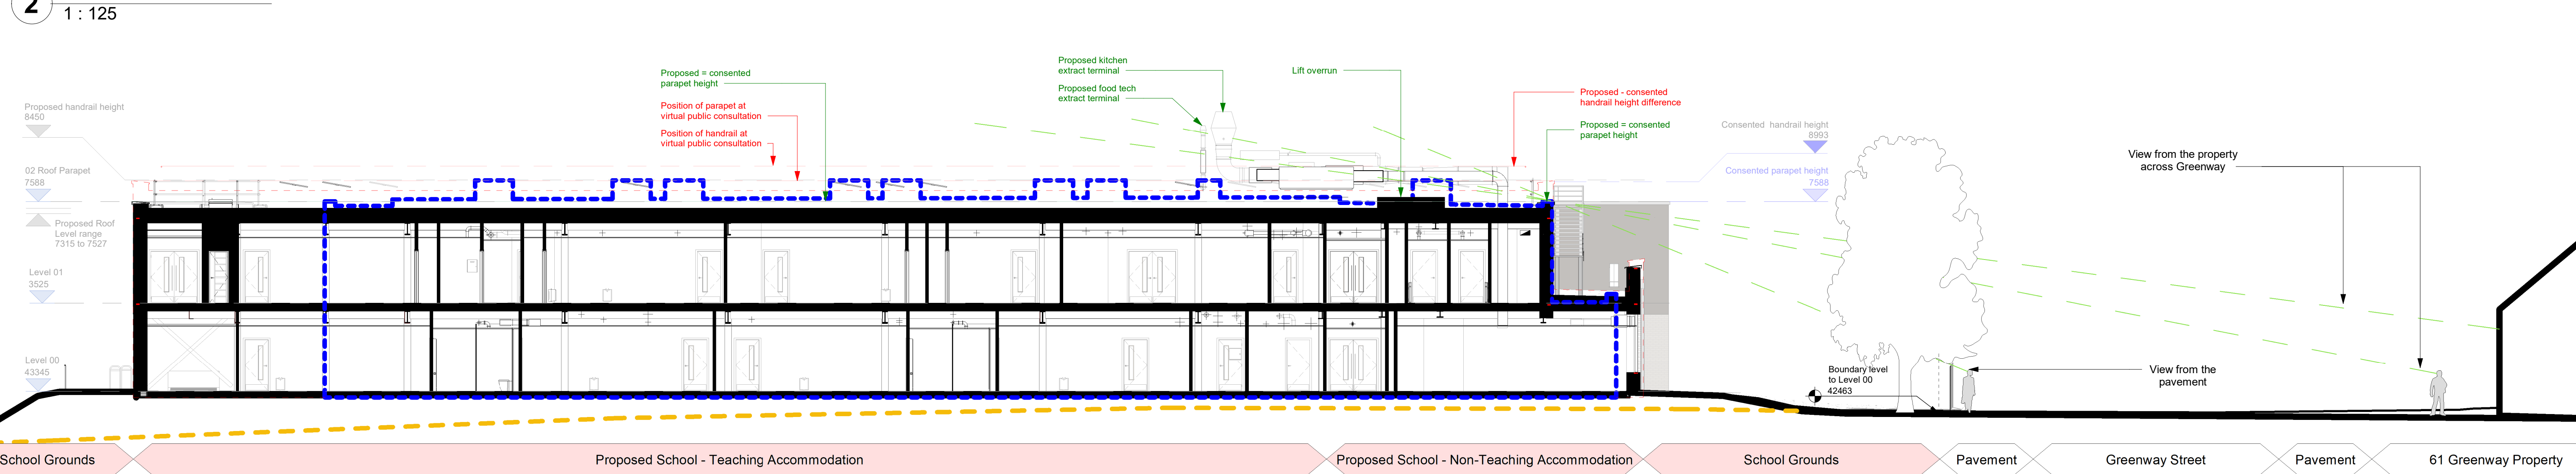

3 Site Section DD
1 : 125

Client Name
Morgan Sindall Group

Job Title
Greenway Junior School

Drawing Title
Site Sections

Drawn
NY

Checked
DM

Date
14/04/2026

Project
SRP1029-ECE-00-EX-D-A-0003_P06

Status
FOR PLANNING

Scale
1:125 @ A1 / 1:250 @ A3

metres 2 4 6 8 10 12

P06 26.06.26 Planning issue NY DM
Rev Date Revision Details Dr Ch

ECE
Architecture

E hello@ecearchitecture.com
W ecearchitecture.com

Creativity. Quality. Commercially.
Remagine what's possible.

Revit Plot Date: 26/06/2026 15:00:05